


General Notes:

Do not scale dimensions from this drawing, unless for Planning purposes.

The Contractor is responsible for checking all dimensions on site prior to commencement of the works.

This drawing is to be read in conjunction with the specification.

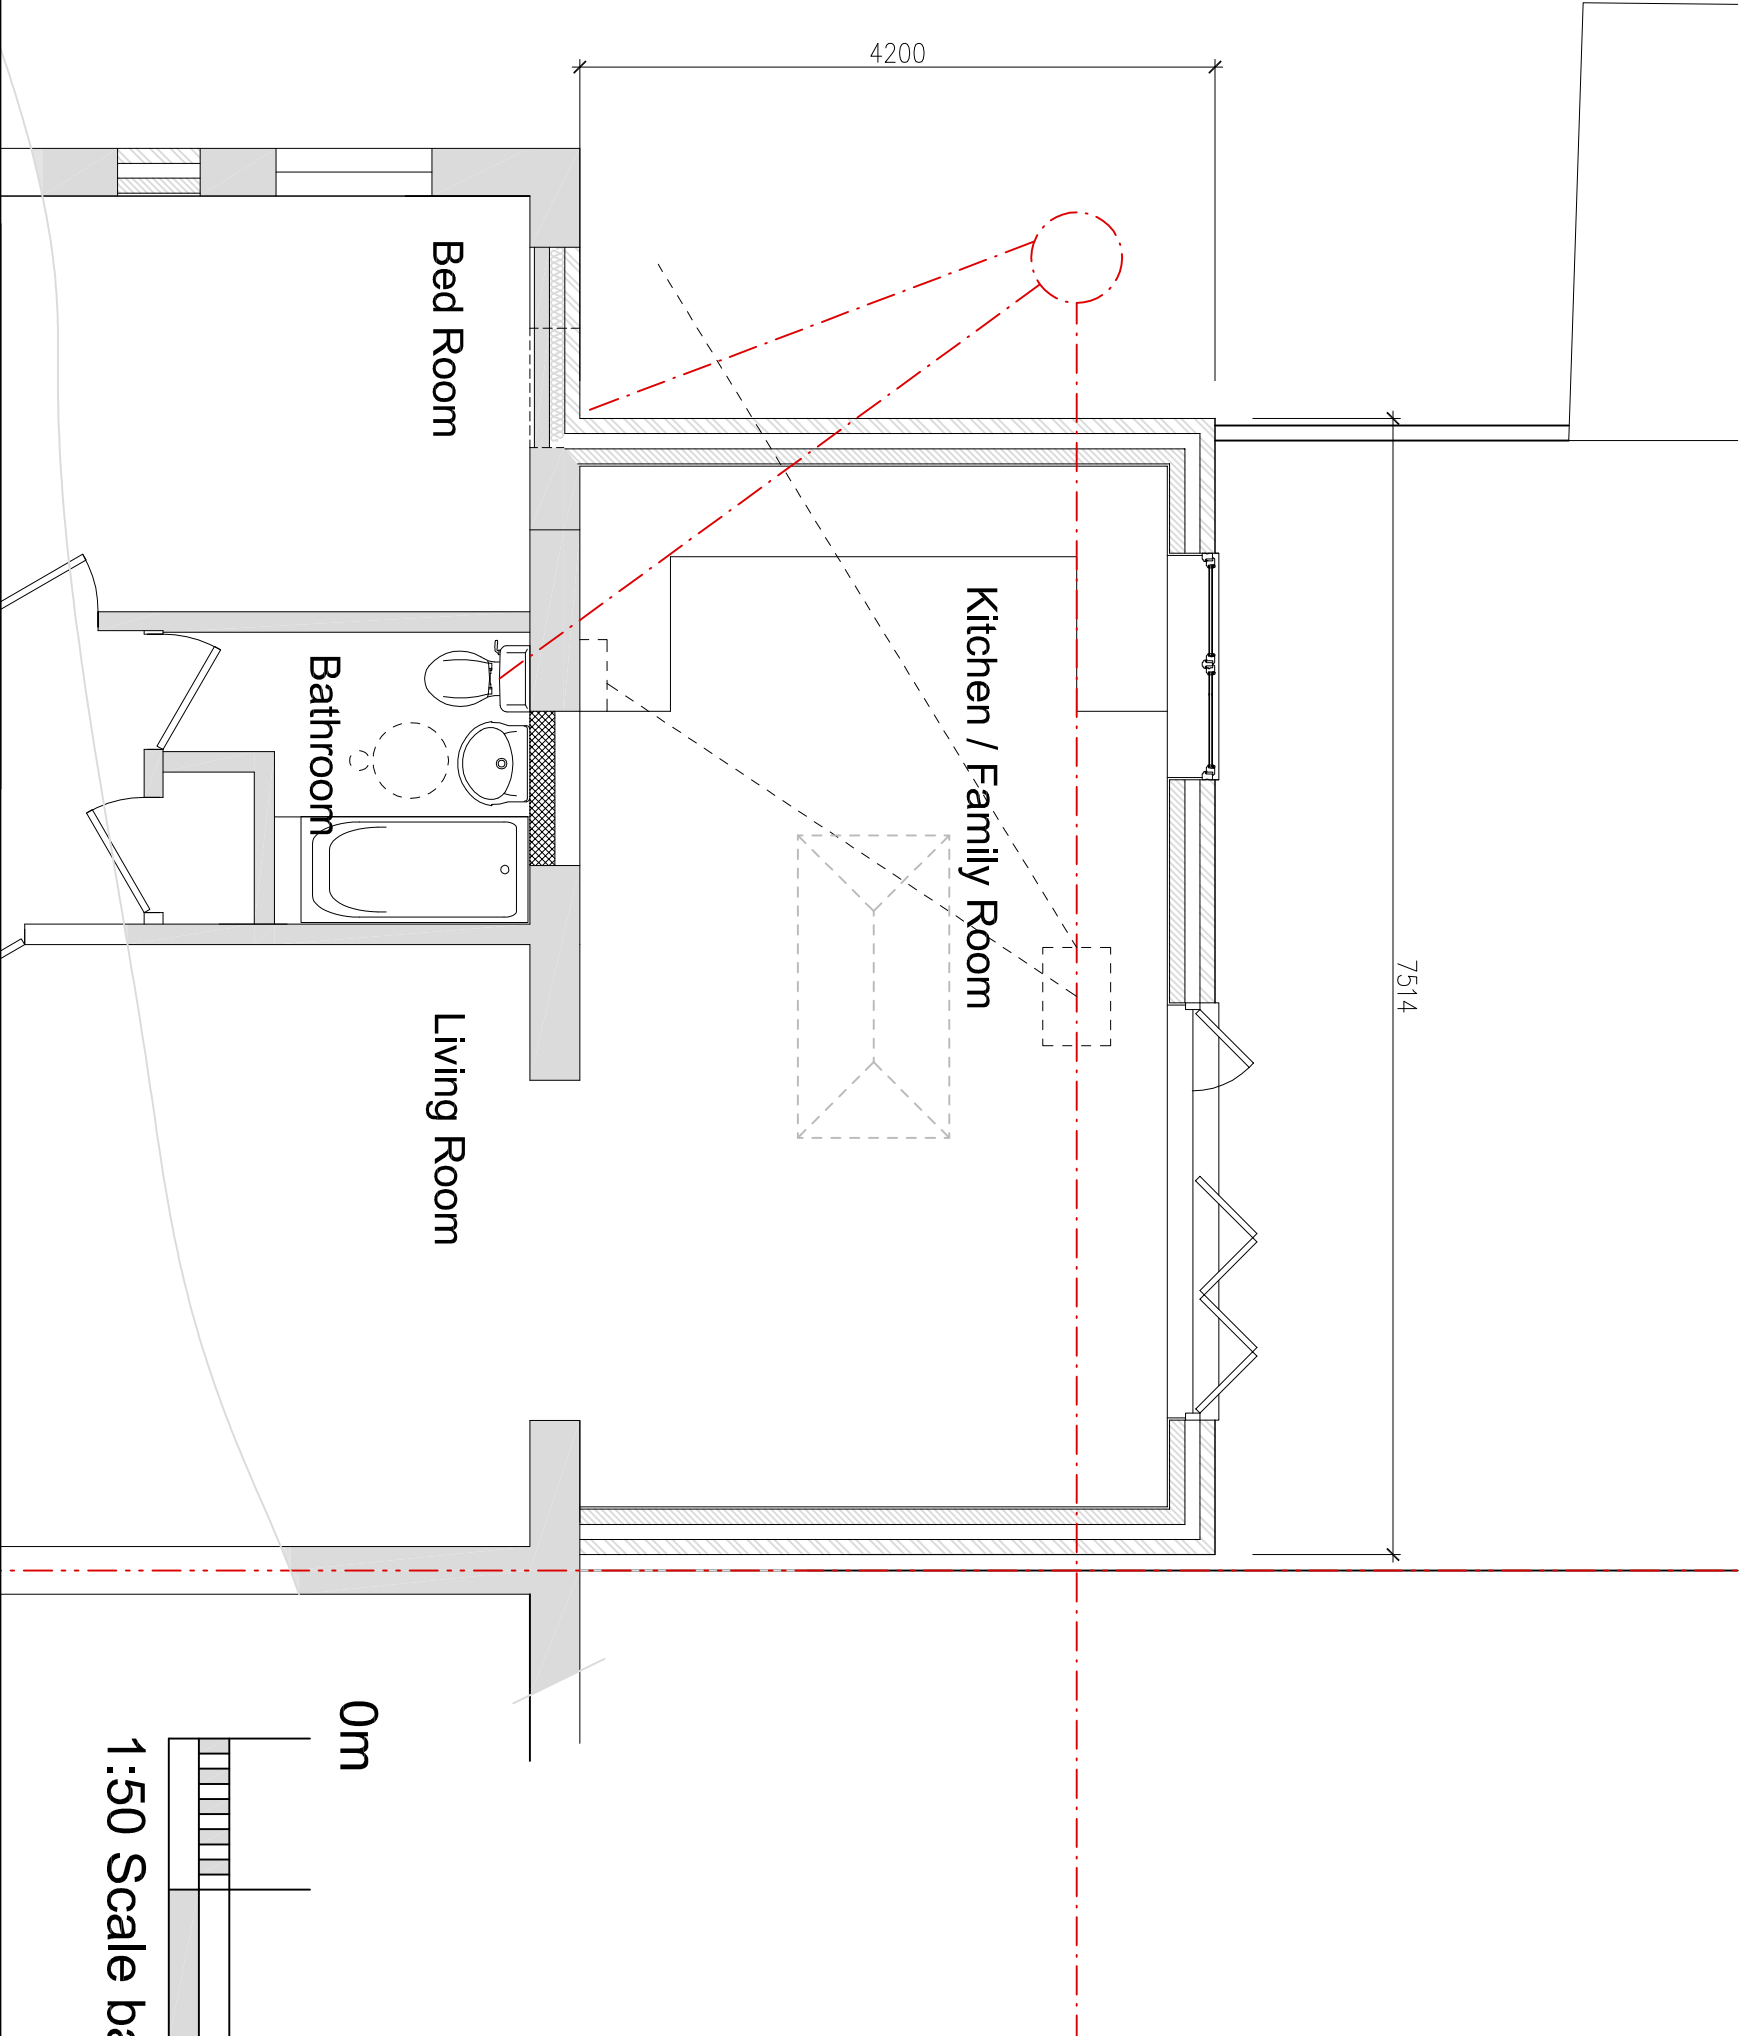

A 11/05/2018 Minor to Clients requirements.

Brian Elstone Surveying Services Ltd Brian Elstone, MCIOB, IMAPS, MCABE Building Surveyor and Architectural Consultant 4 Herne Court, Station Road, Rustington, BN16 3BQ Phone: 01903 784884, Mobile: 07710 593021, Email: brian@elstone.biz			
Client: Mr & Mrs A. Paine, 20 Oakwood Avenue, Havant, PO9 3RA		Revision	
Project: Rear Extension.		Date	
Drawing Title: Proposed Floor Plan		Description	
		Scale:	Drawn By:
		1:50	28/03/2018 BE
		Drawing Number:	Revision:
		1270/003	A