



No.	Description	Date

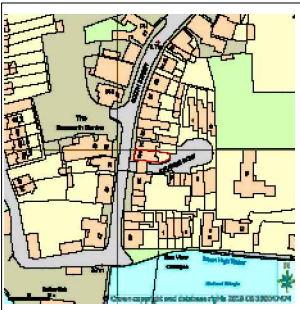

SITE PLAN
SCALE 1:1250

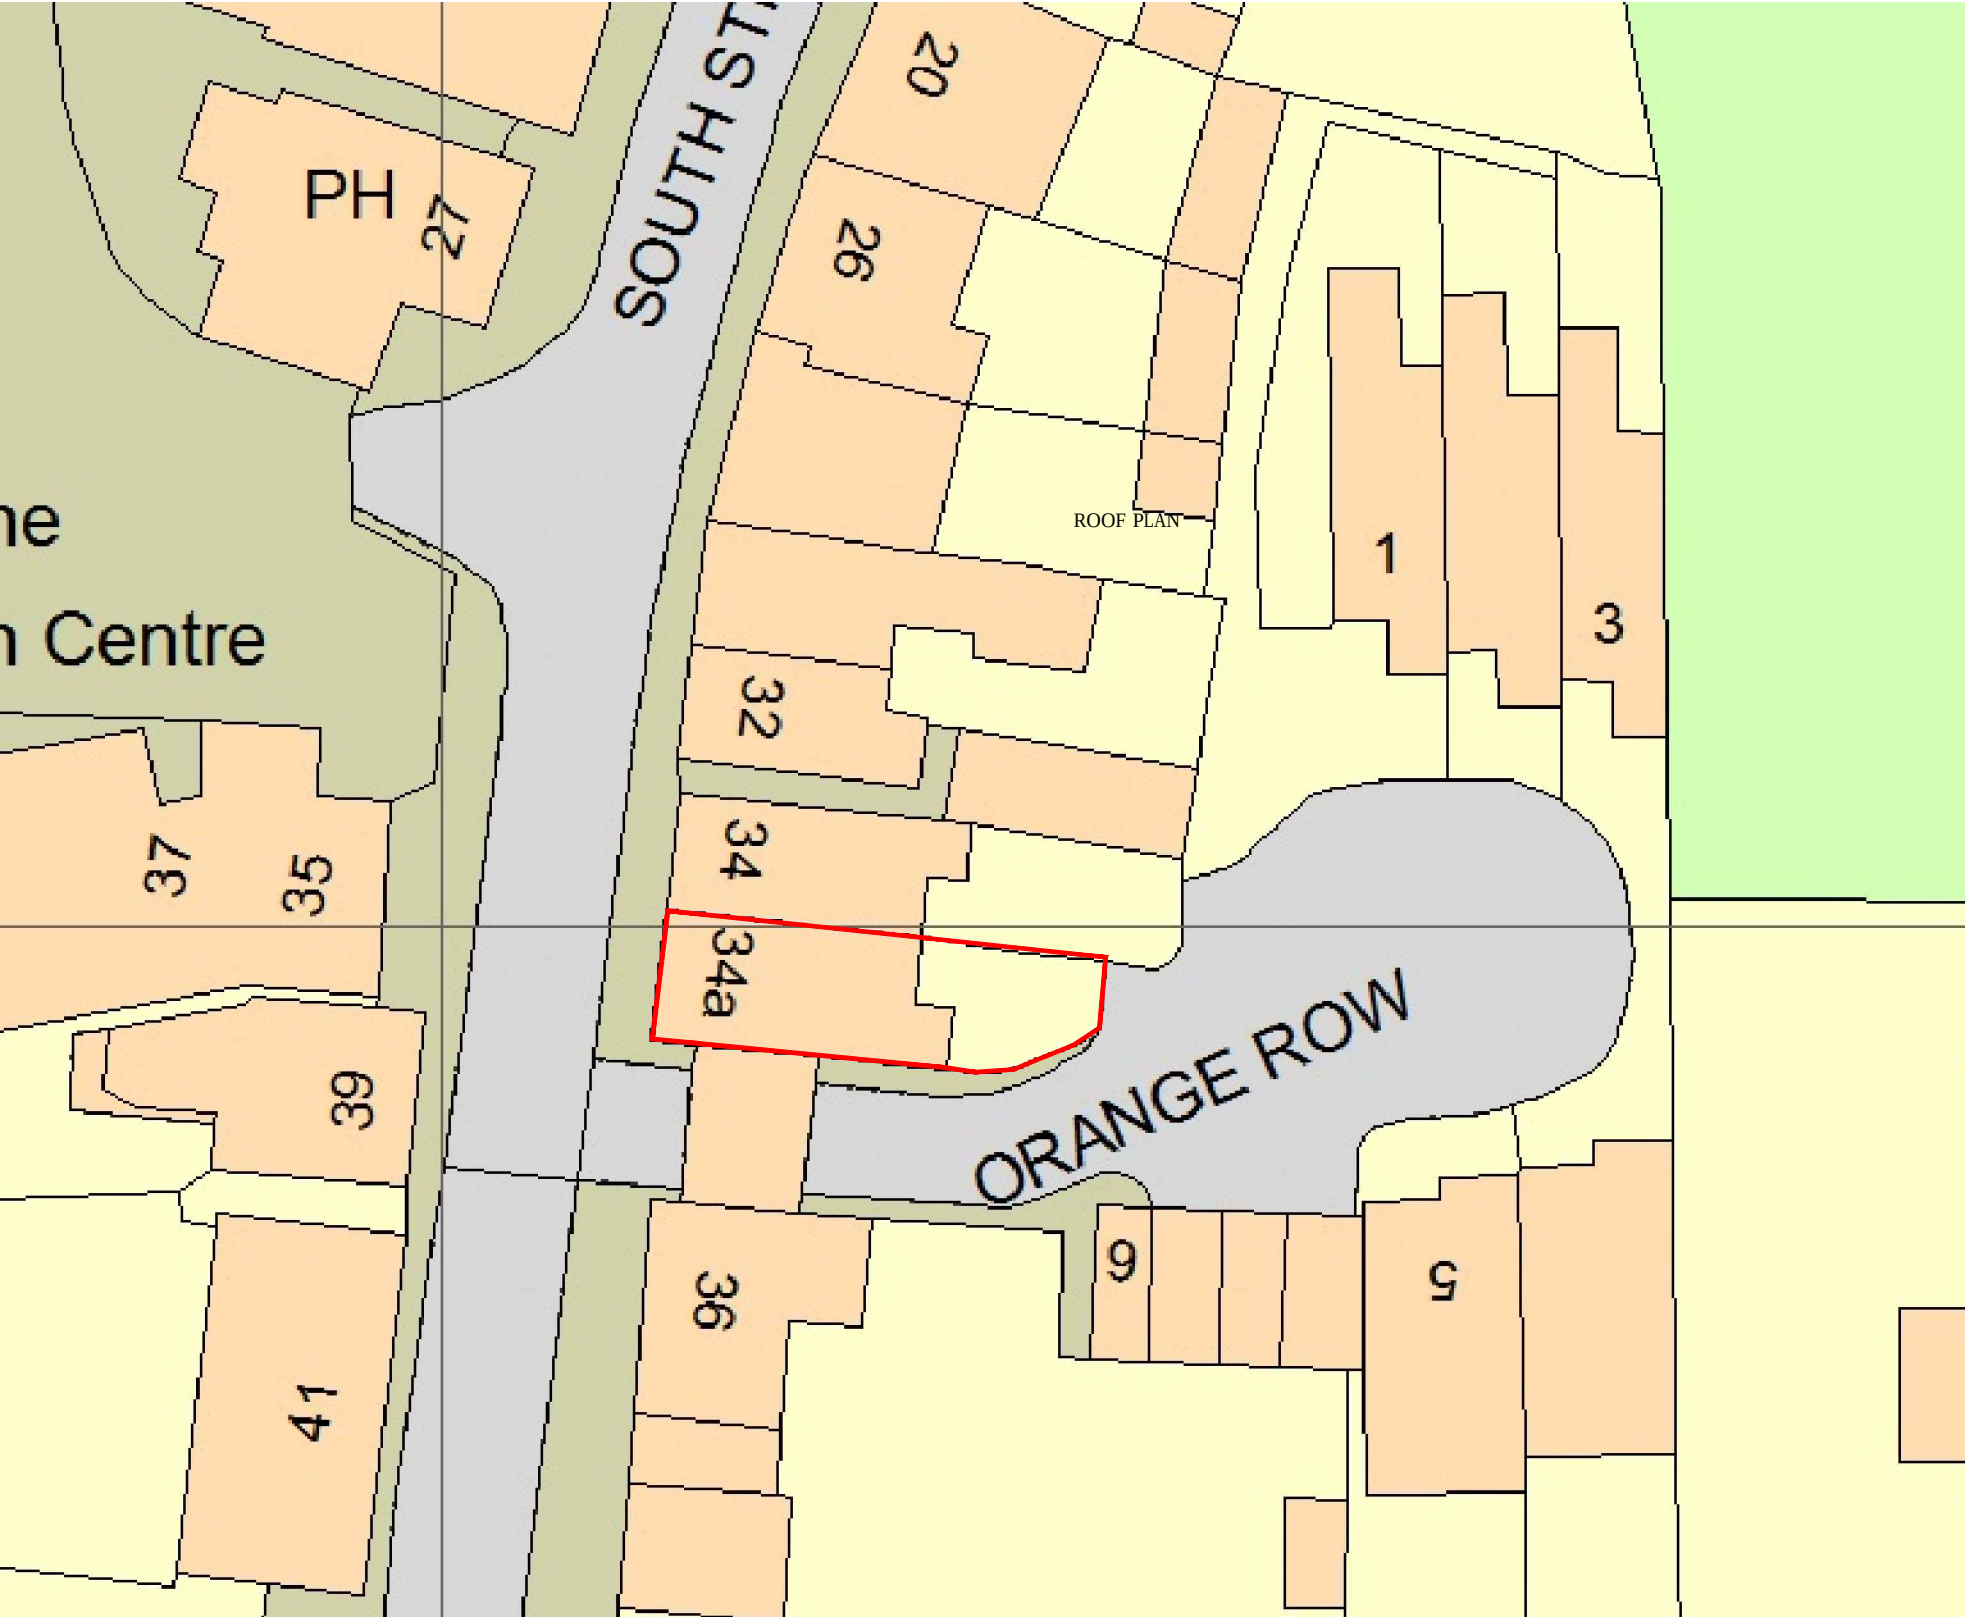

SITE PLAN
1:100

FIRST FLOOR PLAN

Hazel Butler Architect Hazel Butler ARB 24 Nightingale Close Rowlands Castle T:023 92413680				PROJECT		34A SOUTH STREET EMSWORTH		CLIENT			MR R RALEY				
				Date		12/02/2018		Project number		2018.01		Scale (@ A3)		1:1250 & 1:100	
				Drawn by		hb		DRAWING NUMBER				01-HJB-XX-00-DR-A-100		REV	
CODE		STATUS		SUITABILITY DESCRIPTION		PURPOSE OF ISSUE		SHEET		PROPOSED SIDE WINDOWS SITE AND LOCATION PLAN		Checked by		RR	
.		P		PERMITTED DEV		PLANNING APPLICATION									