


NOTES:

- 1. Dimensions are in millimetres unless stated otherwise
- 2. Levels are in meters AOD unless stated otherwise
- 3. Dimensions govern. Do not scale off the drawing
- 4. All dimensions to be verified on site before proceeding
- 5. All discrepancies on this drawing to be notified in writing to the Architect.
- 6. Drawing only to be used for the purposes it was issued for.

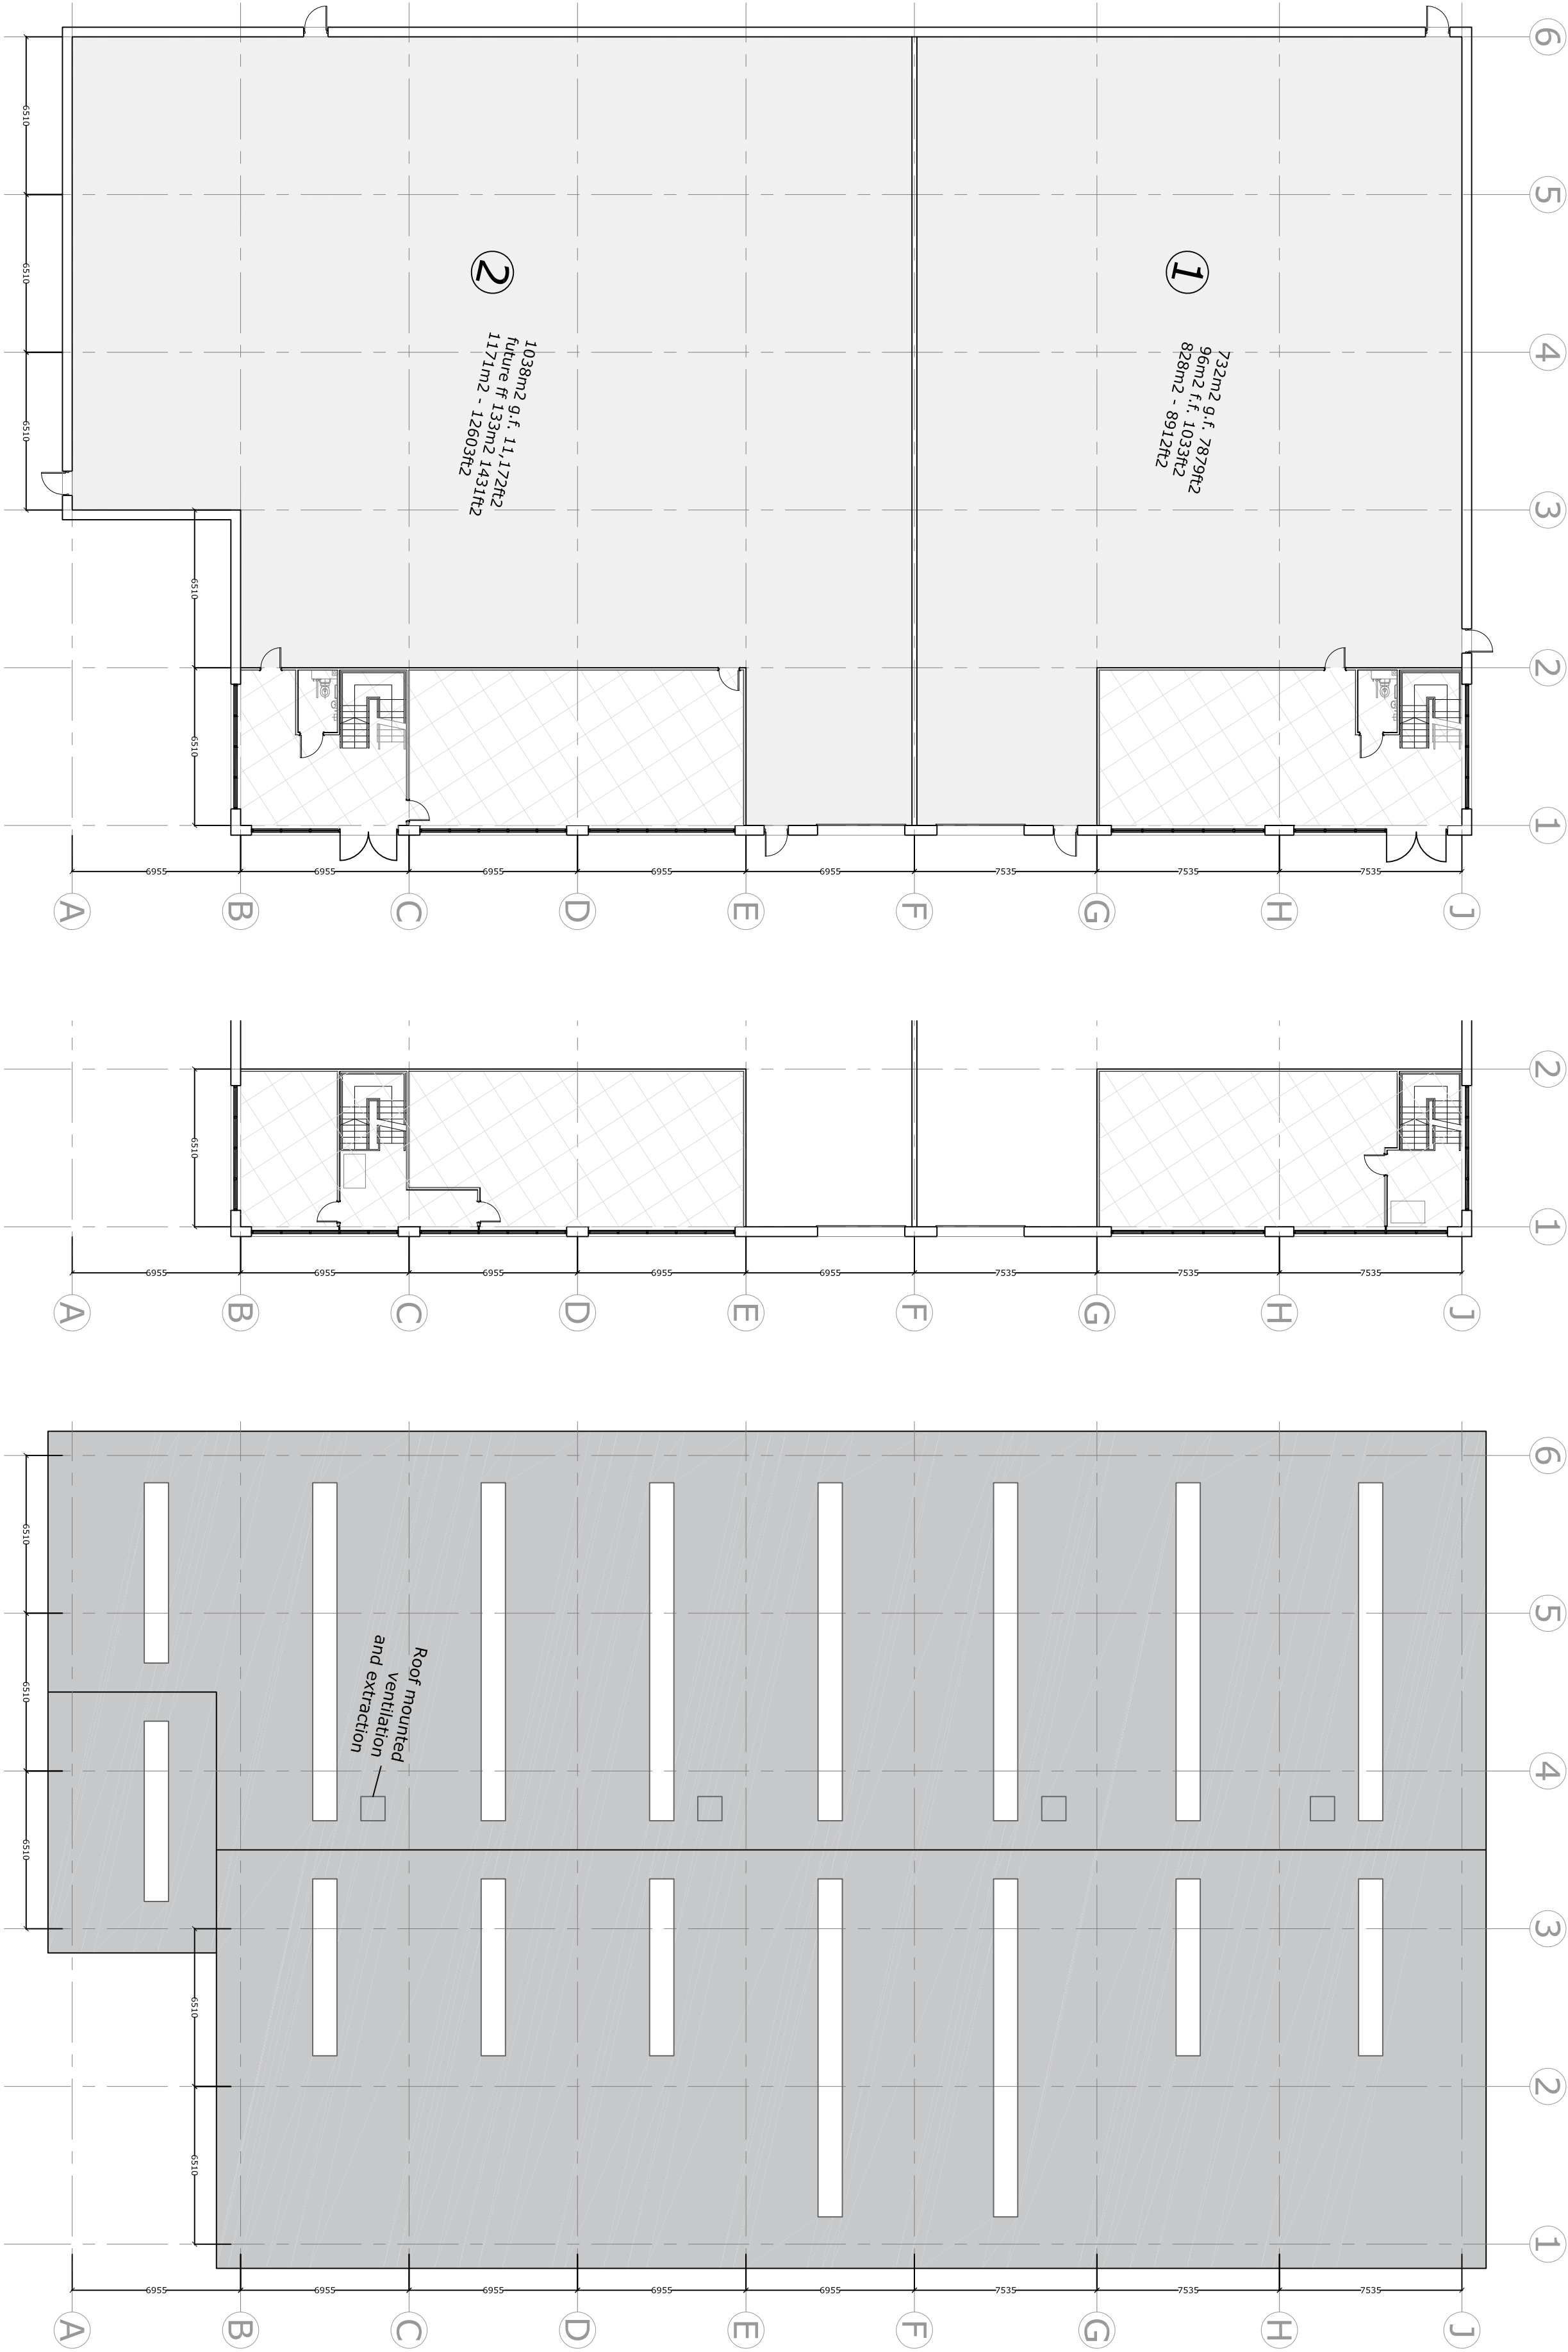

FOR INFORMATION

PROJECT
Harts Farm Way
Havant


DRAWING

Floor Plans
Units 1 & 2

SCALE	PAPER SIZE	DATE	DRAWN BY
1:200	A2	26.02.18	CL
DRAWING No	REVISION		
001.103.01.202	C		
CAD REF.	001.103.01.202C Units 1 + 2 Floor Plans.dwg		

McCurdy Russell Architects

Studio D • E The Linn Brewery St Thomas Street Oxford OX1 1JG
T: 01865 202021 E: studio@mccurdyrussell.com W: www.mccurdyrussell.com

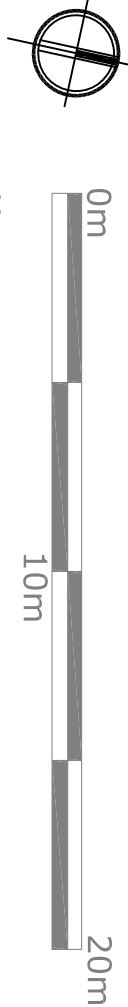

GROUND FLOOR PLAN - 1:200

FIRST FLOOR PLAN - 1:200

ROOF PLAN - 1:200