


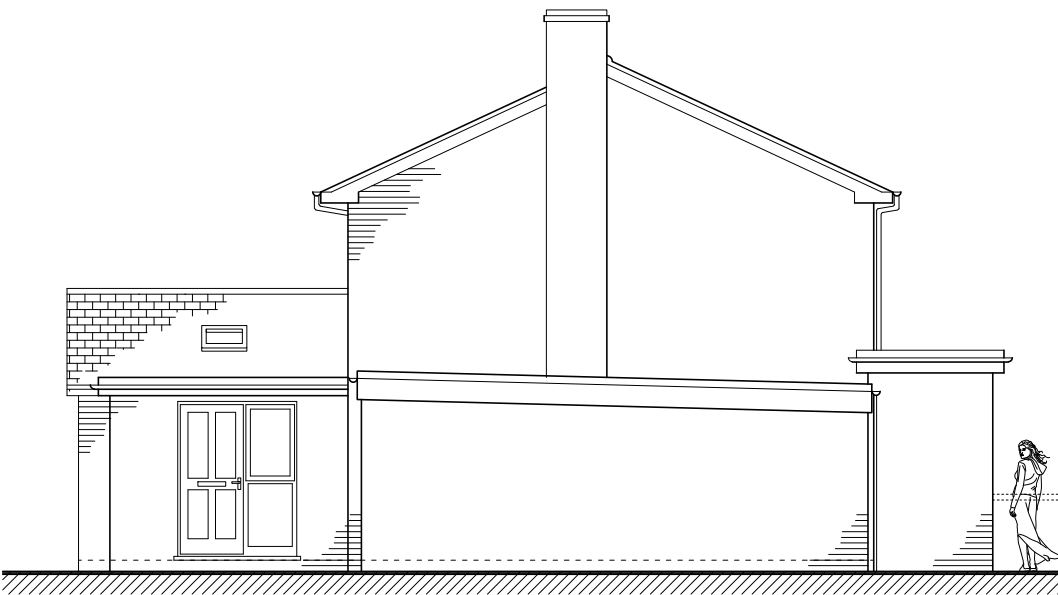


PROPOSED WEST ELEVATION
REF. NO.: BD597 PE-1




PROPOSED SOUTH ELEVATION
REF. NO.: BD597 PE-2



PROPOSED EAST ELEVATION
REF. NO.: BD597 PE-3

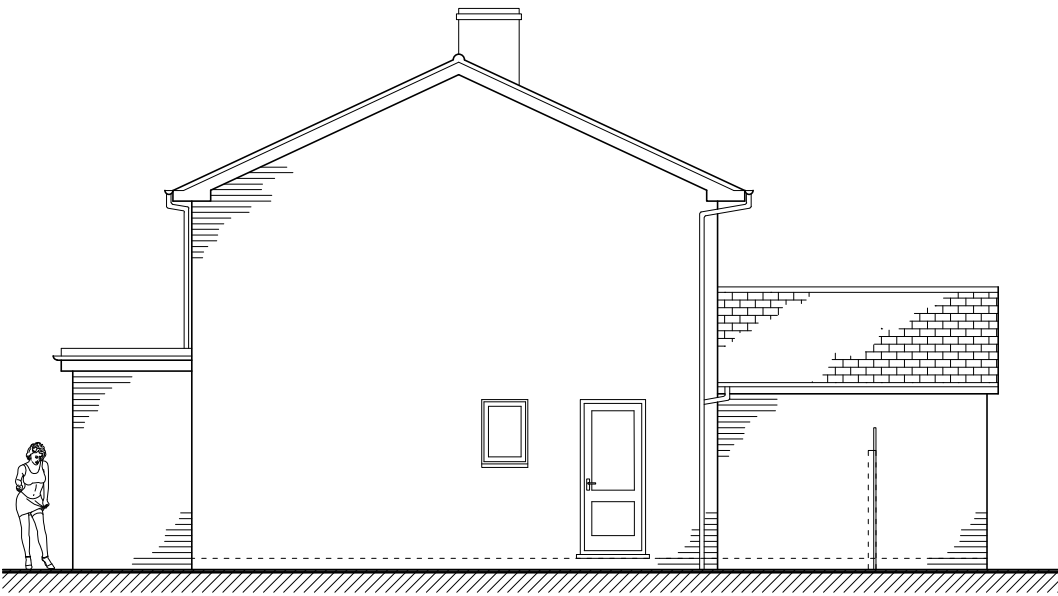

PROPOSED NORTH ELEVATION
REF. NO.: BD597 PE-4

 

 Living Space www.livingspacedesign.com Cedar Field, Five Acres, Funtington, Chichester, West Sussex, PO18 9LX tel: 01243 572604 fax: 01243 575139 Copyright of this drawing is reserved by Living Space. This drawing is not to be scaled for construction except for planning purposes only. All dimensions are to be checked on site prior to construction or manufacture. If there are any discrepancies the designer is to be informed immediately.	PROJECT: 11 CHRISTOPHER WAY, EMSWORTH, HAMPSHIRE, PO10 7QZ.	TITLE: PROPOSED ELEVATIONS		
	CLIENT: LINDEN DAVY	JOB NO.: BD597		
		DWG. NO.: PE-1,2,3,4		
		SCALE: 1:100 @ A3		
		DATE: 15 03 2018	REV.: B	DRAWN BY: J.L.