


PROPOSED LAYOUTS
SCALE 1 : 50

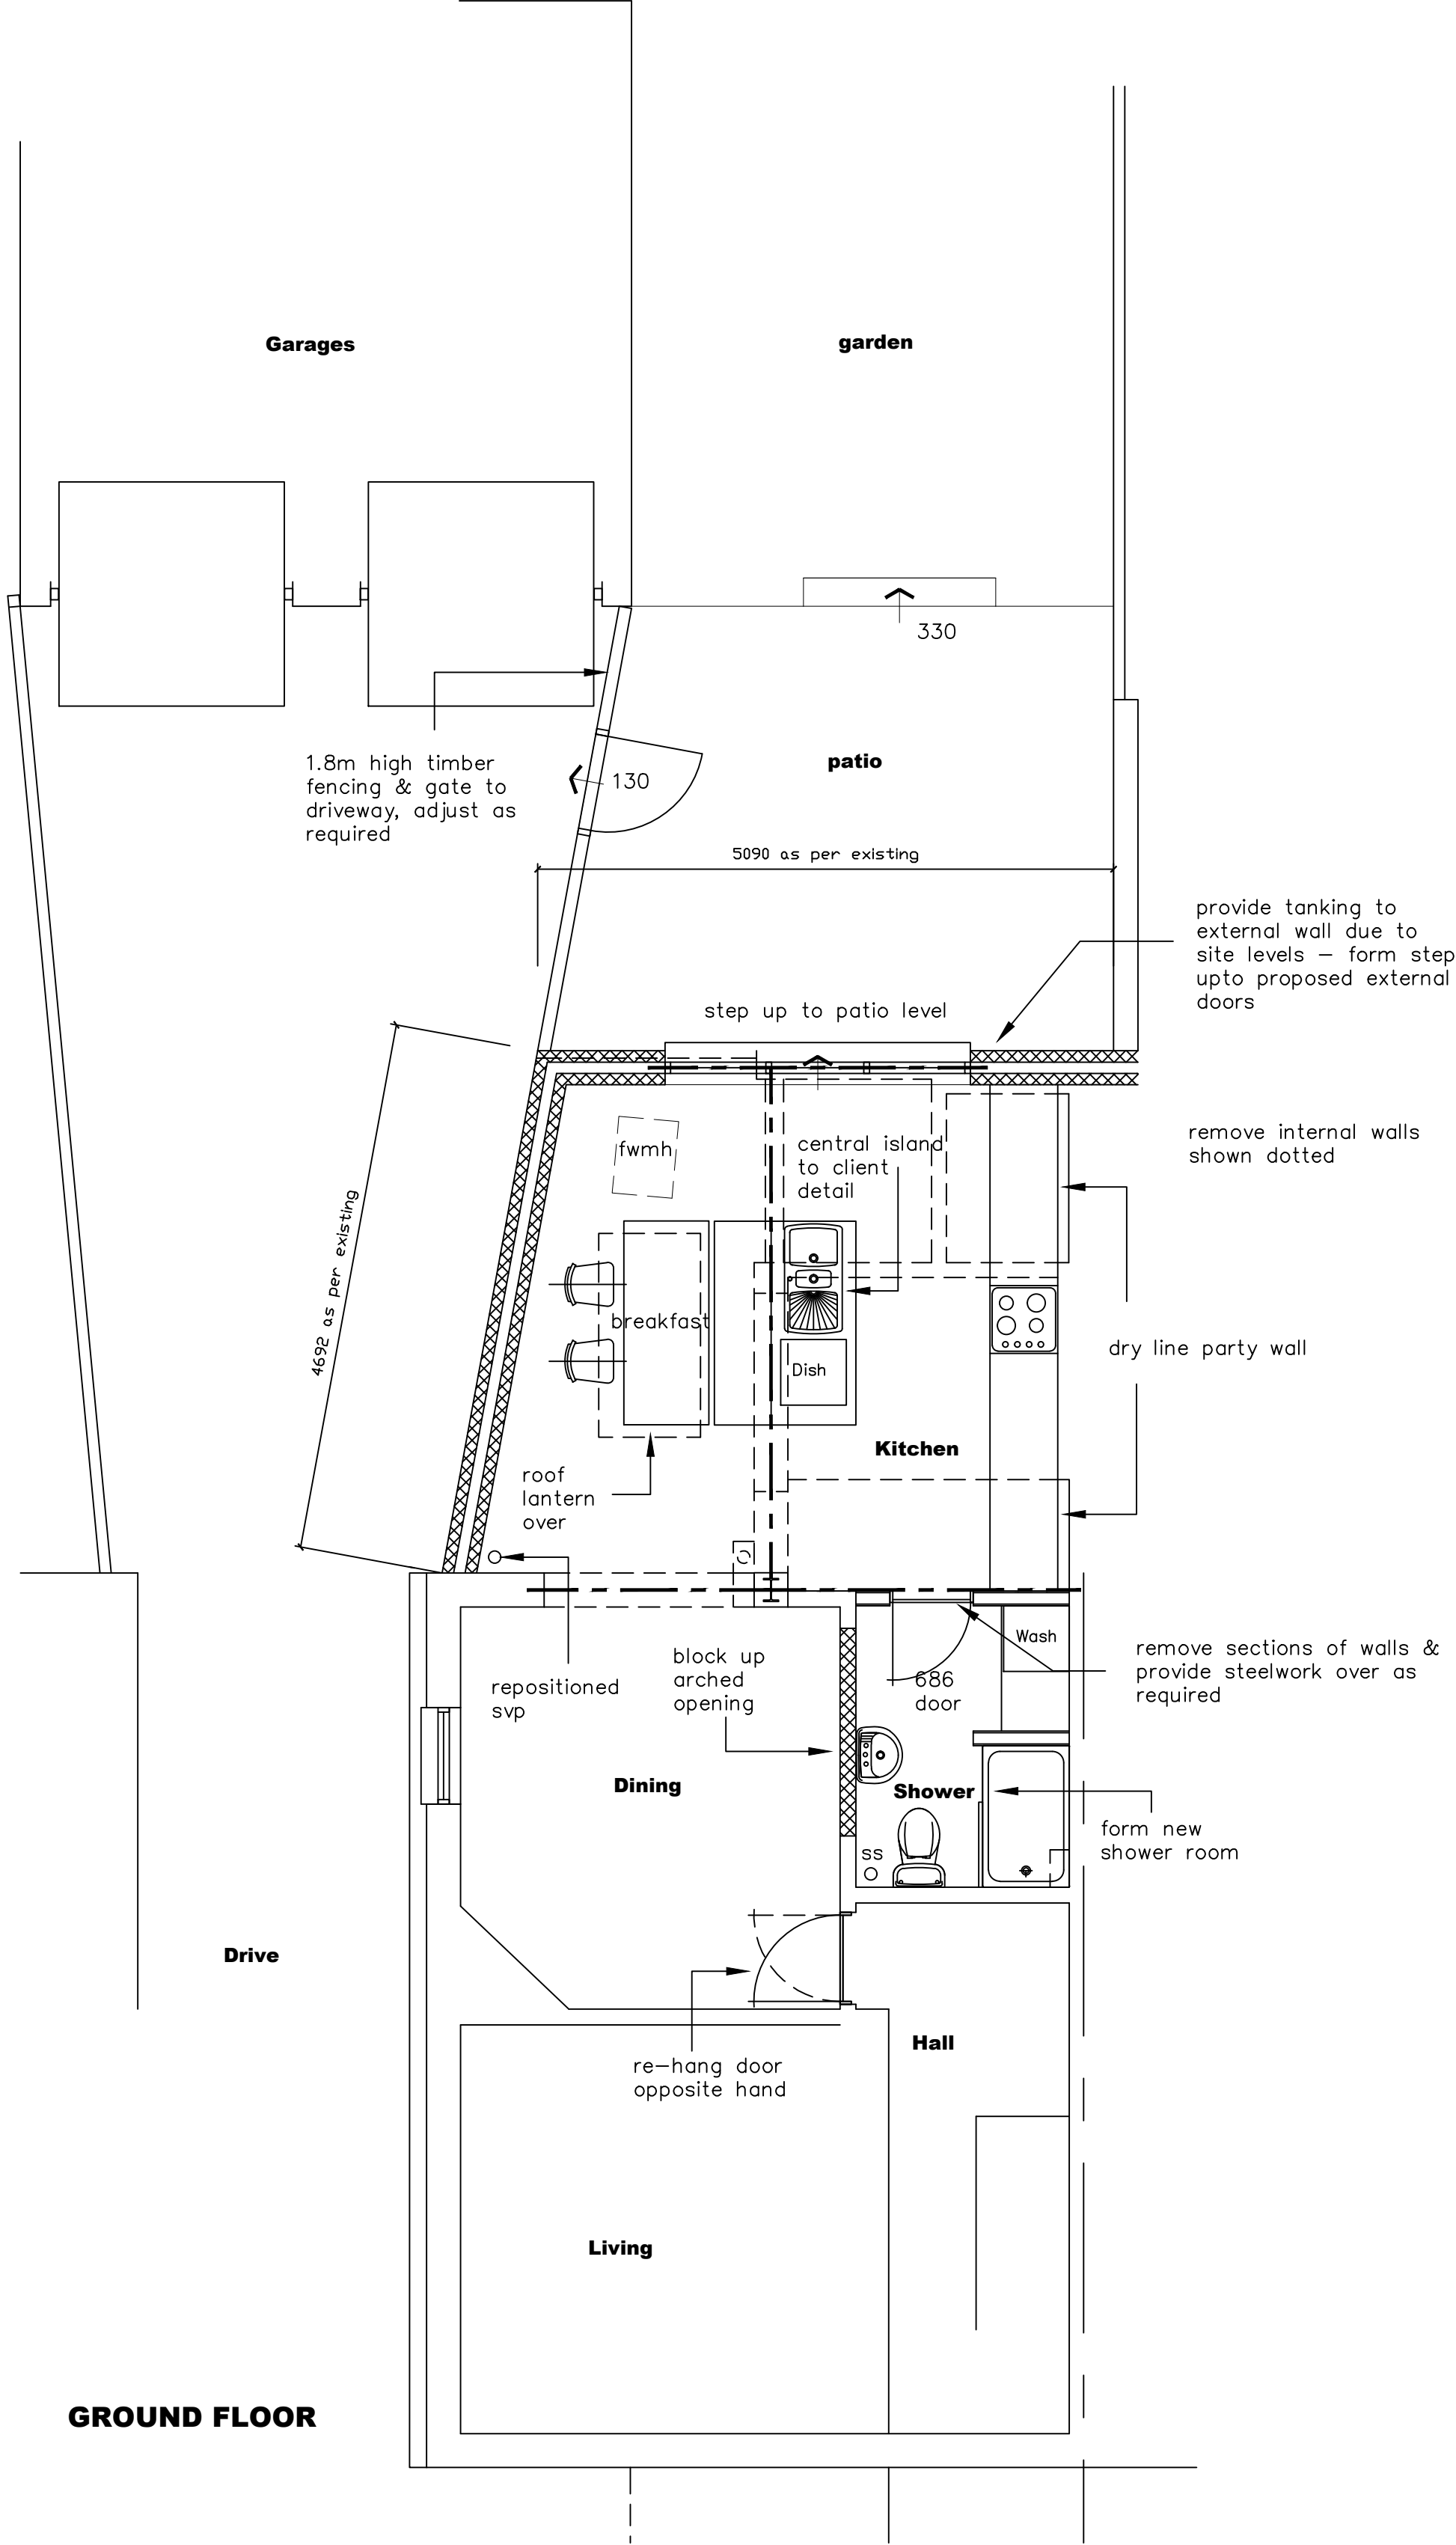


GROUND FLOOR


FIRST FLOOR

Layout remains as existing


PROPOSED ELEVATIONS
SCALE 1 : 100

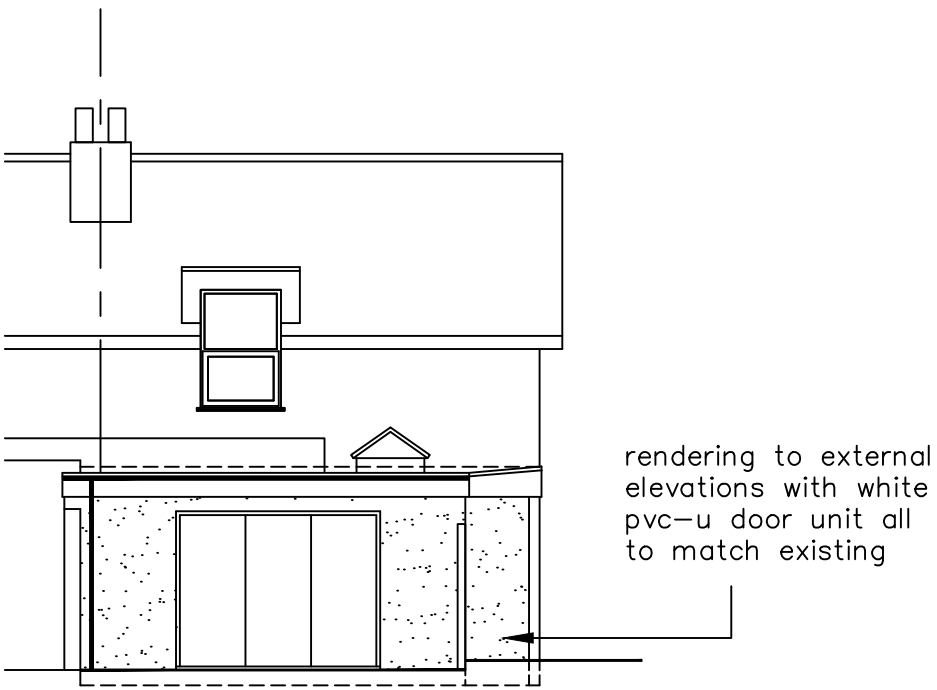

NORTH EAST ELEVATION

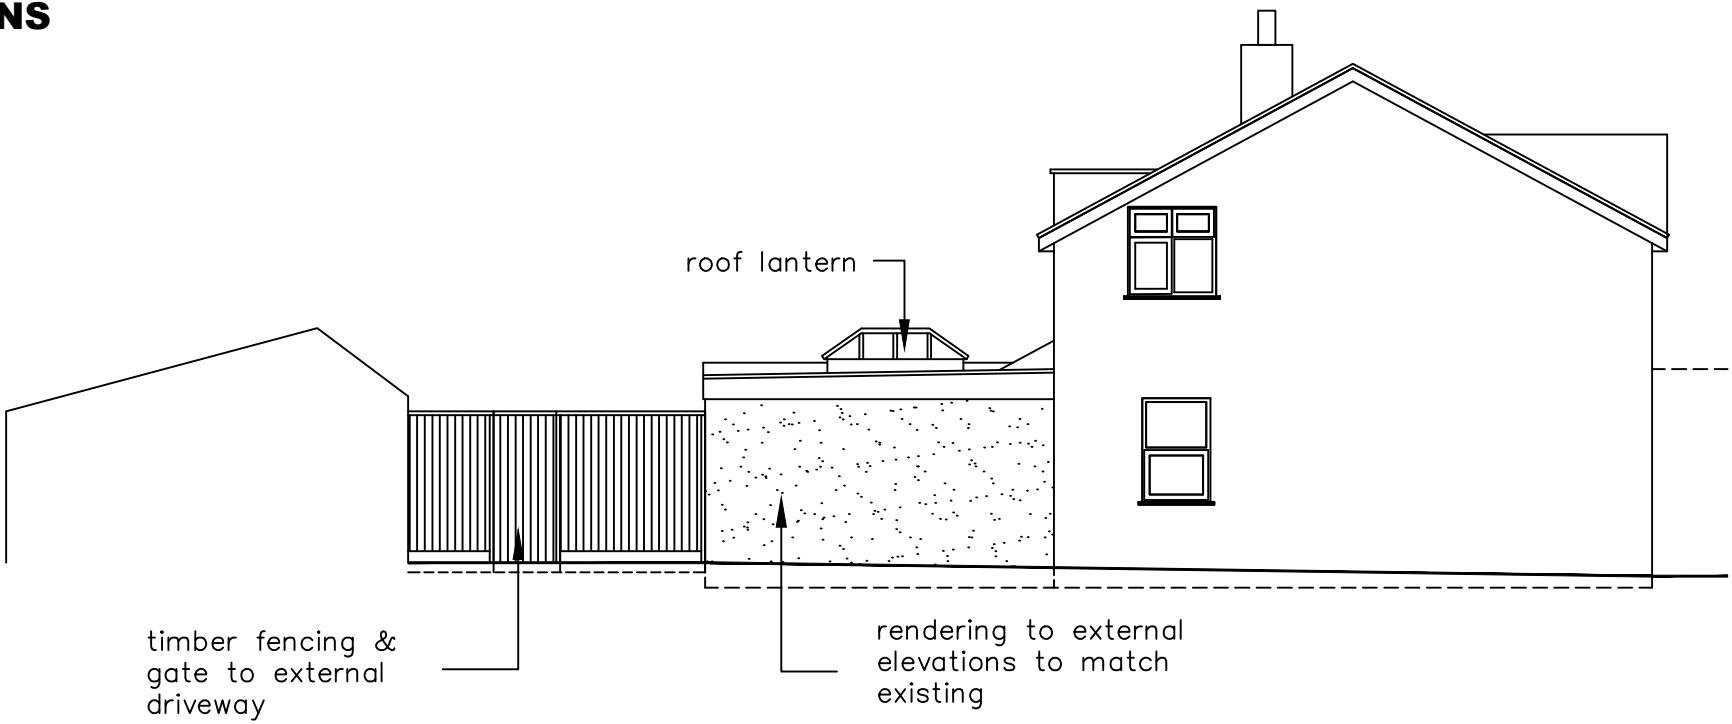


NORTH WEST ELEVATION

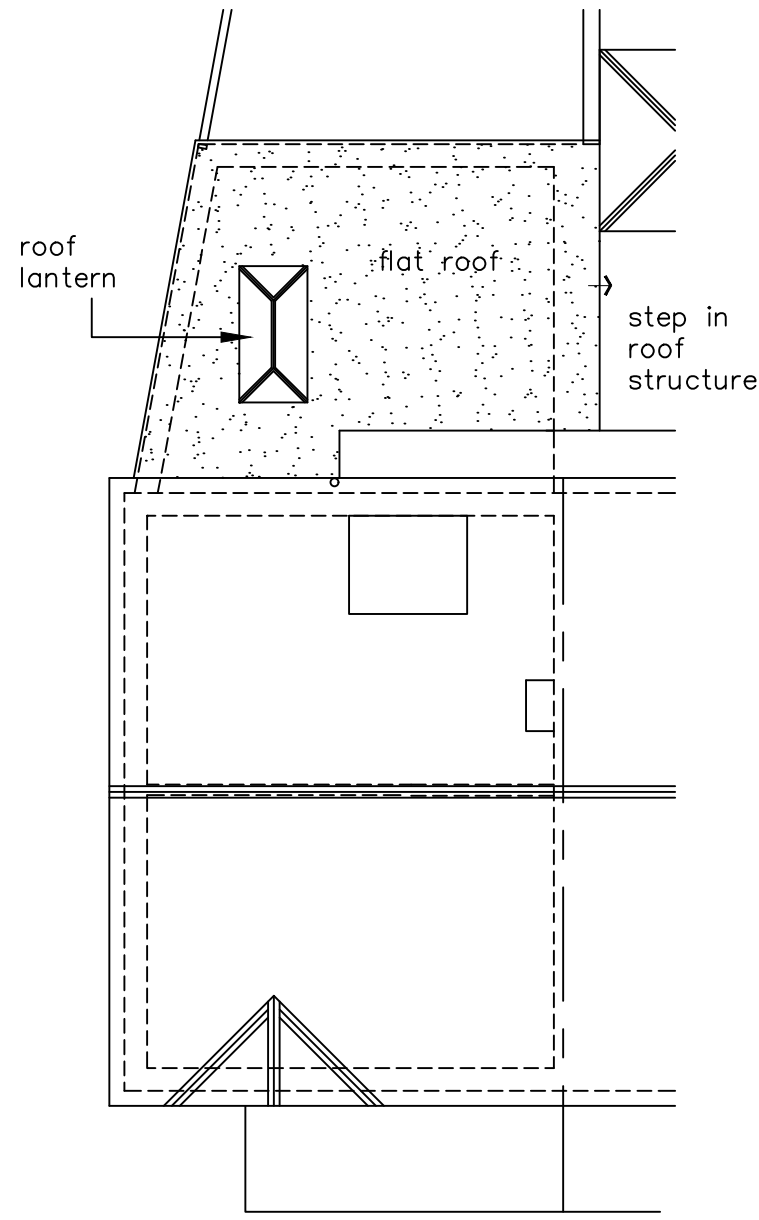

PROPOSED ROOF LAYOUT
SCALE 1 : 100


- KEY:
- Blockwork
 - External brickwork
 - Timber/metal framed stud walling
 - Mains Powered Extract Fan
 - Mains Powered interconnecting smoke detectors
 - SVP Soil & vent pipe
 - SS Stub stack
 - RWP Rain water pipe
 - Spot levels

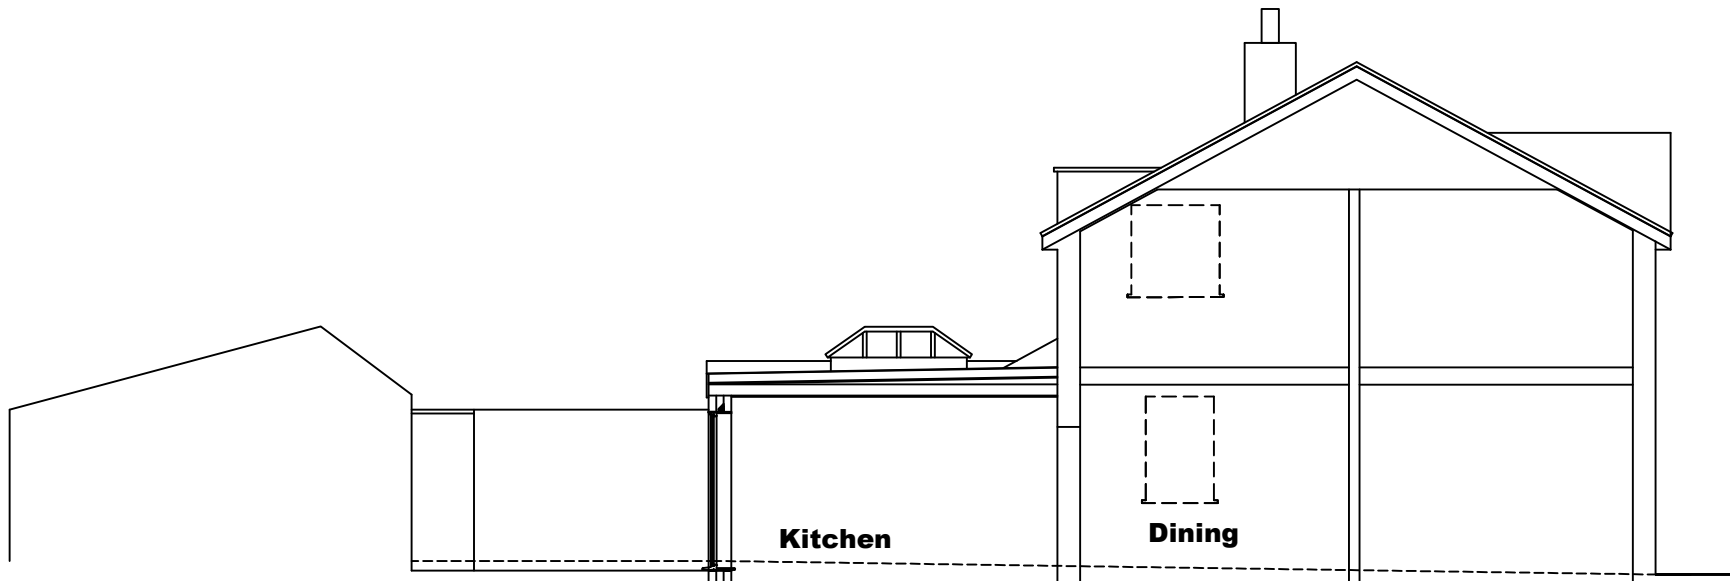

PROPOSED SITE SECTION
SCALE 1 : 100

NOTES:
The design and construction of this project shall be in accordance with the current Building Regulations & NHBC Standards. These notes & drawings have been prepared solely for the purpose of Planning & Building Regulation approval.
Do not scale from this drawing unless for Planning purposes. All dimensions to be checked on-site and any alterations to be approved by the Architect and/or client prior to any work commencing.
Ordnance Survey Licence No: 100047591
This drawing to be copyright and to be read in conjunction with all other drawings

AMENDMENTS:

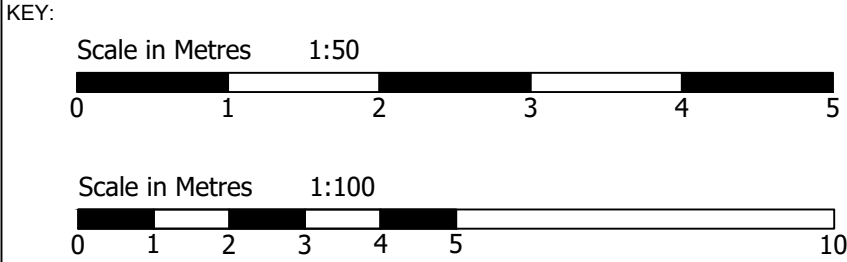

CLIENT NAME & ADDRESS
Mr & Mrs S Hutchinson
28 Silvester Road
Waterlooville
PO8 8TL

PROJECT ADDRESS
28 Silvester Road
Waterlooville
PO8 8TL

DRAWING DETAILS
PLANNING DRAWING
Proposed Layouts & Elevations
Site Section & Roof Layout

PROJECT No 906	DWG No 2	REV No
SCALE 1:50 1:100 @ A1	DRAWN BWH	DATE 03/10/18



B H
ARCHITECTURE Ltd
Heath Cottage
Newlands Lane
Purbrook
Waterlooville
Hants
PO7 5SQ
Tel: 023 9223 2322
Mob: 07747 771808
E-mail: bernard@bernardharding.com