




6 Nile Street - Proposed

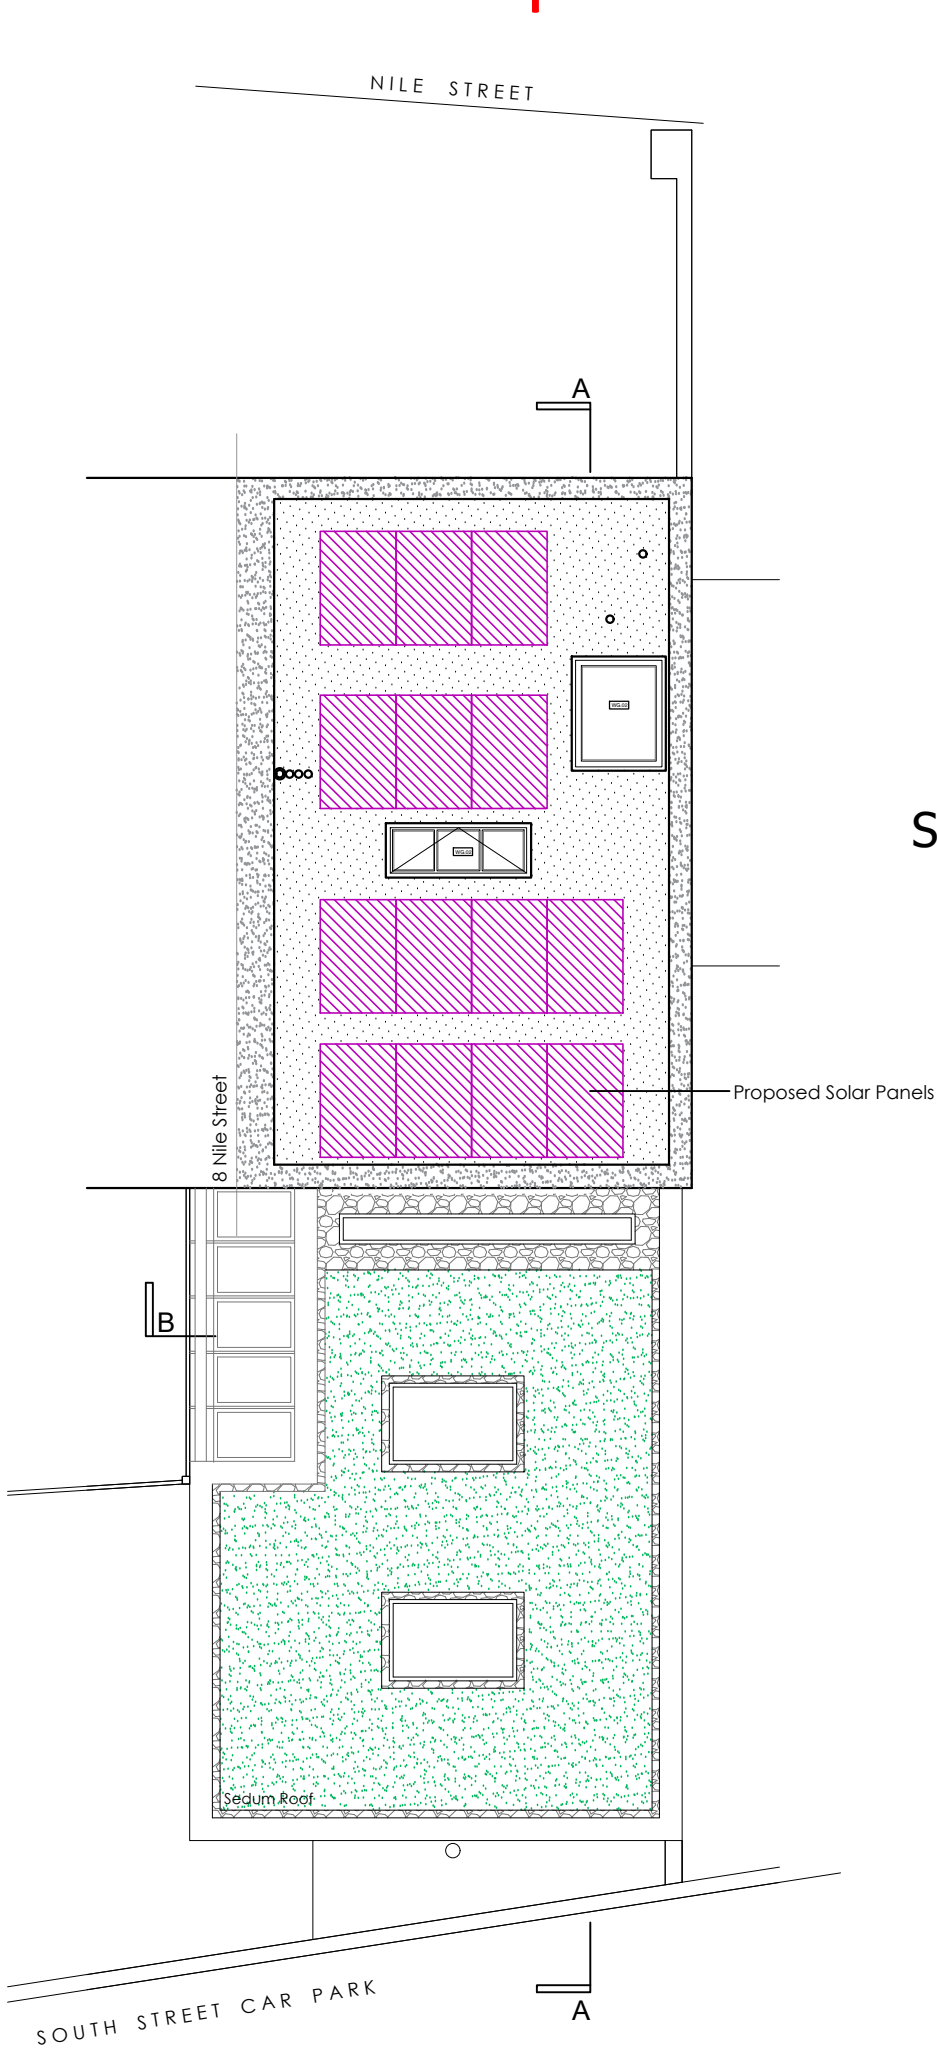

Section AA @ 1:100

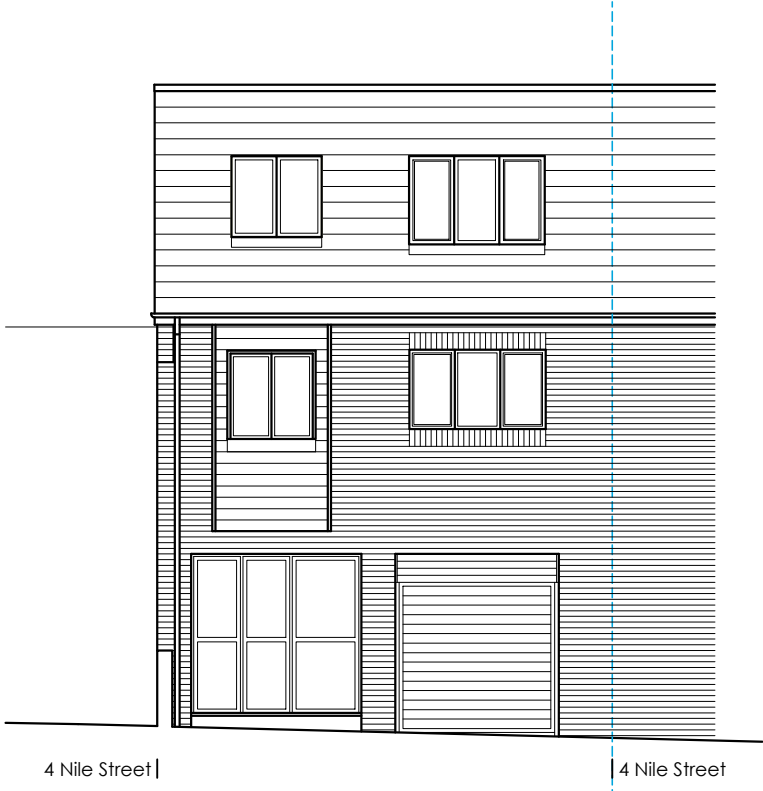

North Elevation @ 1:100

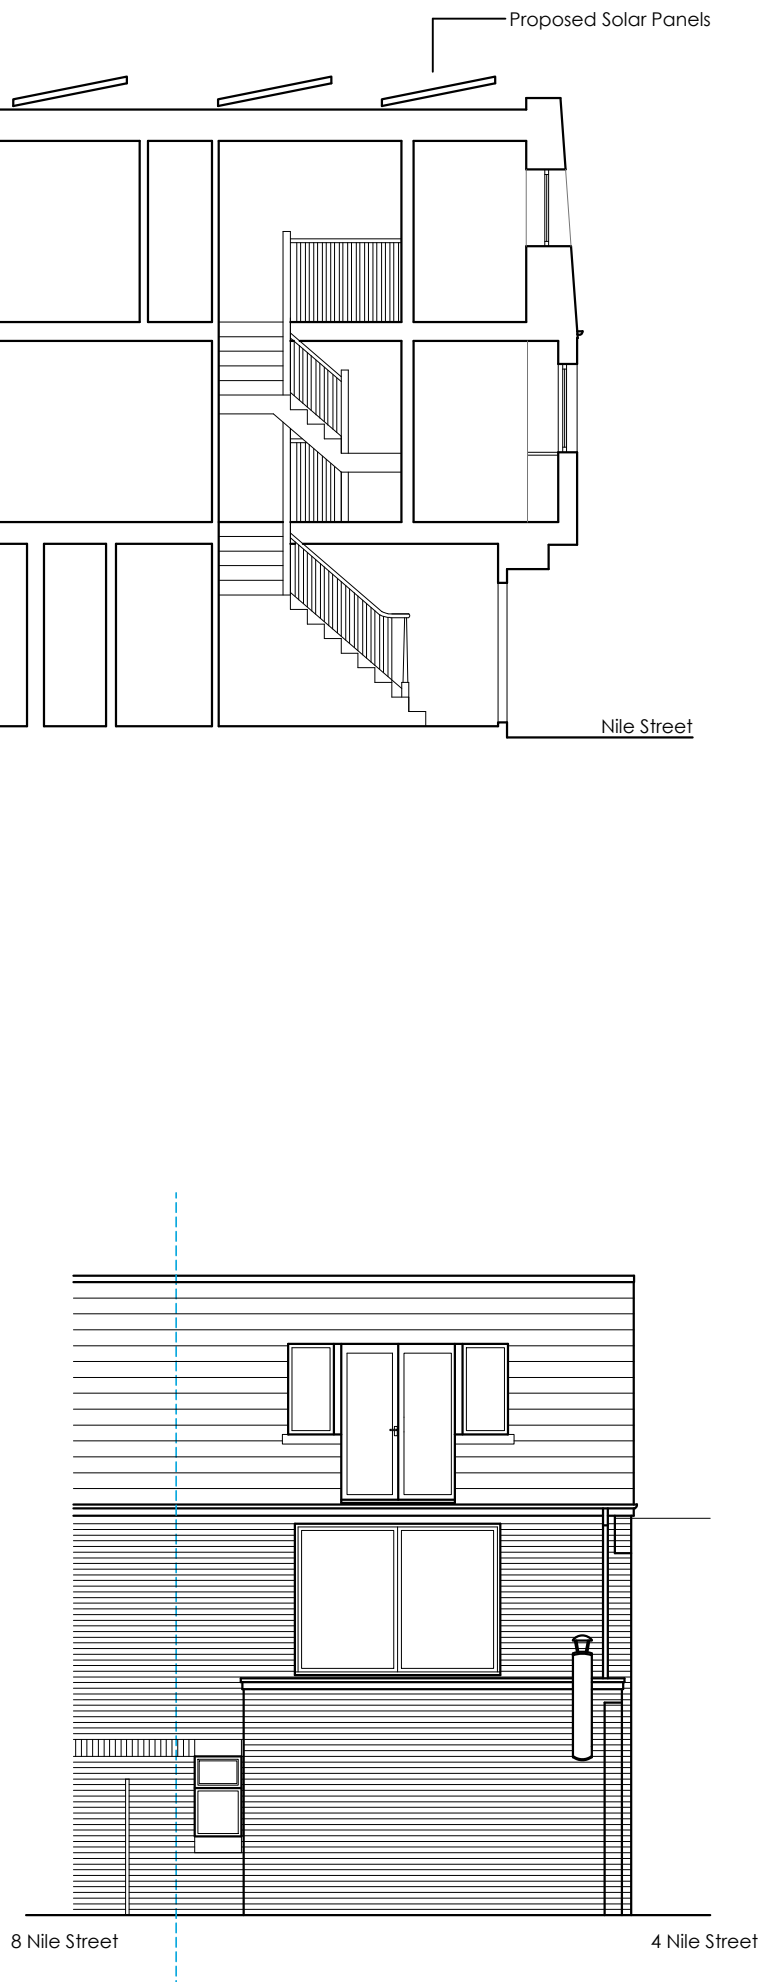

South Elevation @ 1:100

Roof Plan @ 1:100



Site Location Plan @ 1:1250



Ordnance Survey, (c) Crown Copyright 2016. All rights reserved. Licence number 100022432

Site Block Plan @ 1:500

NOTES:

Dimensions to be checked on site before commencing work. Any discrepancies shall be reported to the architect immediately.

Do not scale from these drawings except for planning purposes.

Use figured dimensions only.

Where applicable this drawing is to be read in conjunction with other consultants' drawings.

All drawings to be read in conjunction with specification and all other drawings including structural engineer and mechanical and electrical drawings / specification

REV	DATE	AMENDMENT	DRAWN



Helyer Davies Architects Ltd
1 The Old Flour Mill,
Emsworth, PO10 7BT
01243 370 715

www.hdarchitects.co.uk mail@hdarchitects.co.uk

CLIENT
Mr Michael Geary

PROJECT
Solar panels to
6 Nile Street, Emsworth PO10 7EE

DRAWING	SCALE
Location Plan	1:1250
Site Plan	1:500
Proposed Plans	1:100
Proposed Elevations	1:100
Proposed Sections	1:100

DATE	May 2018	DRAWN	TD
DRAWING NUMBER	16107/202	REVISION	*