

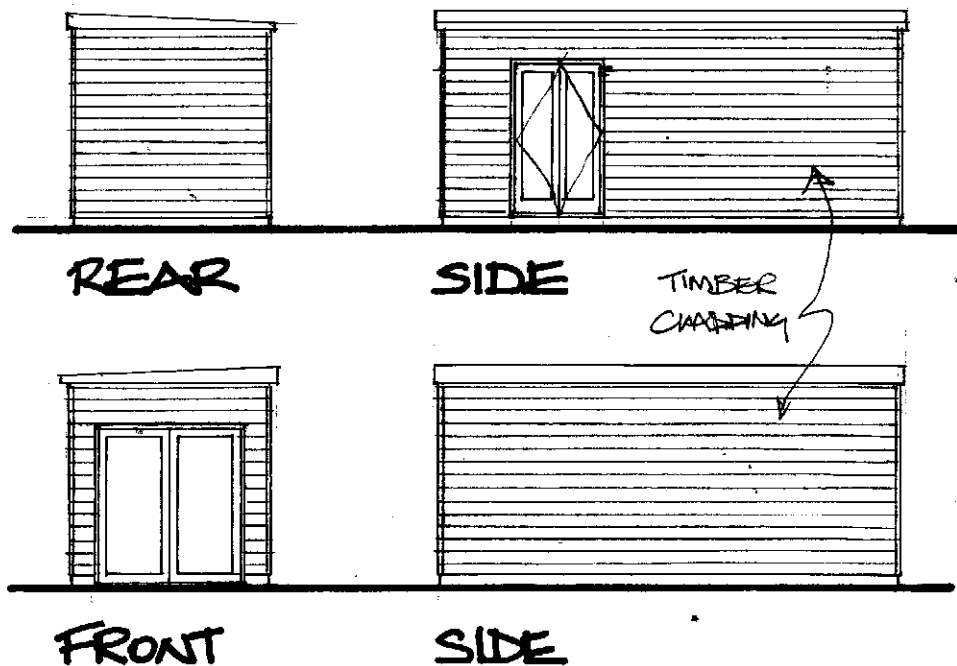


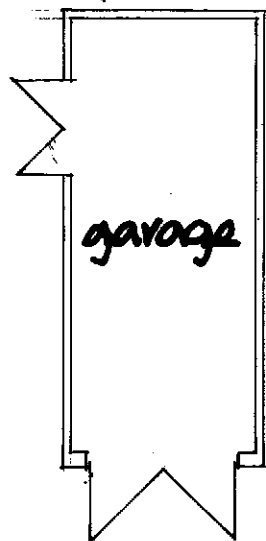

SITE PLAN
scale 1:500

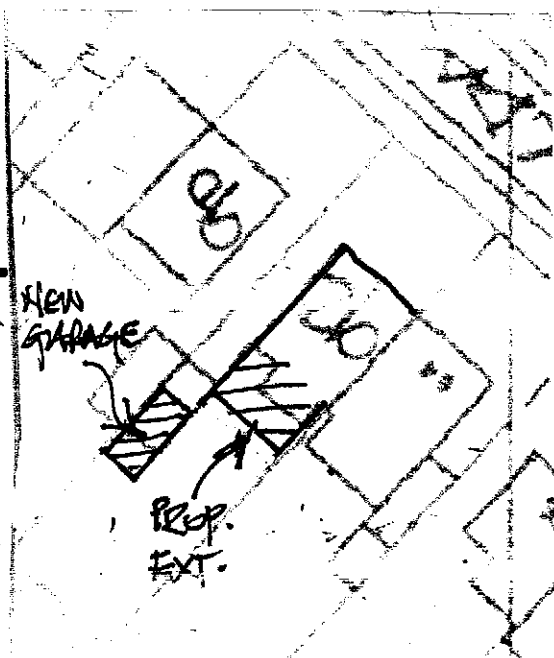

Exit House ↑

FLOOR PLAN

DEREK TREAGUS ASSOCIATES ARCHITECTURAL SERVICES No3-The Townhouse, 20 Nelson Road, Southsea, Hampshire PO5 2AS Tel: 07956 624094 Email: derck.treagus@gmt-uk.com			
Project	REPLACEMENT GARAGE TO 92 SILVERDALE DRIVE, WATERLOOVILLE , HAMPSHIRE.		
Client	Mr Moore		
Subject	Planning Drawing		
Date:	Oct 2018	Scale:	1:500, 1:100 @ A4
Rev:		Drg. No.	18/738/02
• Copyright reserved. • All dimensions are to be site confirmed and should not be scaled unless for Planning purposes. • Verify all queries with the office.			