



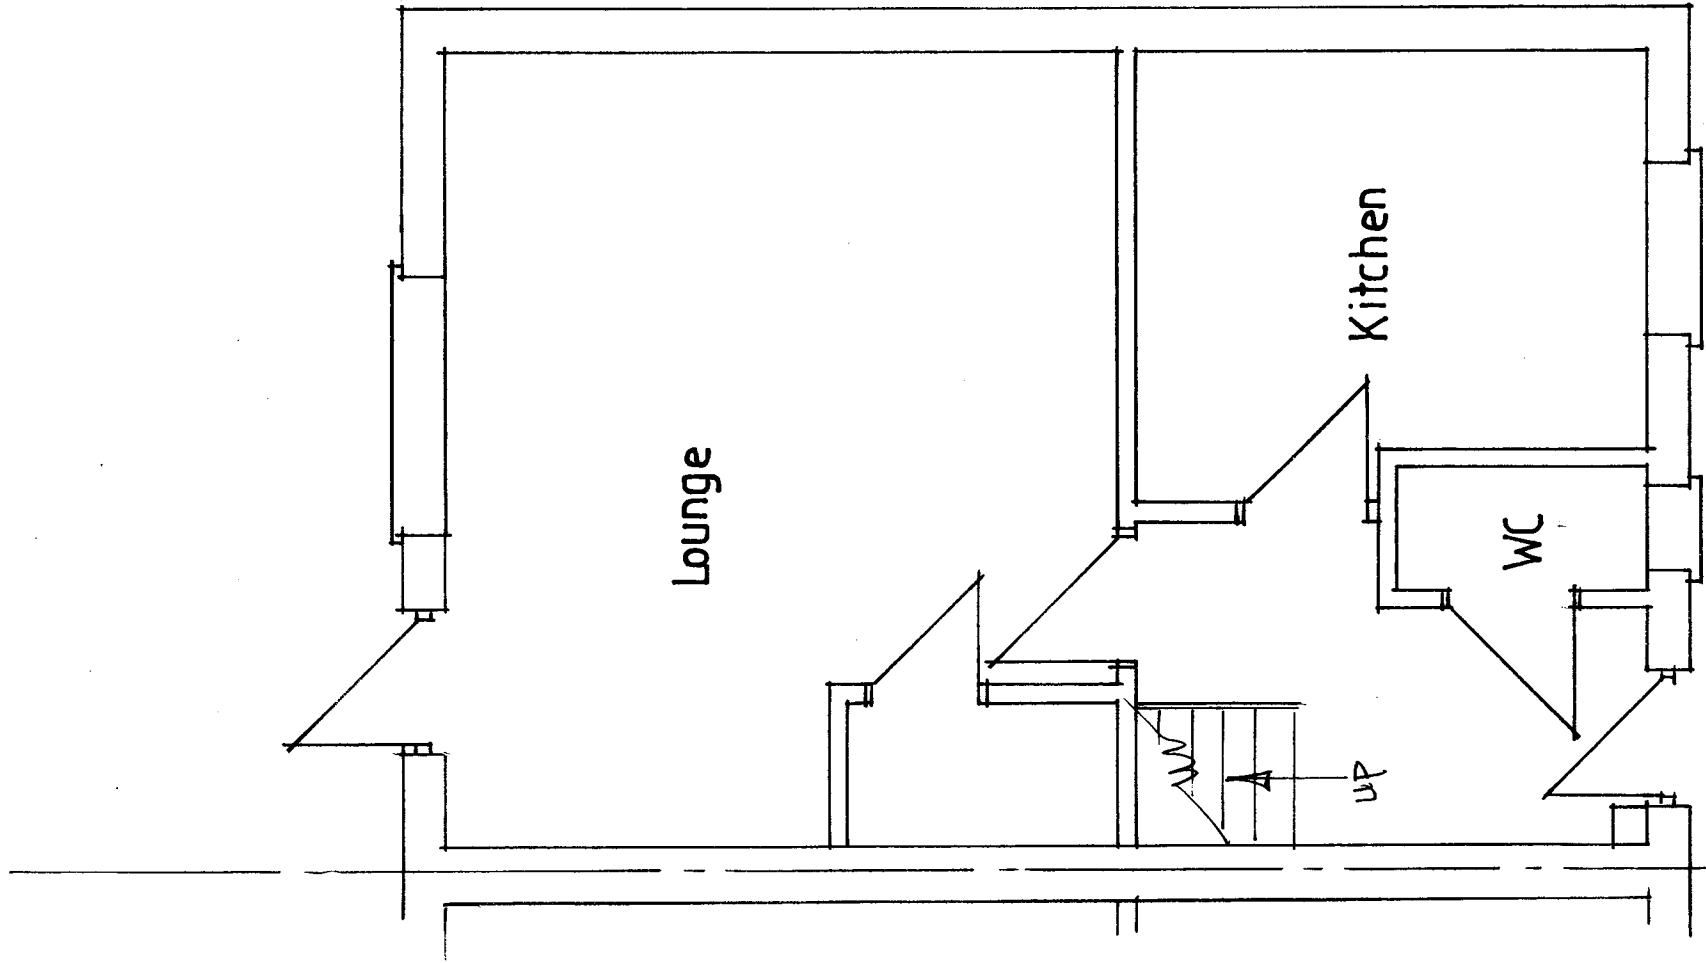

Ground Floor Plan - existing

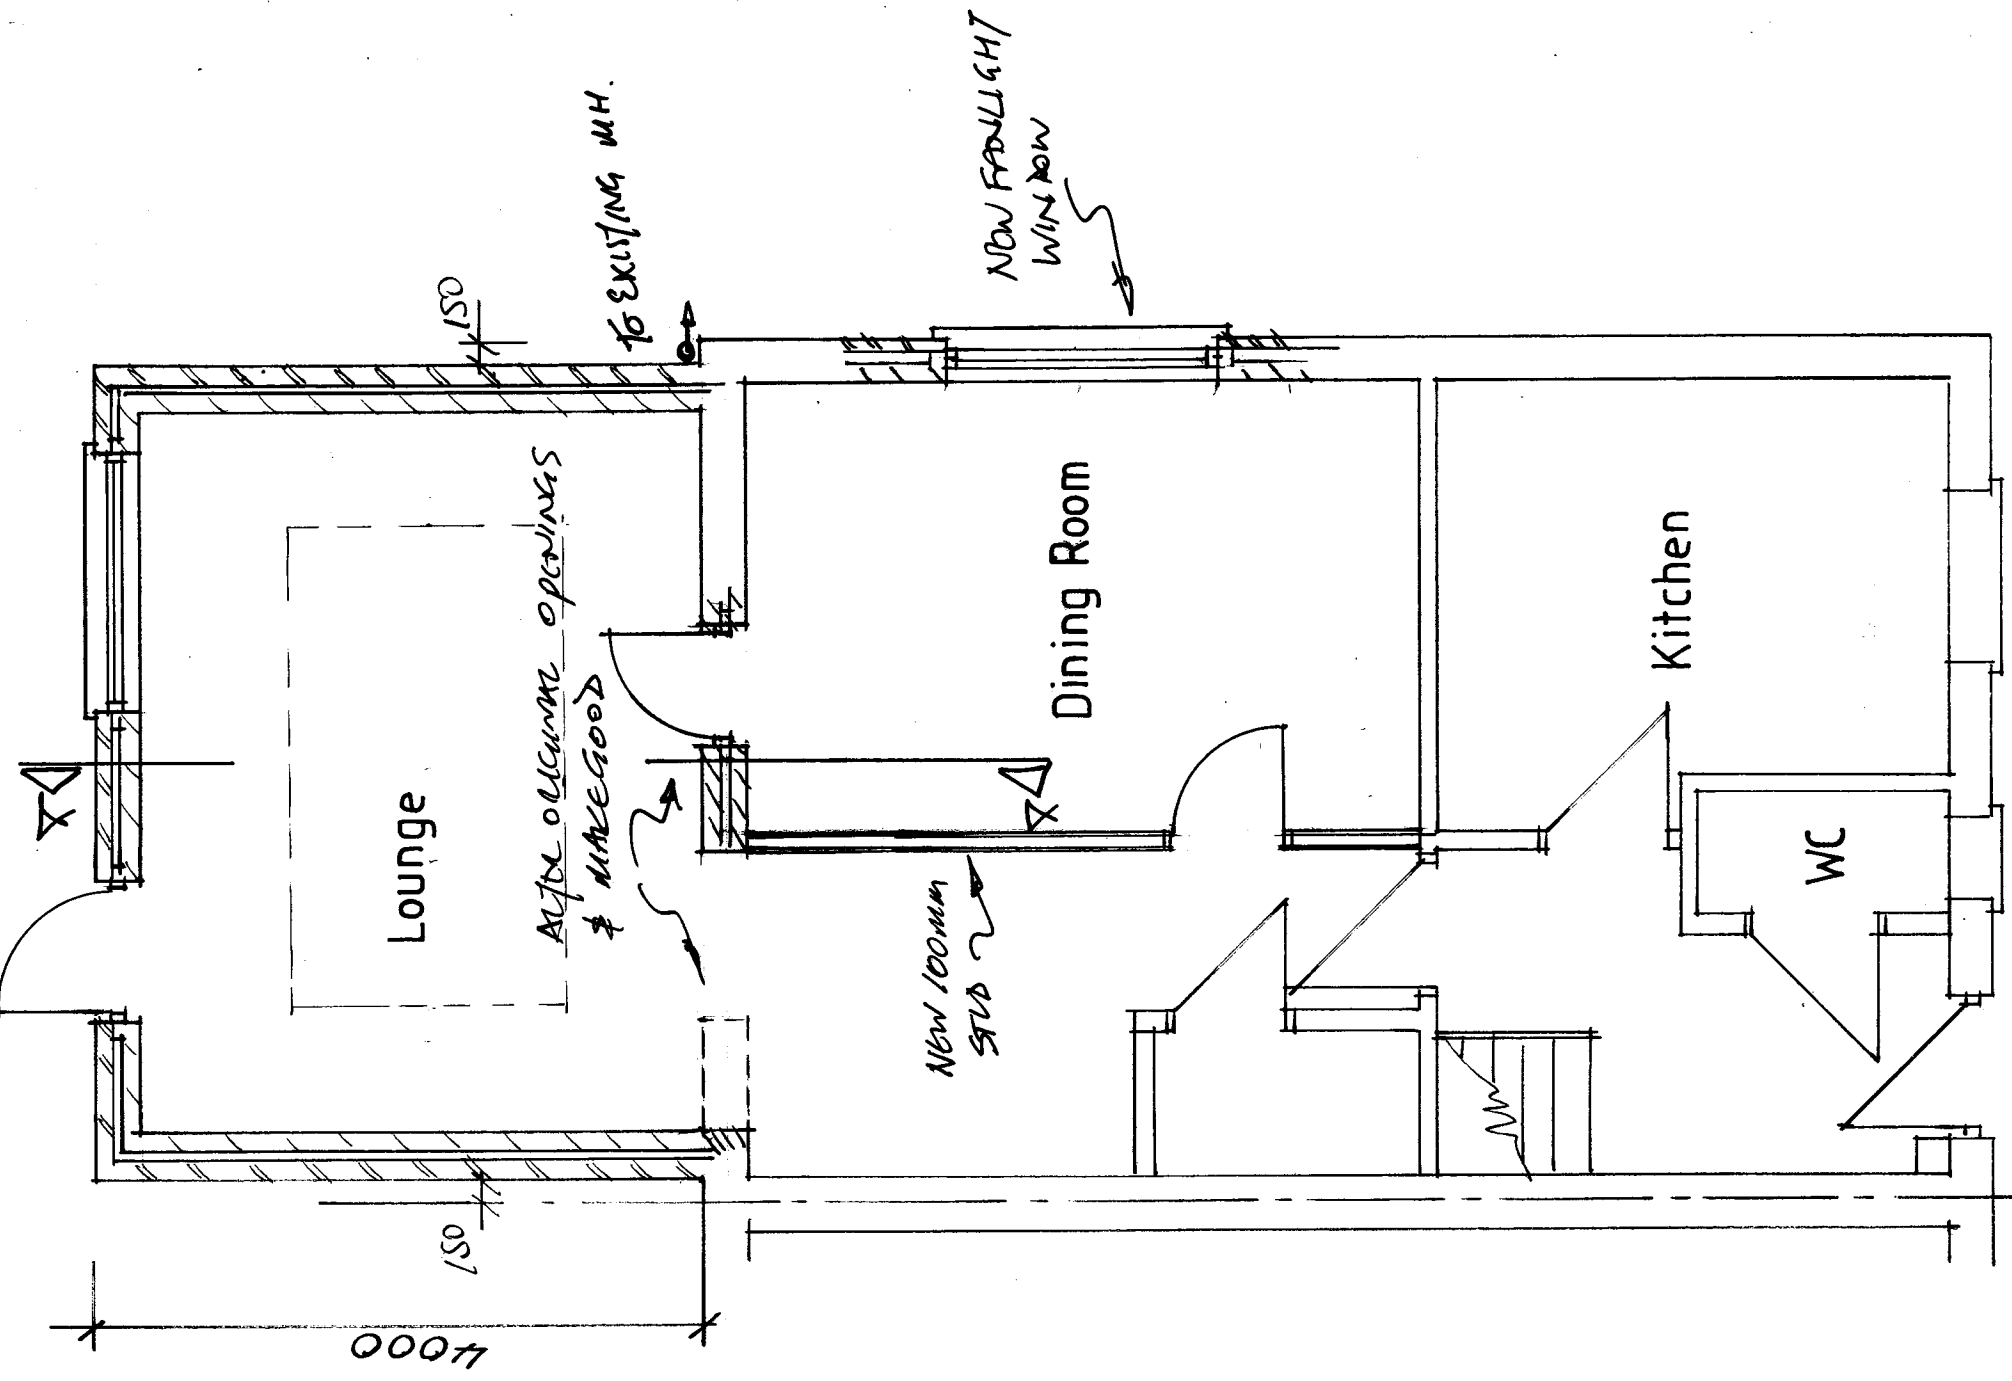

Ground Floor Plan - proposed

122 Mill Road
Waterloooville
SCALE 1:50
5/10/2018