

1 SELANGOR AVENUE, EMSWORTH
PROPOSED

NOTES:

Dimensions to be checked on site before commencing work.
Any discrepancies shall be reported to the architect immediately.

Do not scale from these drawings except for planning purposes.


Use figured dimensions only.

Where applicable this drawing is to be read in conjunction with other consultants' drawings.


All drawings to be read in conjunction with specification and all other drawings including structural engineer and mechanical and electrical drawings / specification




STREET ELEVATION
[SELANGOR ROAD] 1:100

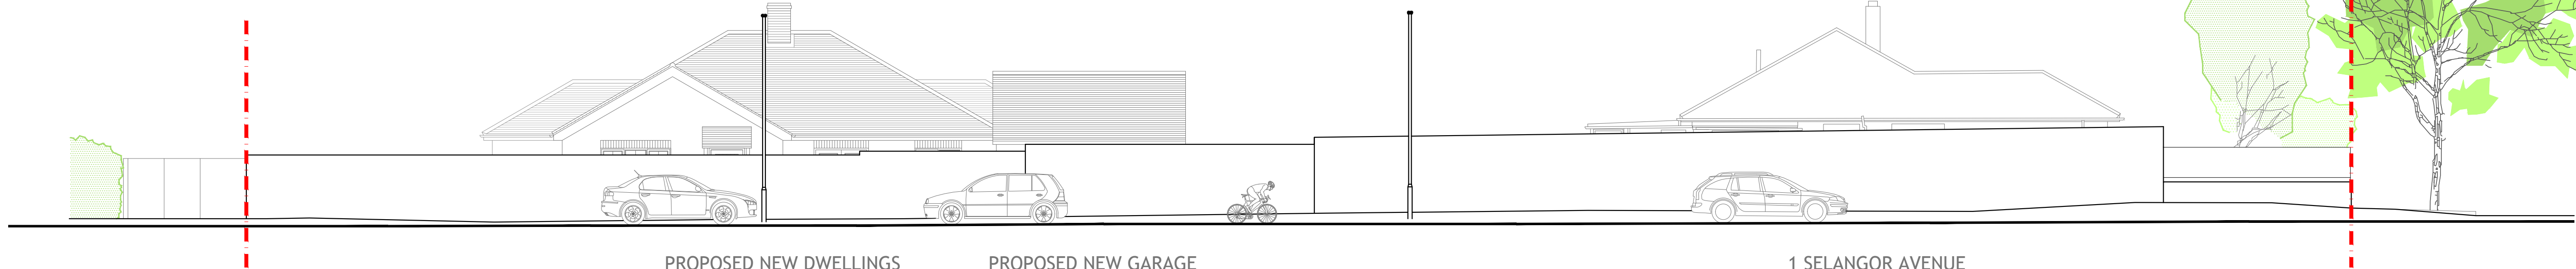


STREET ELEVATION
[HAVANT ROAD] 1:100

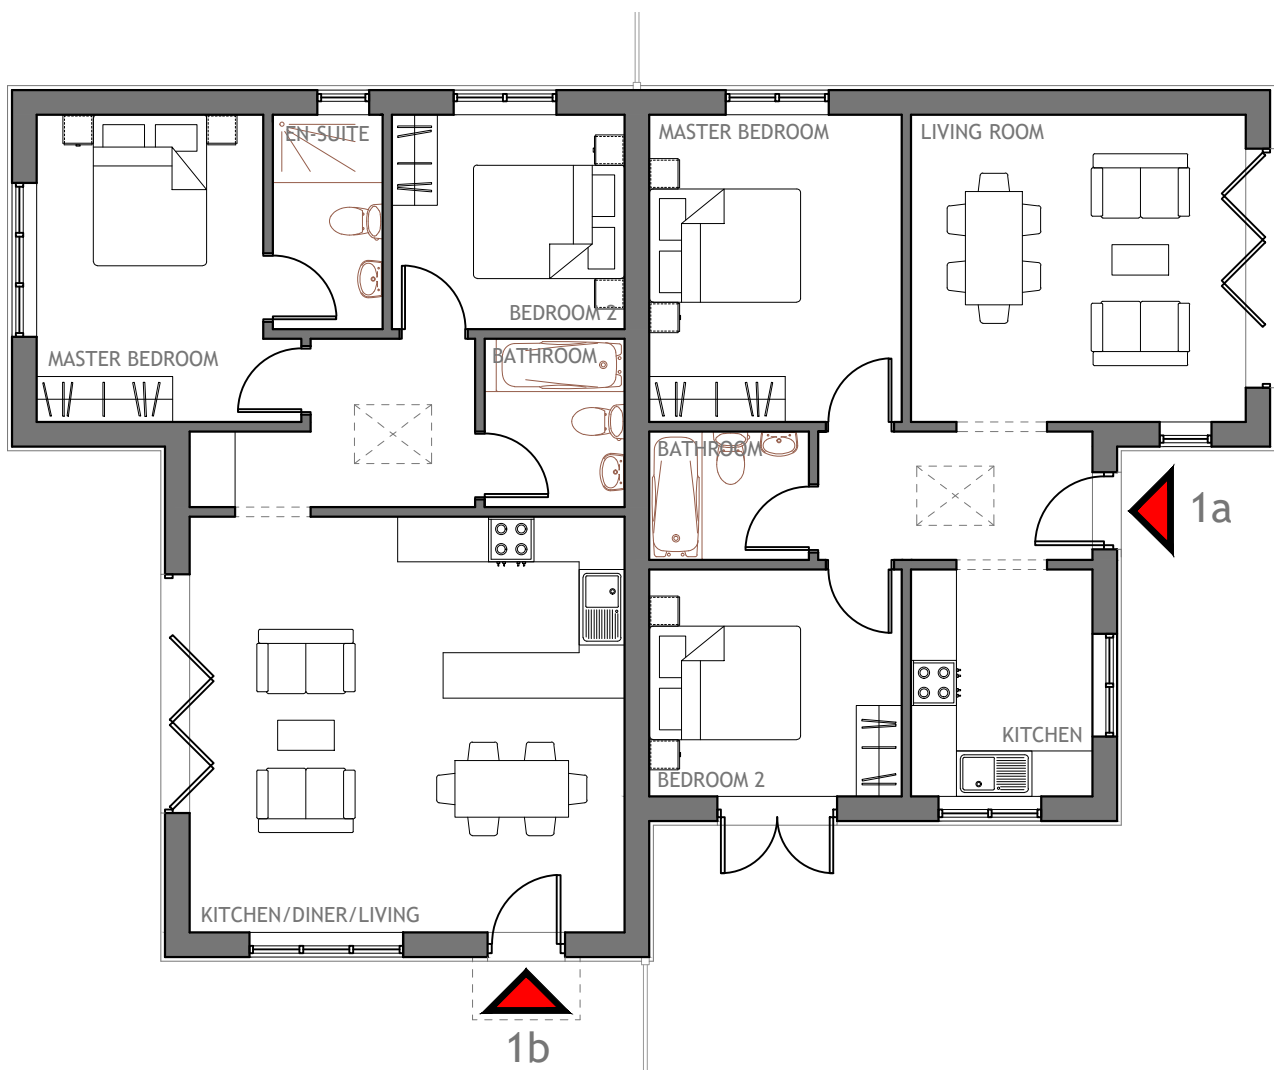

GROUND FLOOR
1:100

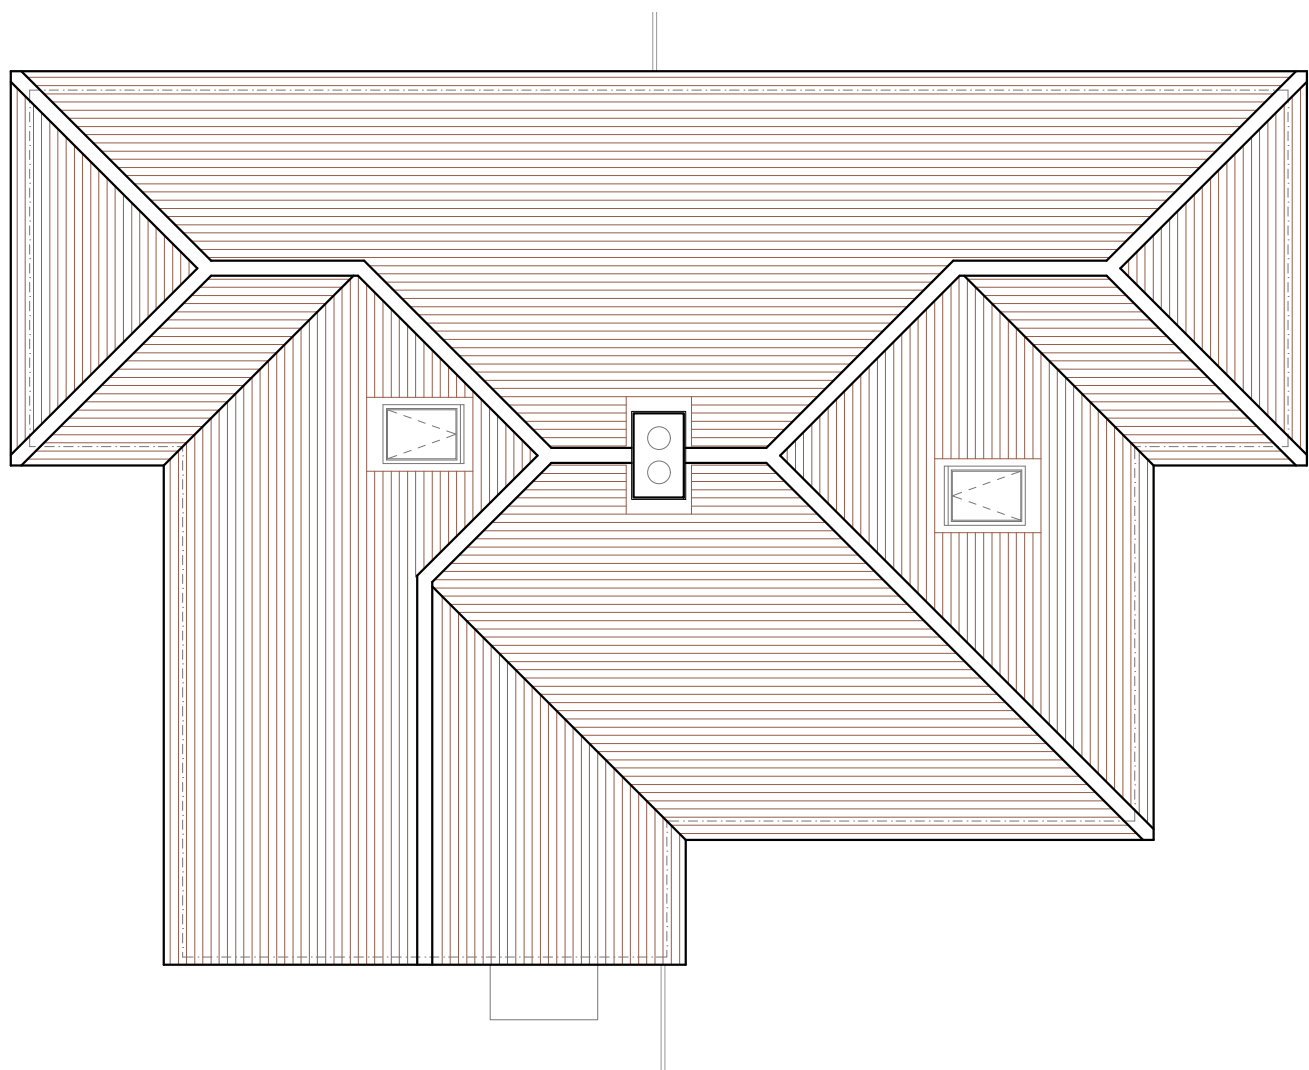


ROOF PLAN
1:100

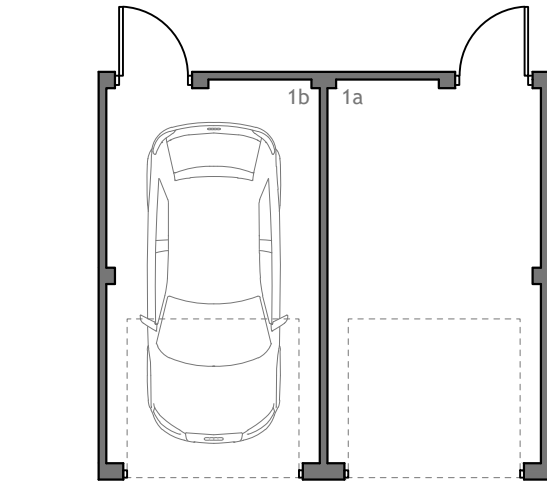


GROUND FLOOR
1:100




ROOF PLAN
1:100

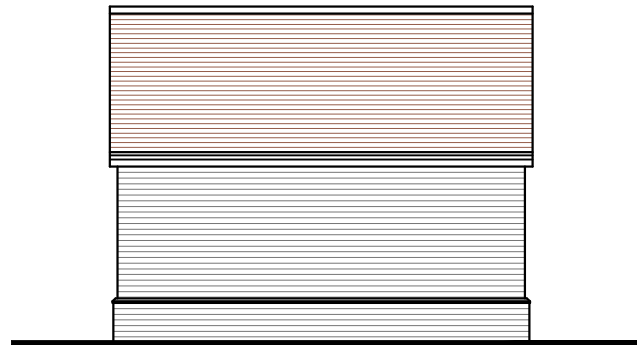


SIDE ELEVATION
[south] 1:100

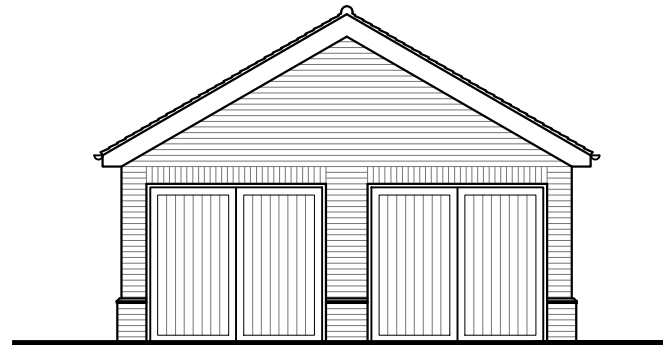


FRONT ELEVATION
[east] 1:100

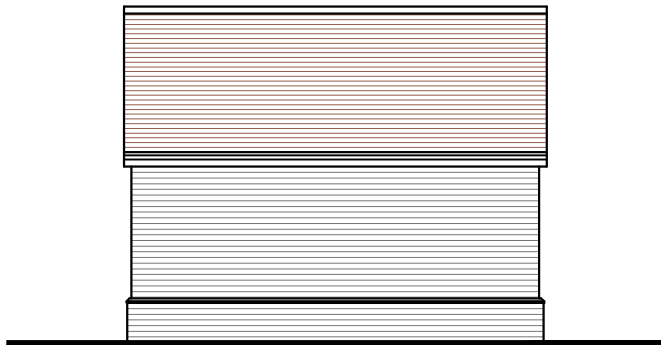


SIDE ELEVATION
[north] 1:100

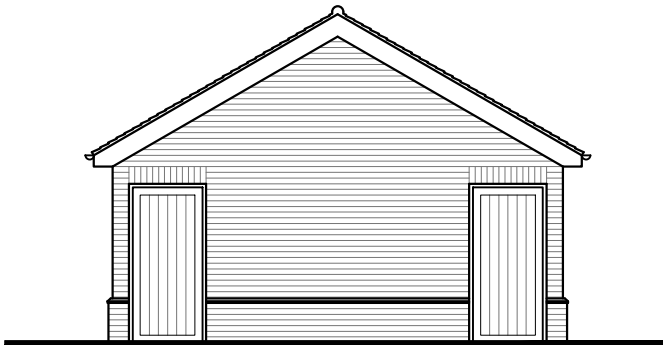

REAR ELEVATION
[west] 1:100

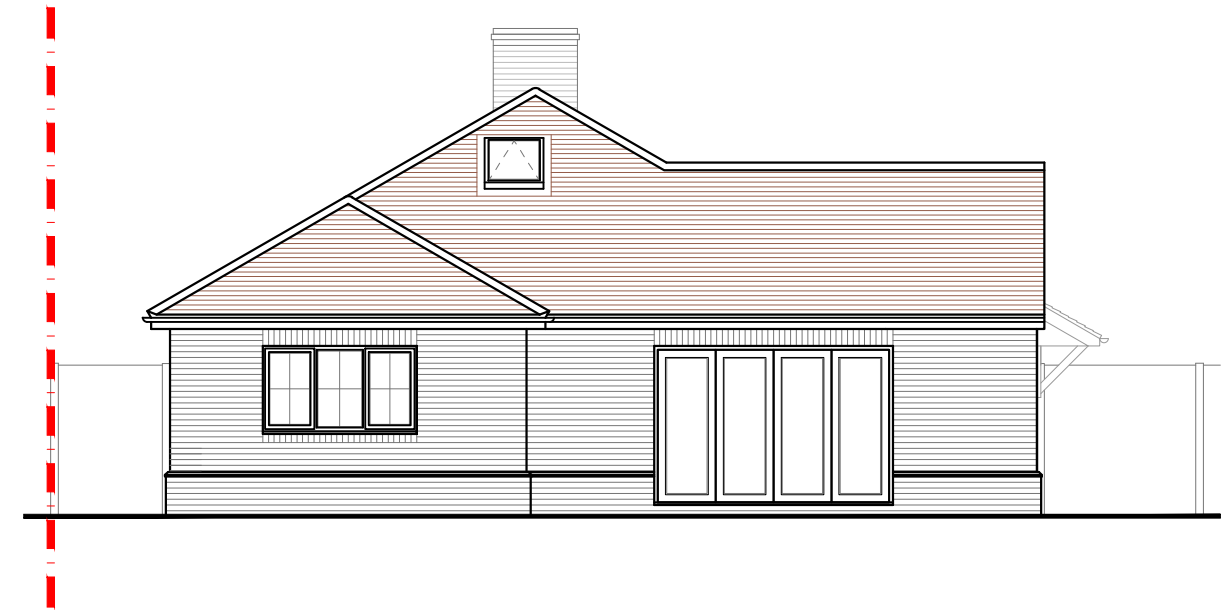


SIDE ELEVATION
[west] 1:100

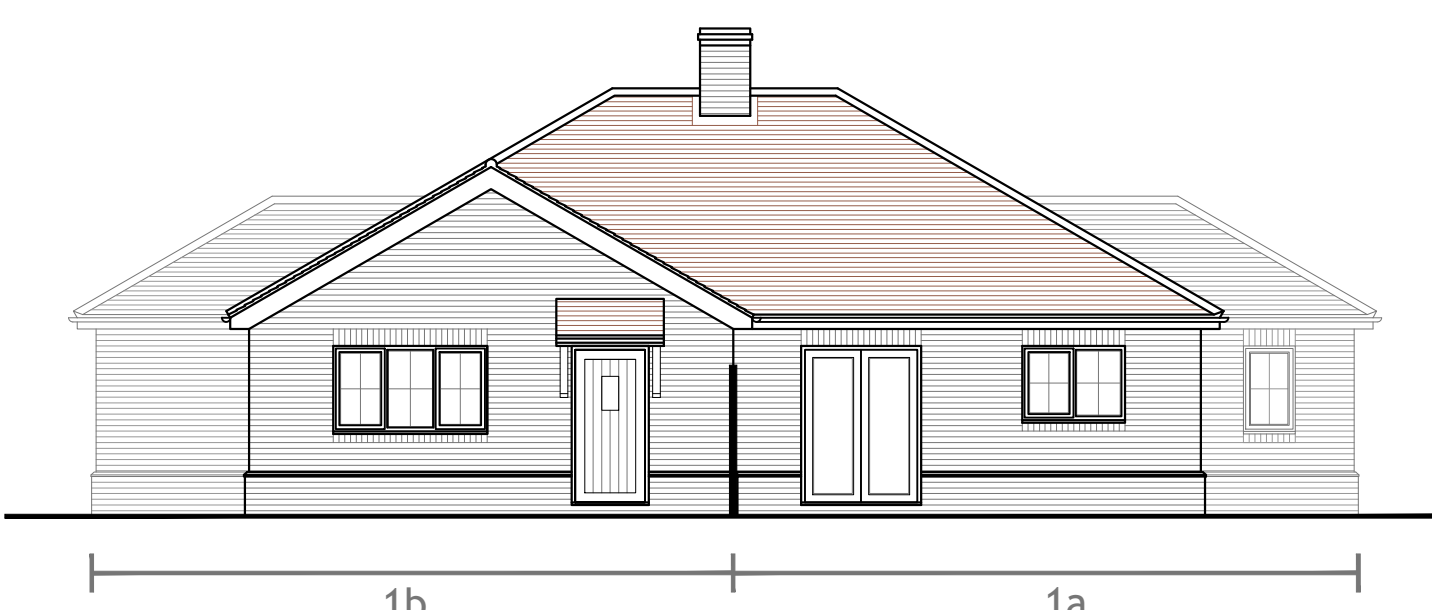


FRONT ELEVATION
[south] 1:100



SIDE ELEVATION
[east] 1:100

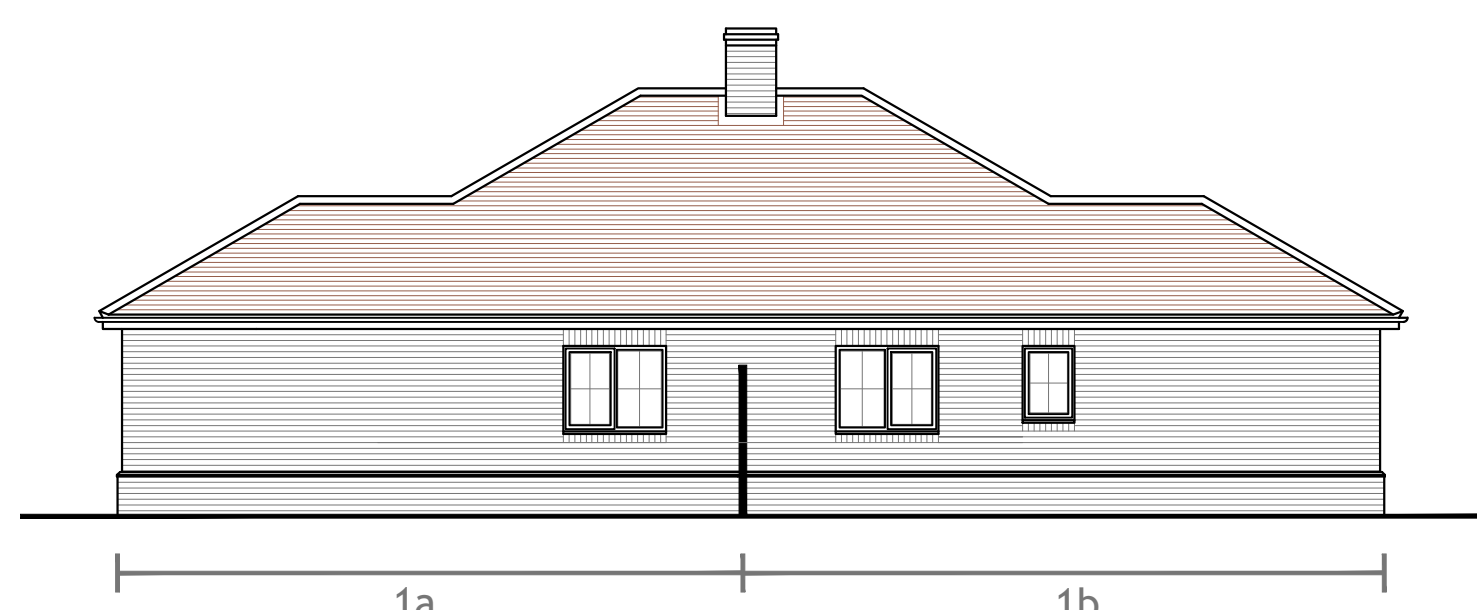

SIDE ELEVATION
[east] 1:100

 

REV	DATE	AMENDMENT	DRAWN
-----	------	-----------	-------

hd
architects

Helyer Davies Architects Ltd
1 The Old Flour Mill,
Emsworth, PO10 7BT
01243 370 715

www.hdarchitects.co.uk mail@hdarchitects.co.uk

PROJECT

1 SELANGOR AVENUE
EMSWORTH
HAMPSHIRE
PO10 7LR

DRAWING
PROPOSED

SCALE
as noted @A1

DATE SEPT 2018

DRAWN TW

DRAWING NUMBER
18088-04

REVISION
*