



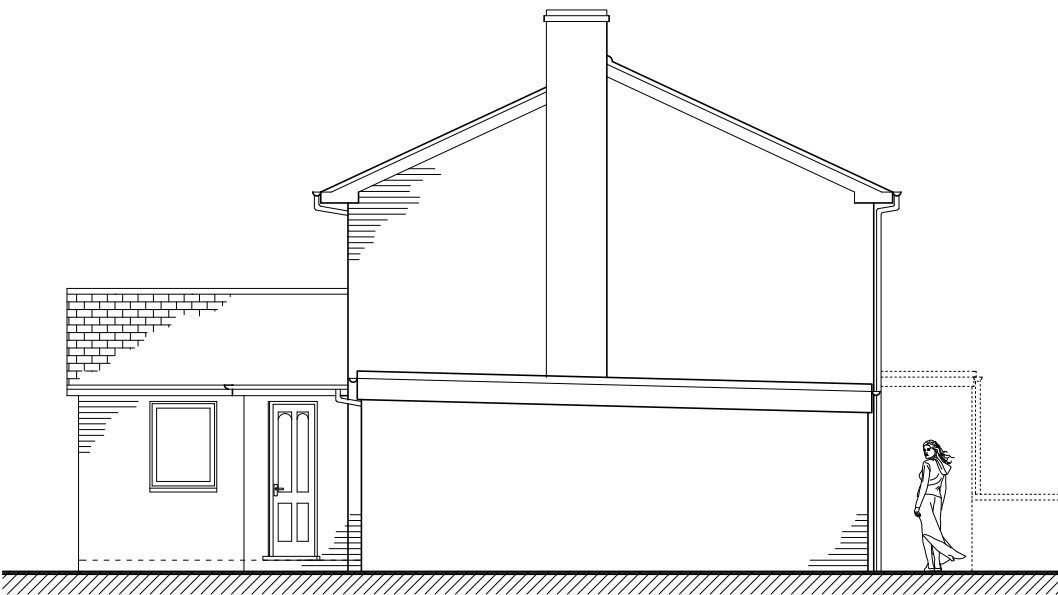


EXISTING WEST ELEVATION
REF. NO.: BD597 EE-1

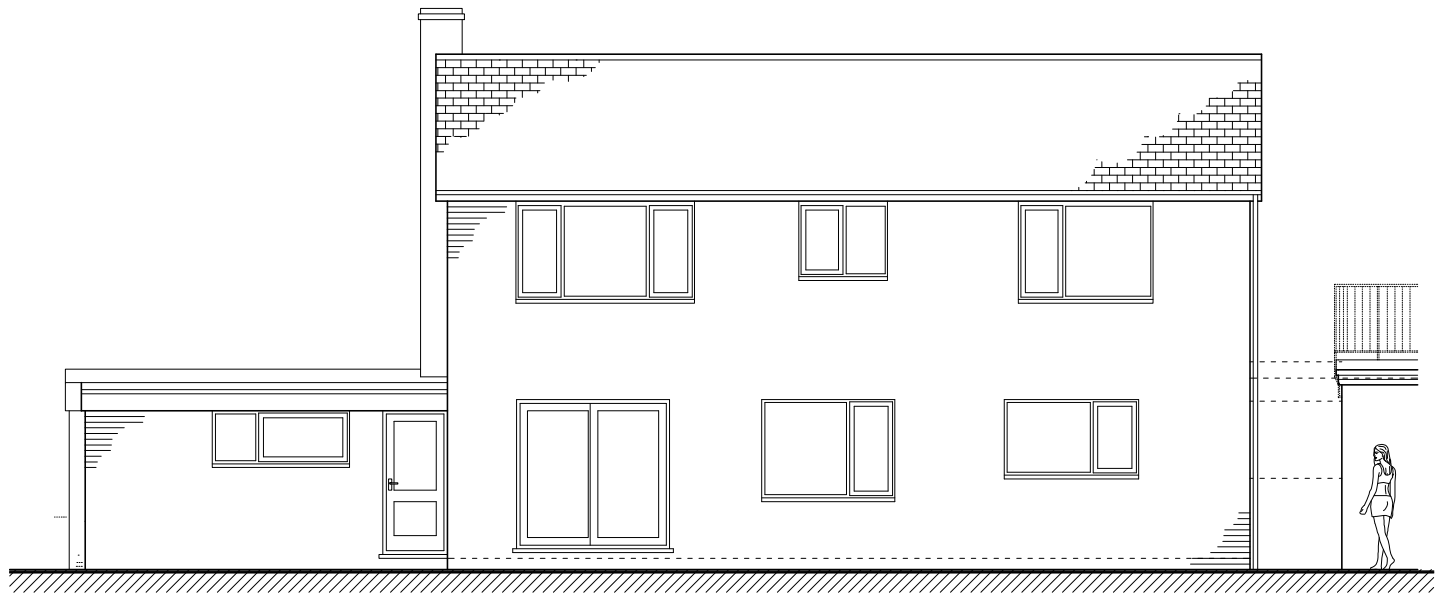


EXISTING SOUTH ELEVATION
REF. NO.: BD597 EE-2



EXISTING EAST ELEVATION
REF. NO.: BD597 EE-3

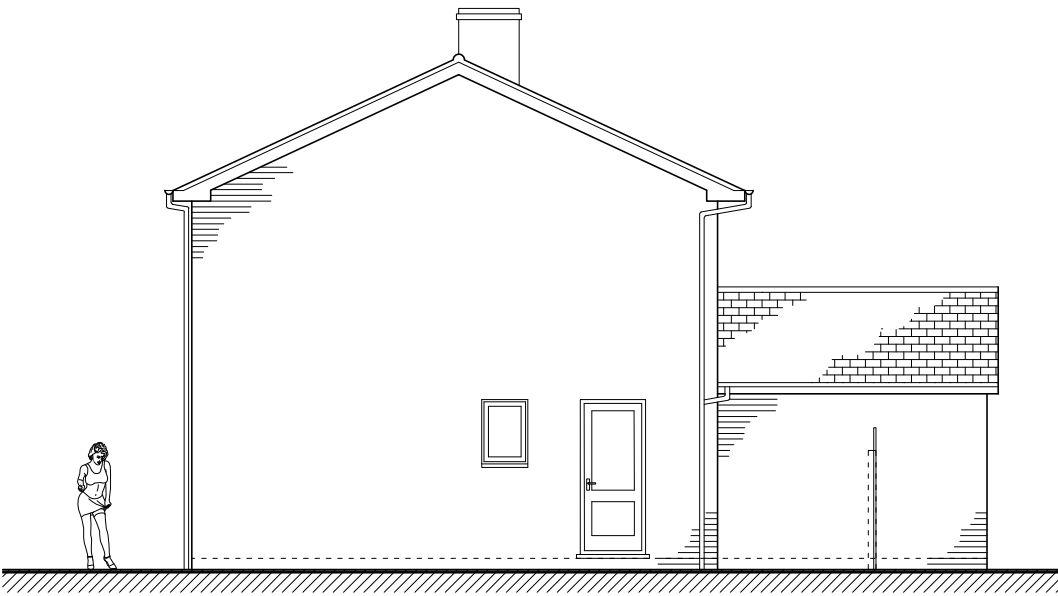

EXISTING NORTH ELEVATION
REF. NO.: BD597 EE-4

 

Living Space www.livingspacedesign.com Cedar Field, Five Acres, Funtington, Chichester, West Sussex, PO18 9LX tel: 01243 572604 fax: 01243 575139 Copyright of this drawing is reserved by Living Space. This drawing is not to be scaled for construction except for planning purposes only. All dimensions are to be checked on site prior to construction or manufacture. If there are any discrepancies the designer is to be informed immediately.	PROJECT: 11 CHRISTOPHER WAY, EMSWORTH, HAMPSHIRE, PO10 7QZ.		TITLE: EXISTING ELEVATIONS	
	CLIENT: LINDEN DAVY		JOB NO.: BD597	
			DWG. NO.: EE-1,2,3,4	
			SCALE: 1:100 @ A3	
DATE: 15 03 2018		REV.: -	DRAWN BY: J.L.	