


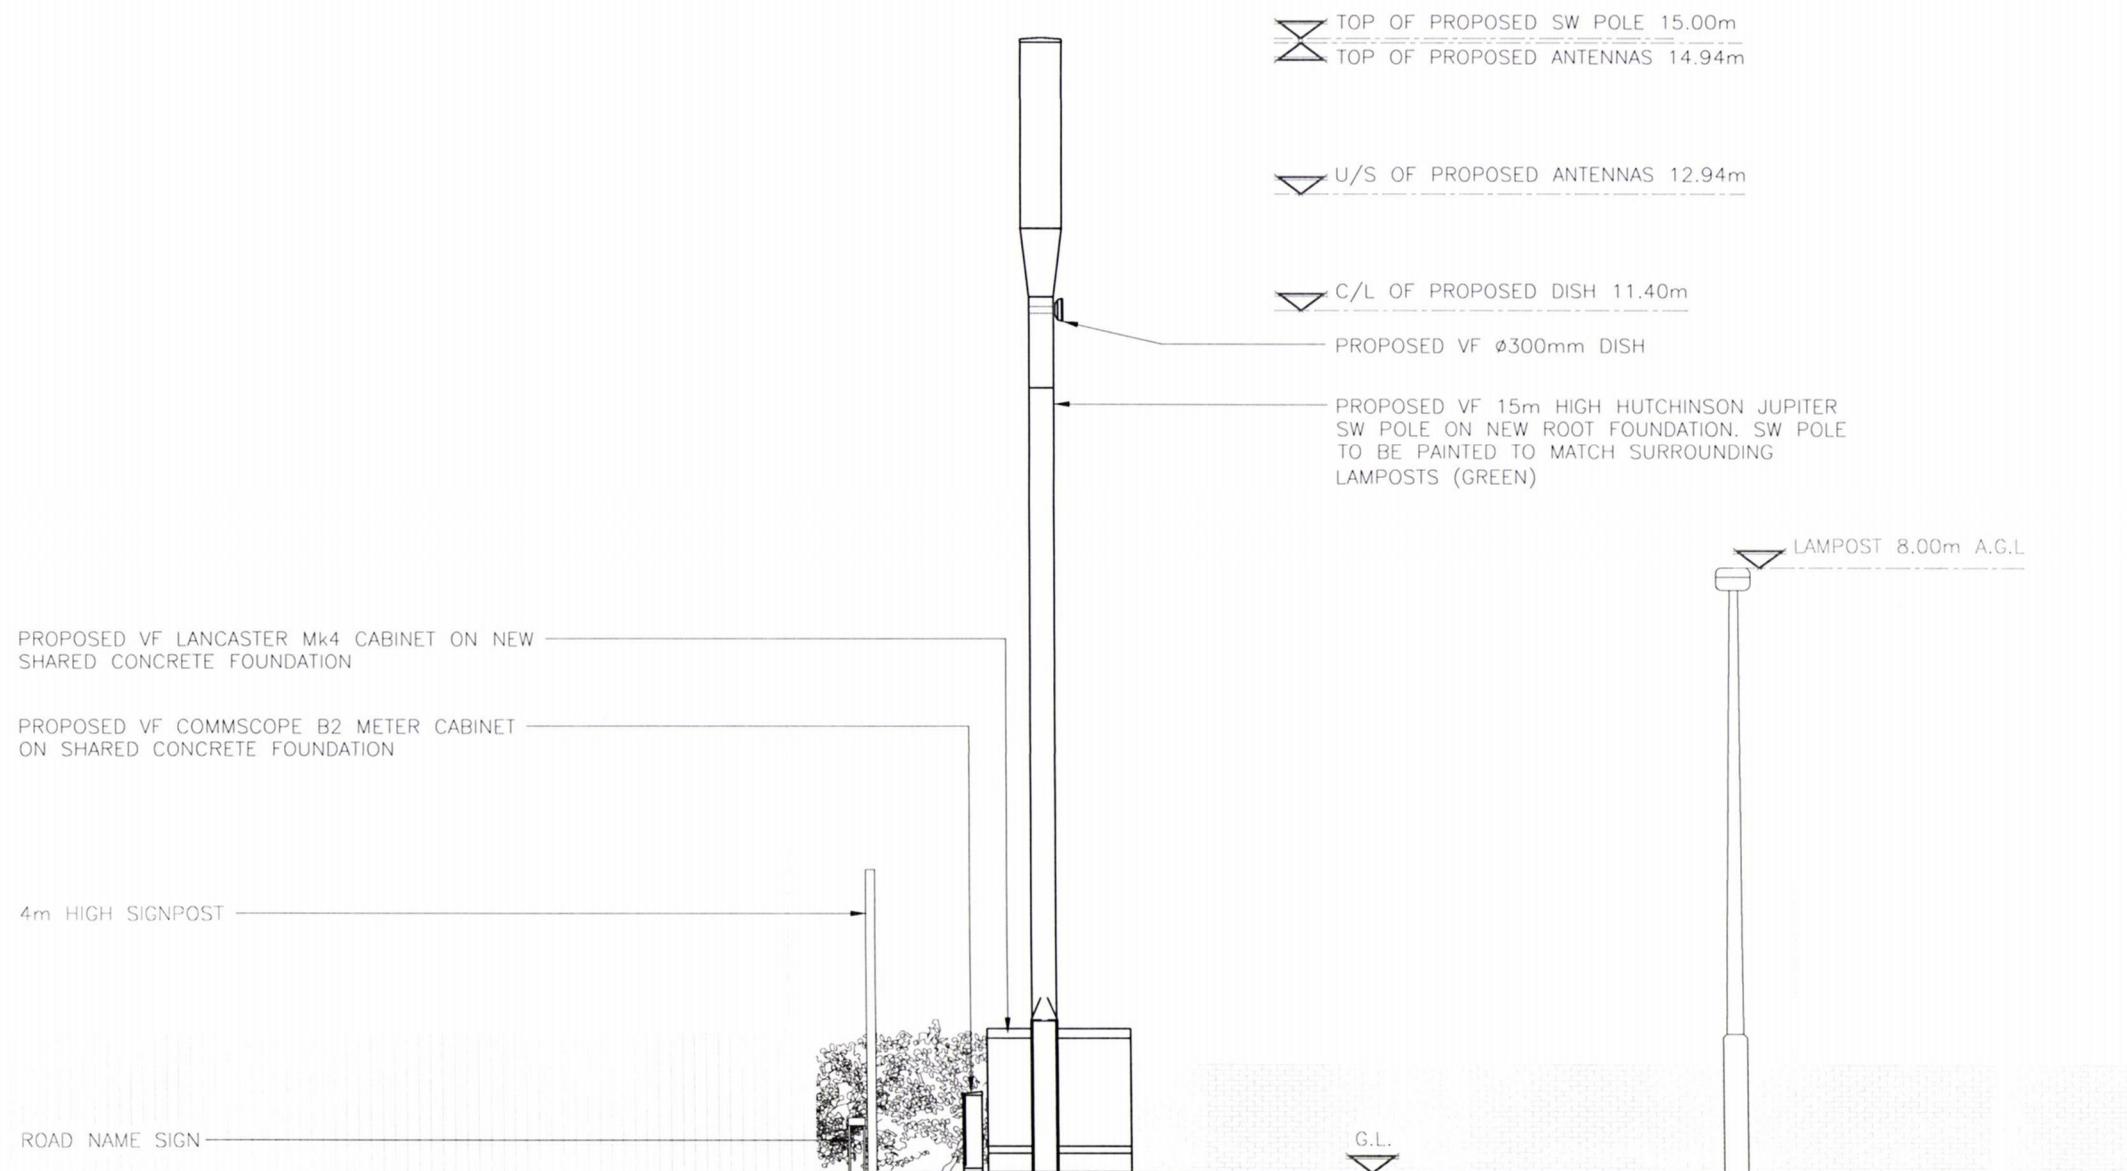

PROPOSED NORTH WEST ELEVATION
(1:100)

ALL DIMENSIONS ARE IN mm UNLESS NOTED OTHERWISE				
N.G.R.		E: 468773		N: 111989
CONCESSION REQUIRED			NO	
NOTES:				
A	Issued for Approval		MF	RWB 18.09.18
REV	MODIFICATION		BY	CH DATE

 WOLVEY - HINCKLEY - LEICESTERSHIRE - LE10 3JF Tel: +44 (0)1455 222782 Fax: +44 (0)1455 222788		
 CTIL - BEACON		
Cell Name		Opt.
HUNSTMAN CLOSE SF		A
Cell ID No		
CTIL	TEF	VF
245340	N/A	17445
Site Address / Contact Details		
HUNTSMAN CLOSE WATERLOOVILLE HAMPSHIRE PO8 9GJ		
Drawing Title: PROPOSED SITE ELEVATION		
Purpose of issue: PLANNING		Dwg Rev:
Drawing Number: 300		A
Surveyed By: MF		Original Sheet Size: A3
Drawn: MF	Date: 18.09.18	Checked: RWB
Date: 18.09.18		Date: 18.09.18
A		A