

The Old School House - Emsworth

NOTES:


Dimensions to be checked on site before commencing work. Any discrepancies shall be reported to the architect immediately.

Do not scale from these drawings except for planning purposes.


Use figured dimensions only.

Where applicable this drawing is to be read in conjunction with other consultants' drawings.


All drawings to be read in conjunction with specification and all other drawings including structural engineer and mechanical and electrical drawings / specification

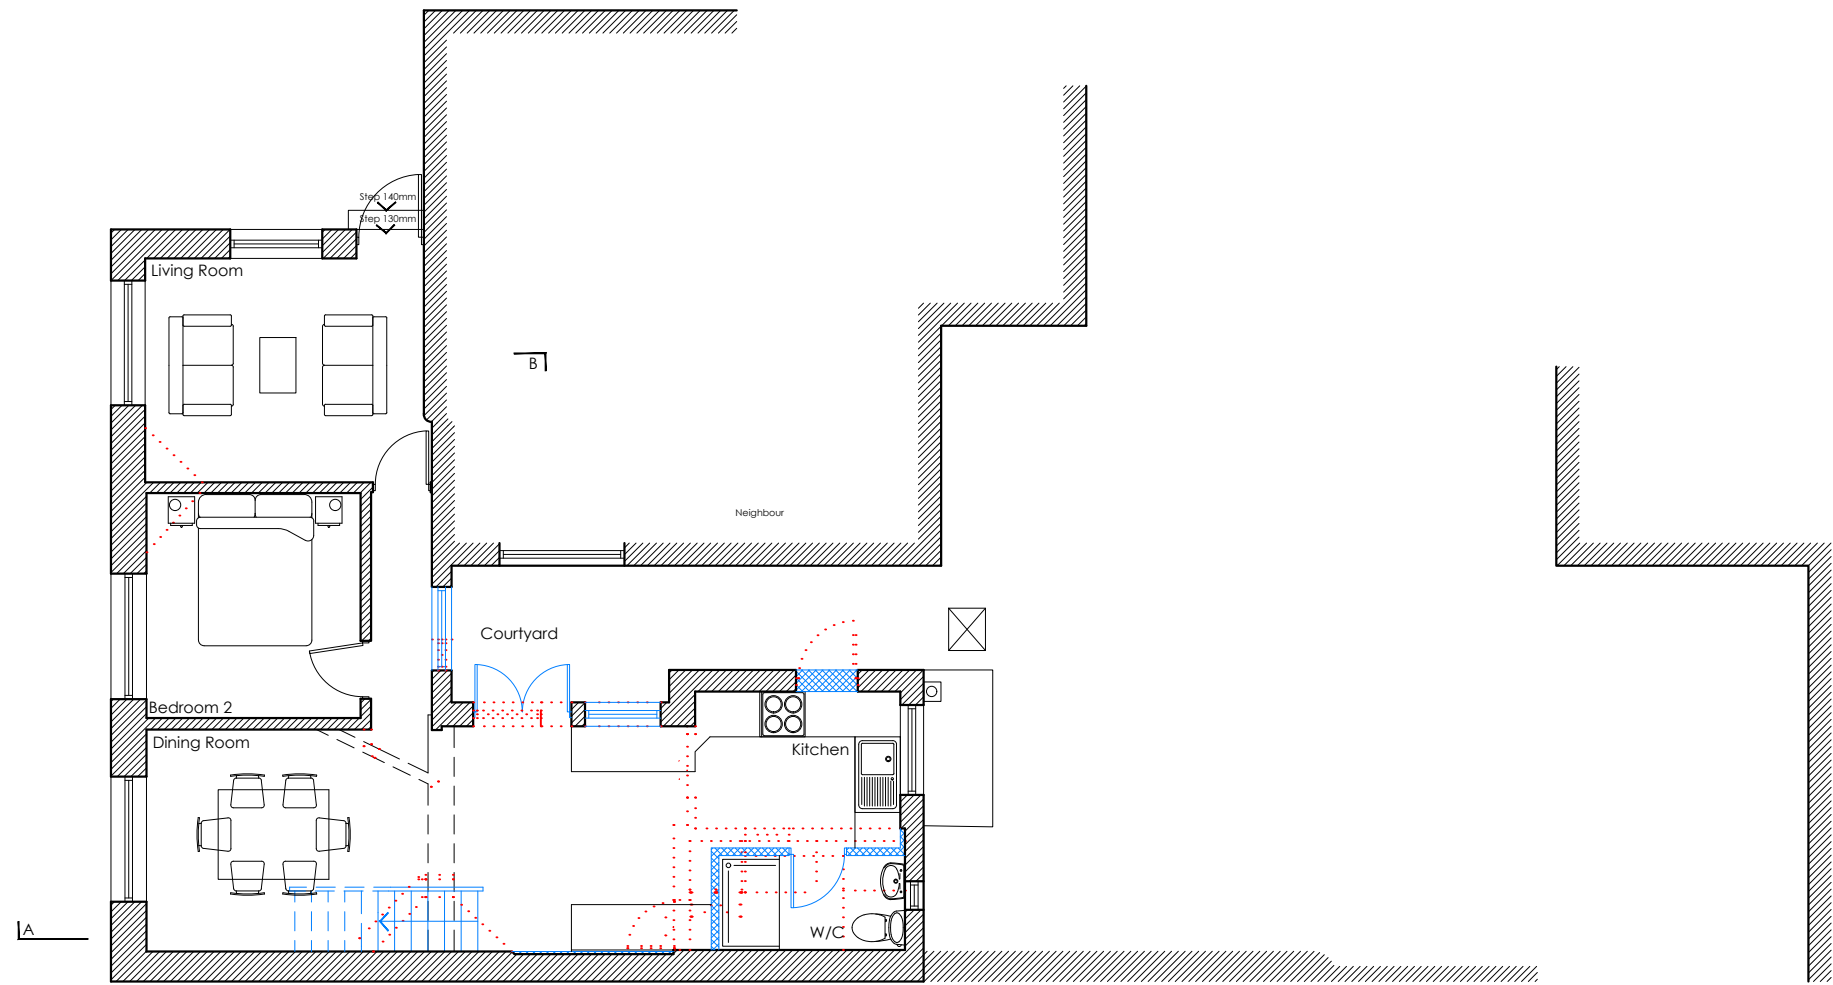


Approved Ground Floor Plan @ 1:100

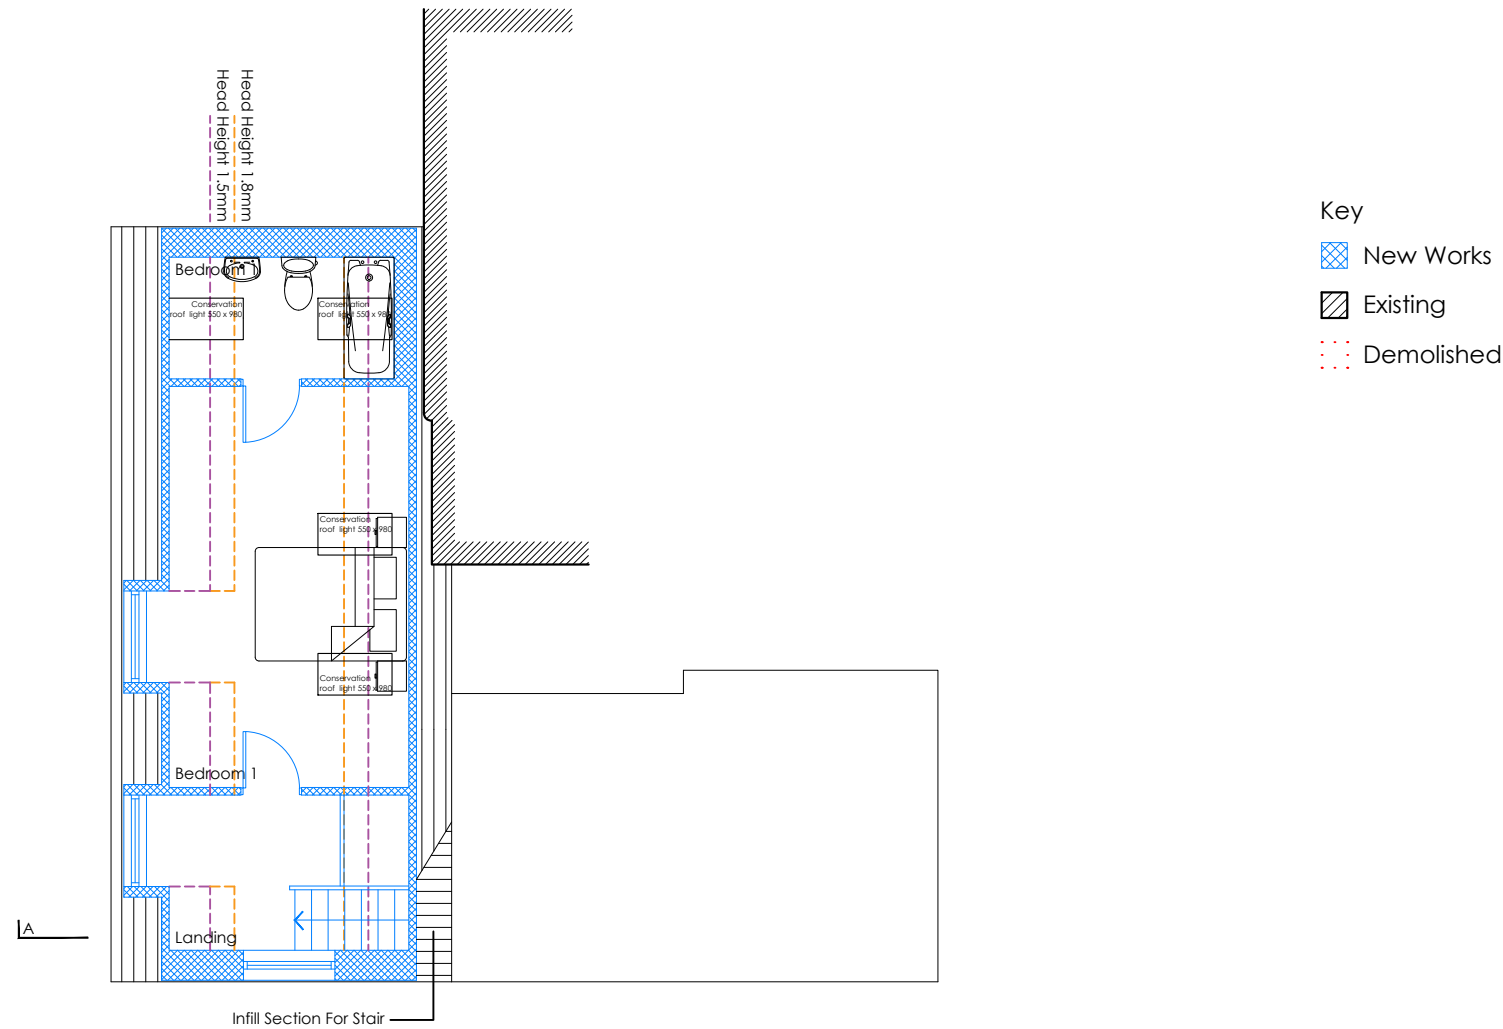


Approved First Floor Plan @ 1:100

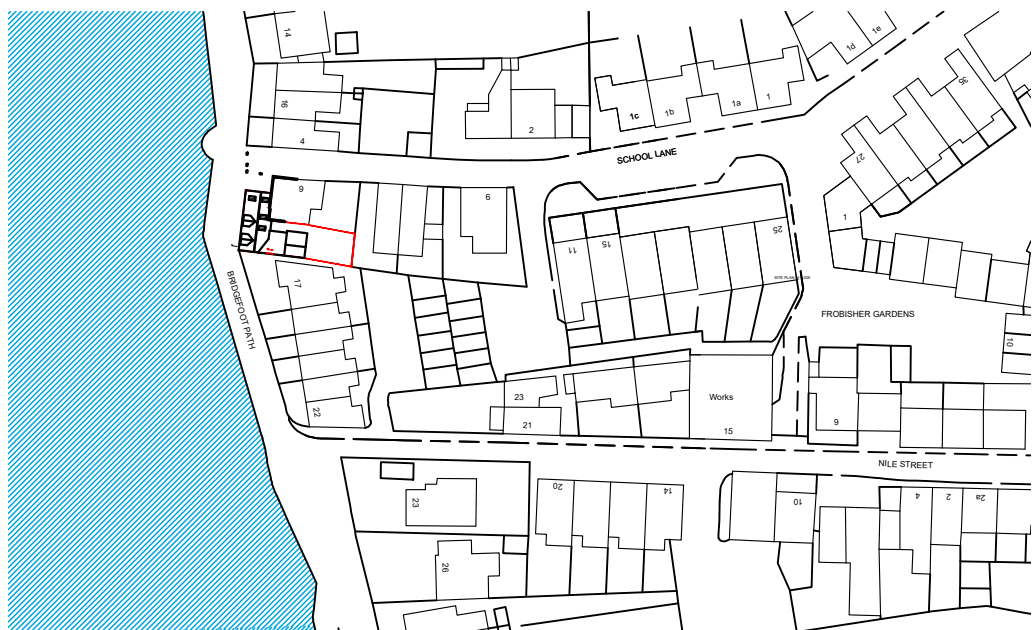


Approved Location Plan @ 1:1250
Ordnance Survey (c) Crown Copyright 2017. All rights reserved. Licence number 100020449

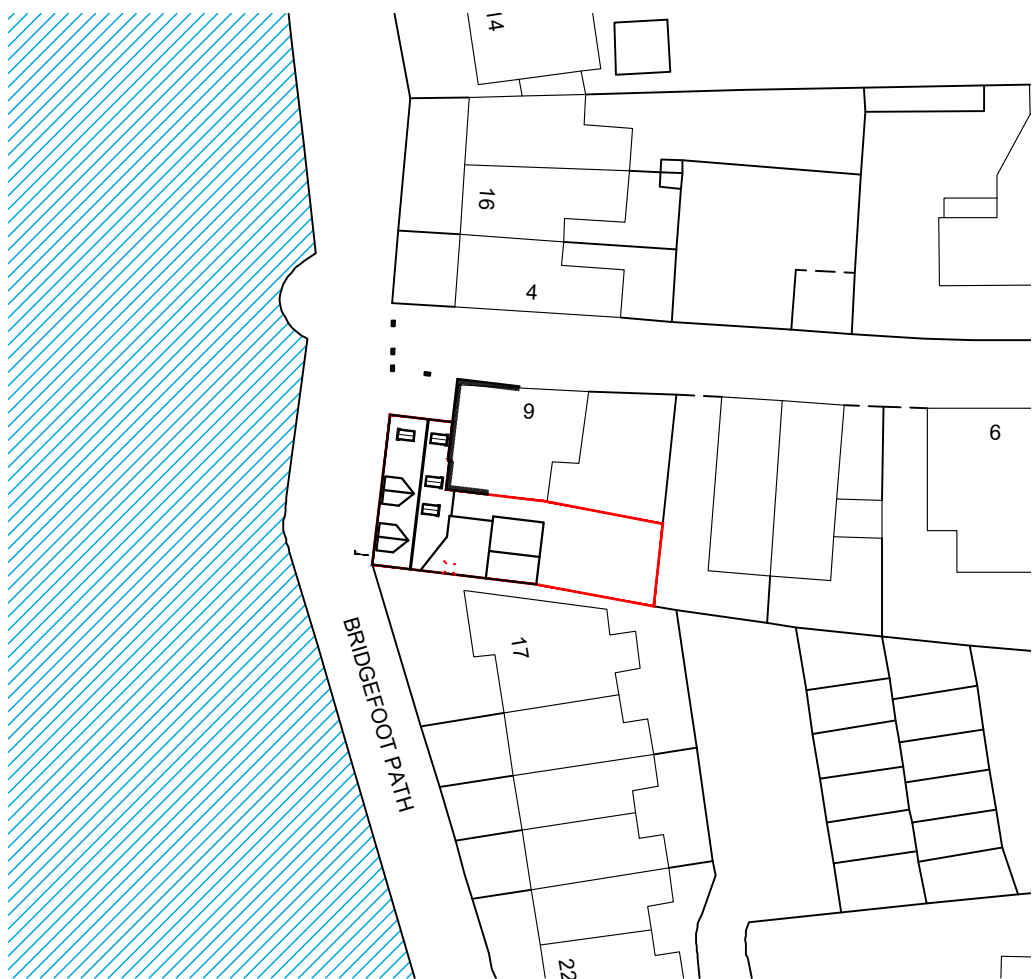


Approved Block Plan @ 1:500
Ordnance Survey (c) Crown Copyright 2017. All rights reserved. Licence number 100020449

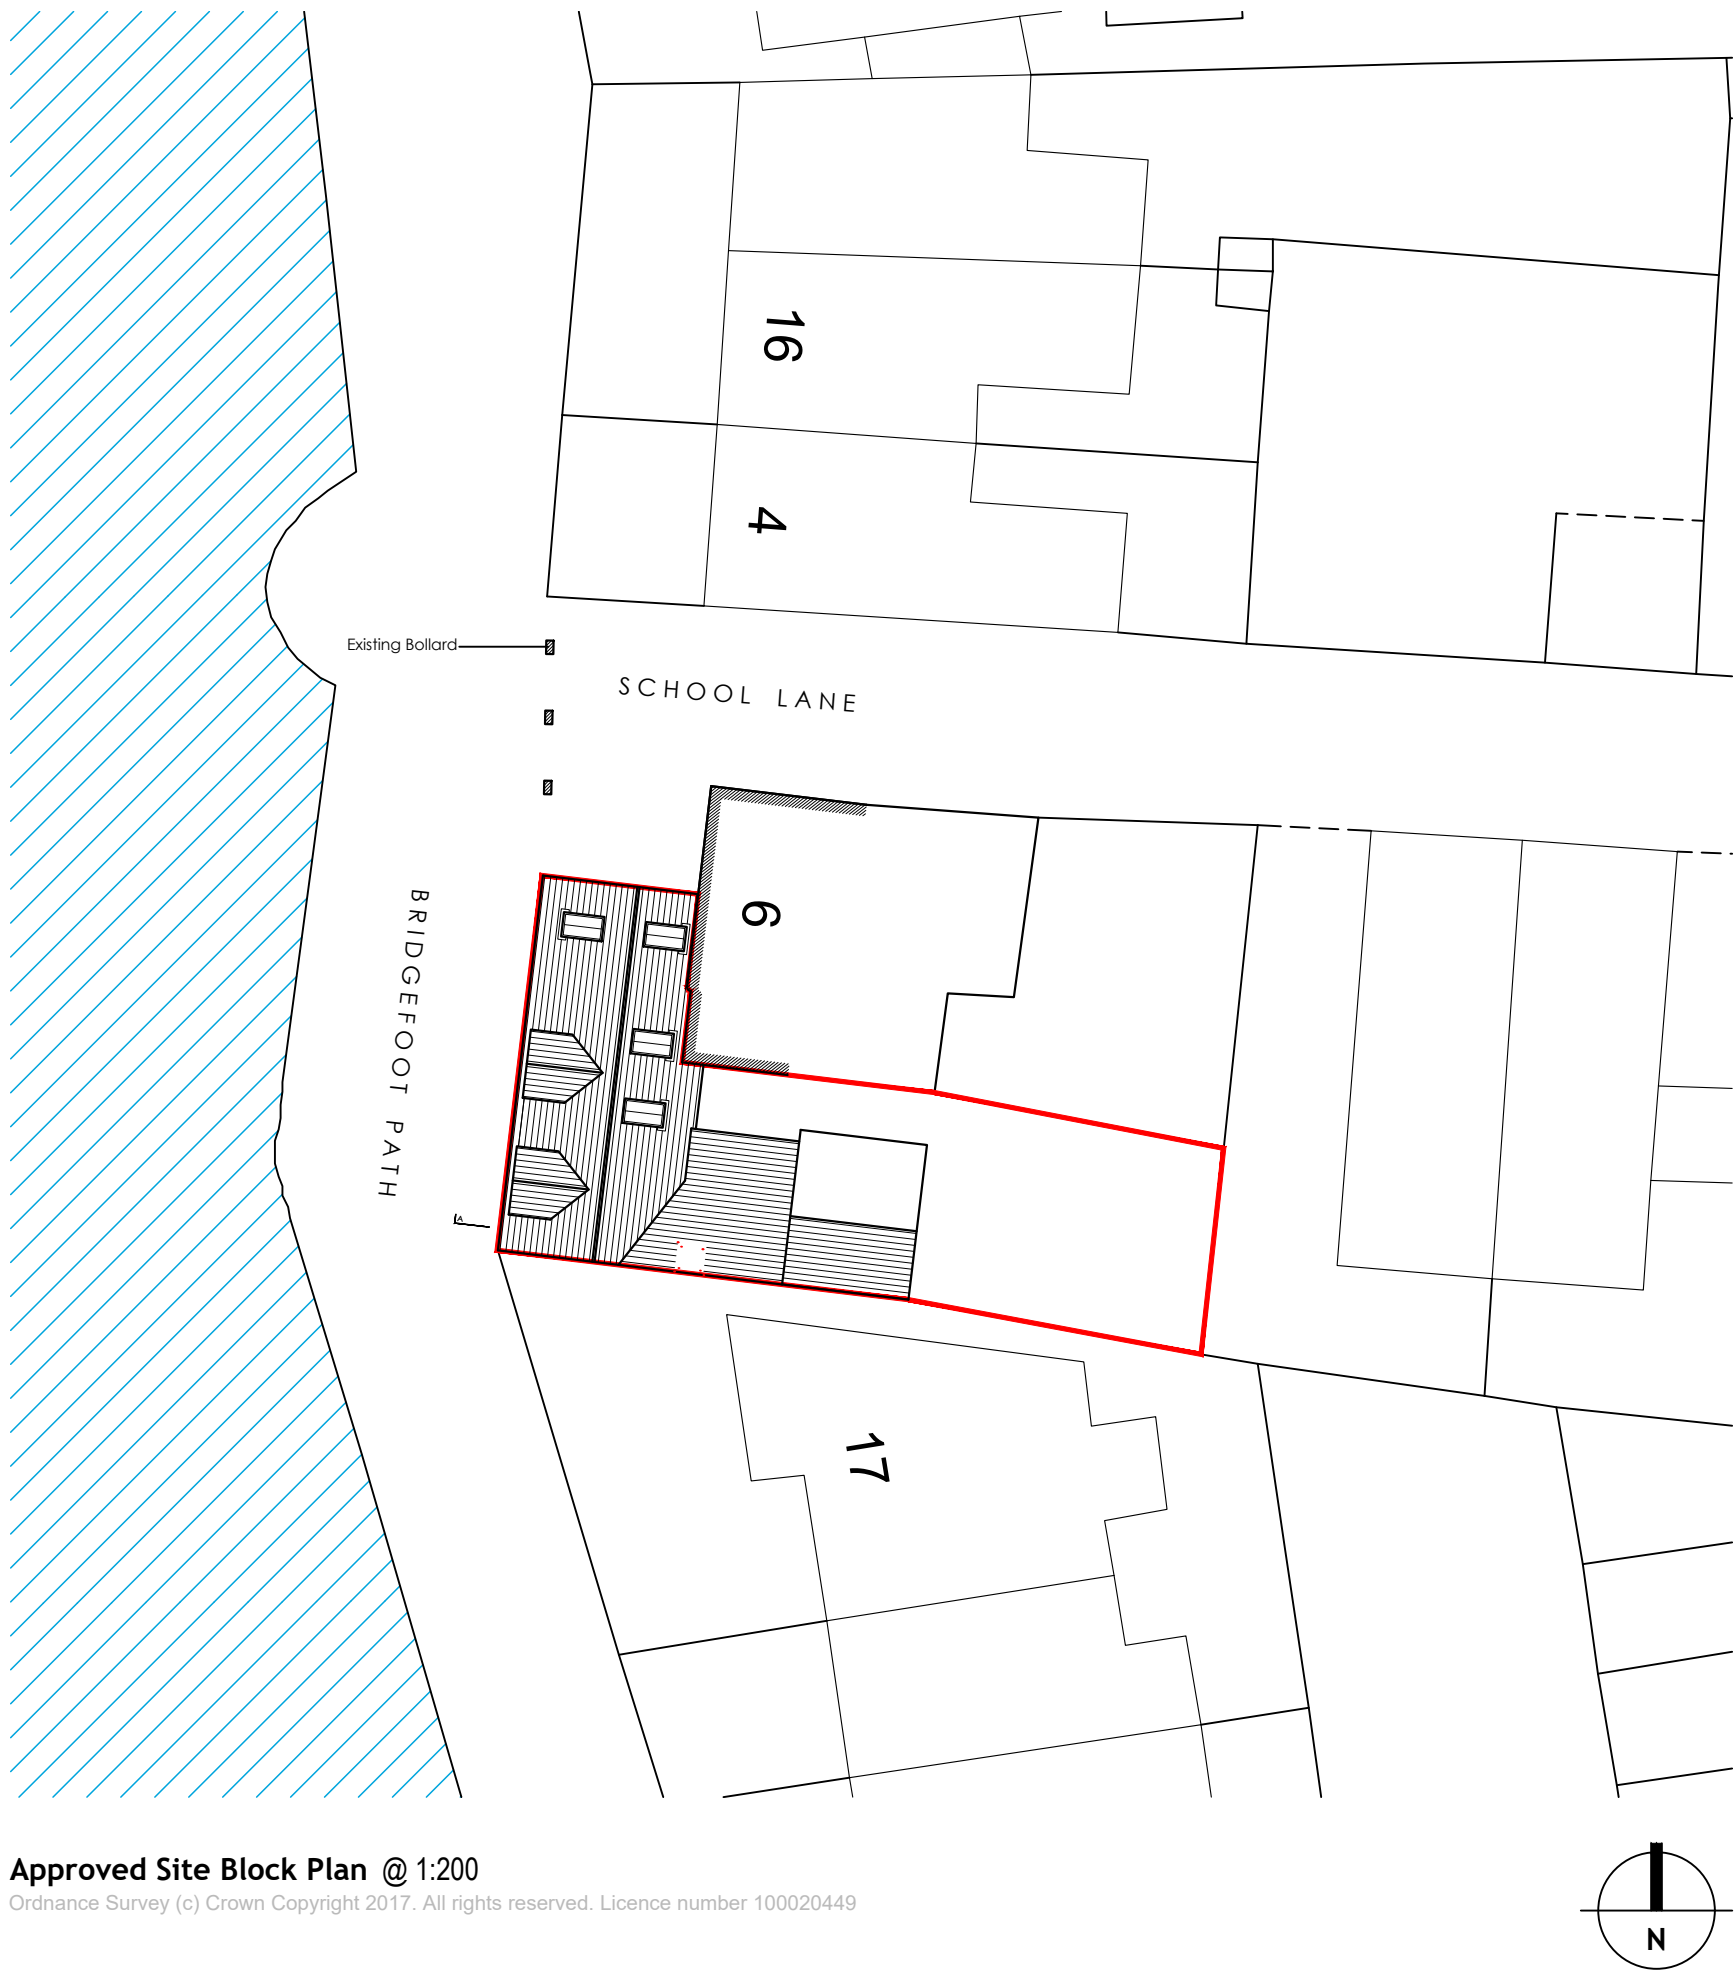


Approved Site Block Plan @ 1:200
Ordnance Survey (c) Crown Copyright 2017. All rights reserved. Licence number 100020449

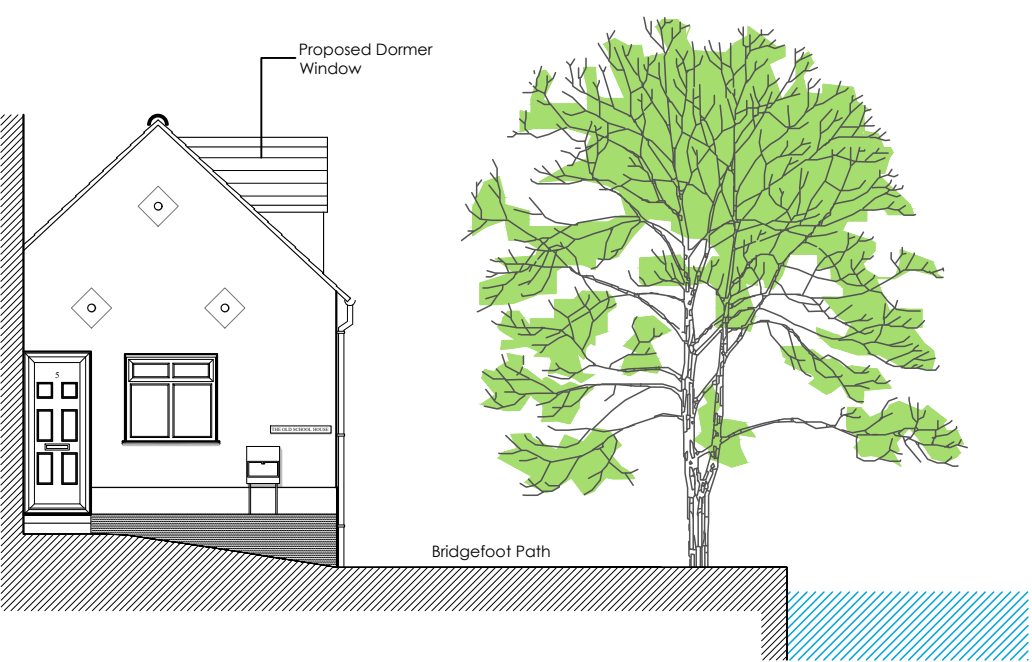


Approved North Elevation @ 1:100

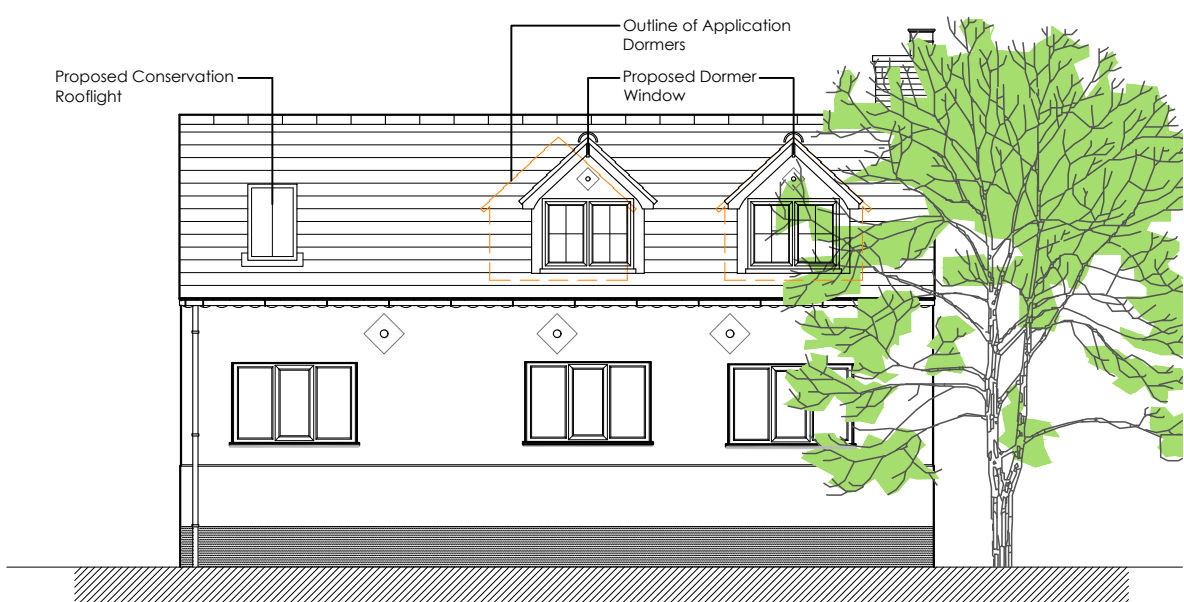


Approved West Elevation @ 1:100

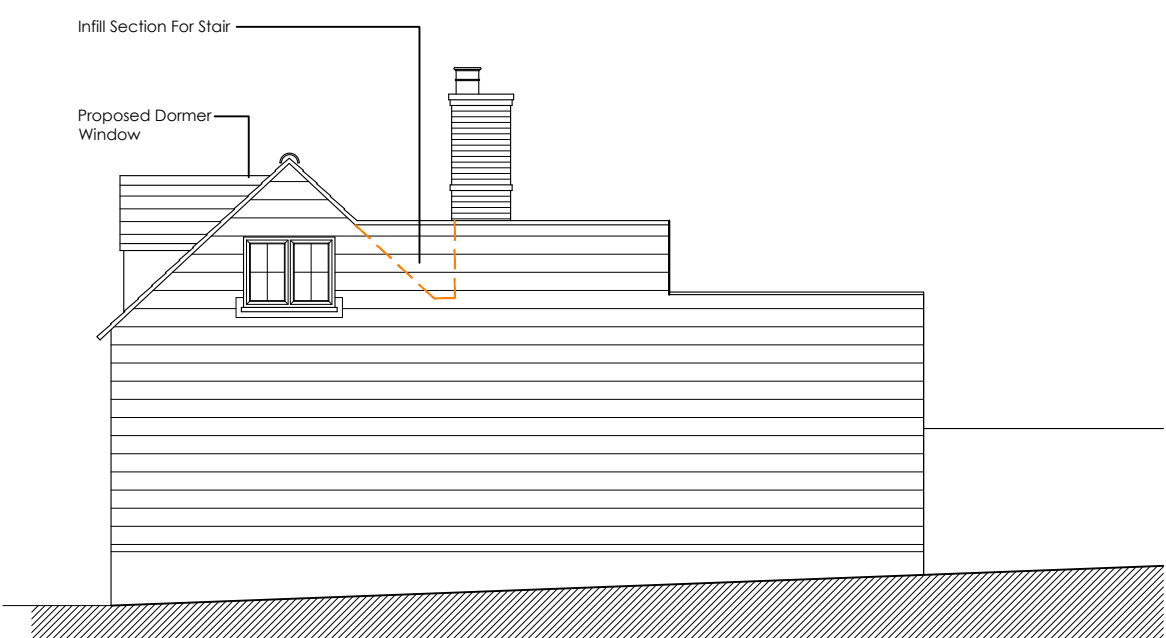

Approved South Elevation @ 1:100

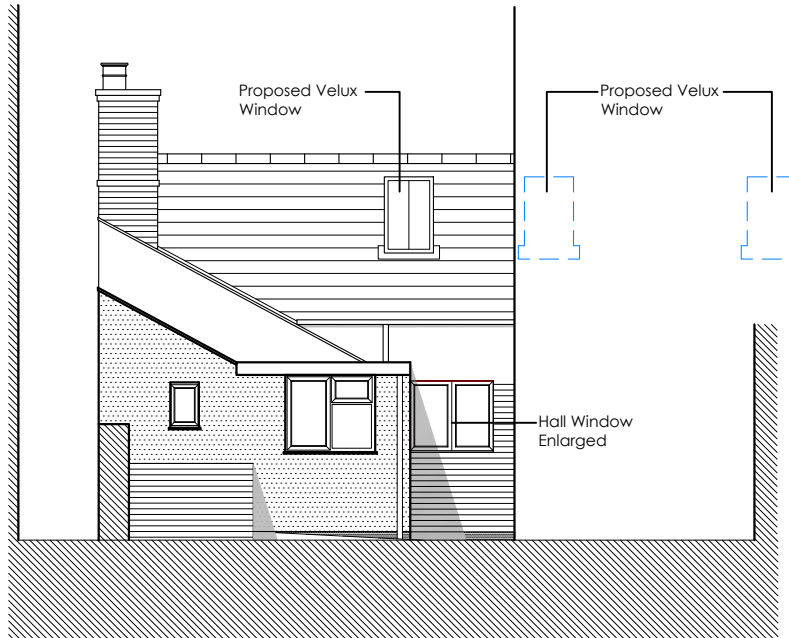

Approved East Elevation @ 1:100

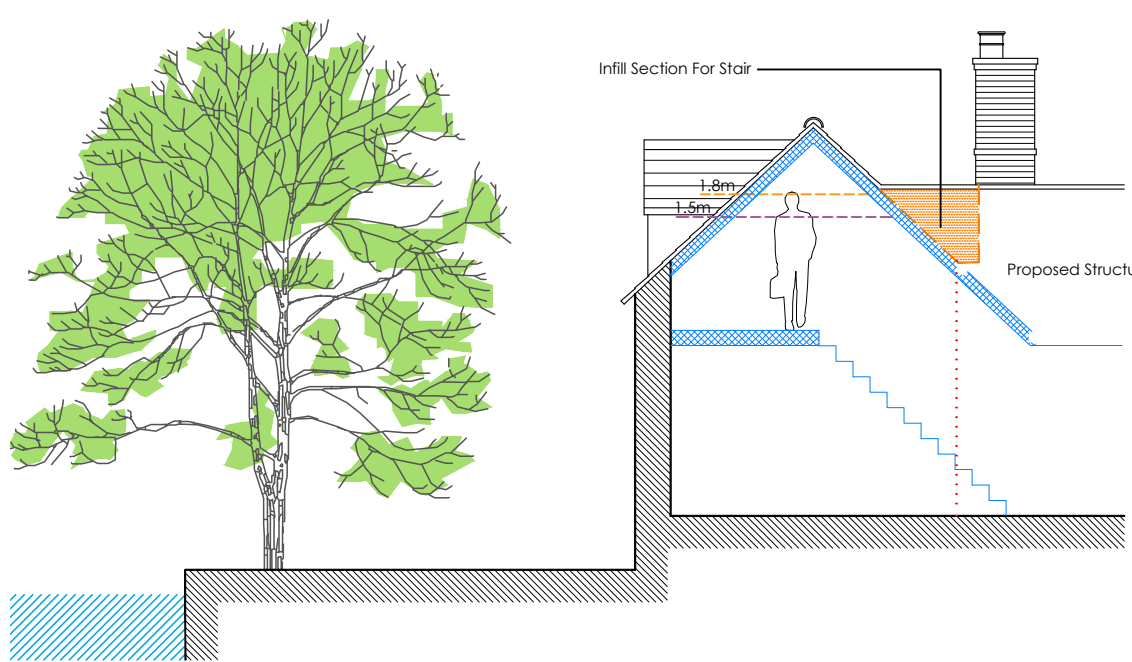

Approved Section AA @ 1:100

B	2/9/17	Parking Space Removed	THGD
A	DATE	AMENDMENT	DRAWN
REV	DATE	AMENDMENT	DRAWN

Helyer Davies Architects Ltd
1 The Old Flour Mill,
Emsworth, PO10 7BT
01243 370 715

www.hdarchitects.co.ukmail@hdarchitects.co.uk

PROJECT		SCALE	
The Old School House		1:100 @ A1	
School Lane		1:100 @ A1	
Emsworth		1:500 @ A1	
Hampshire		1:1250 @ A1	
DATE	March 2017	DRAWN	NW
DRAWING NUMBER	17047 - 02	REVISION	B