



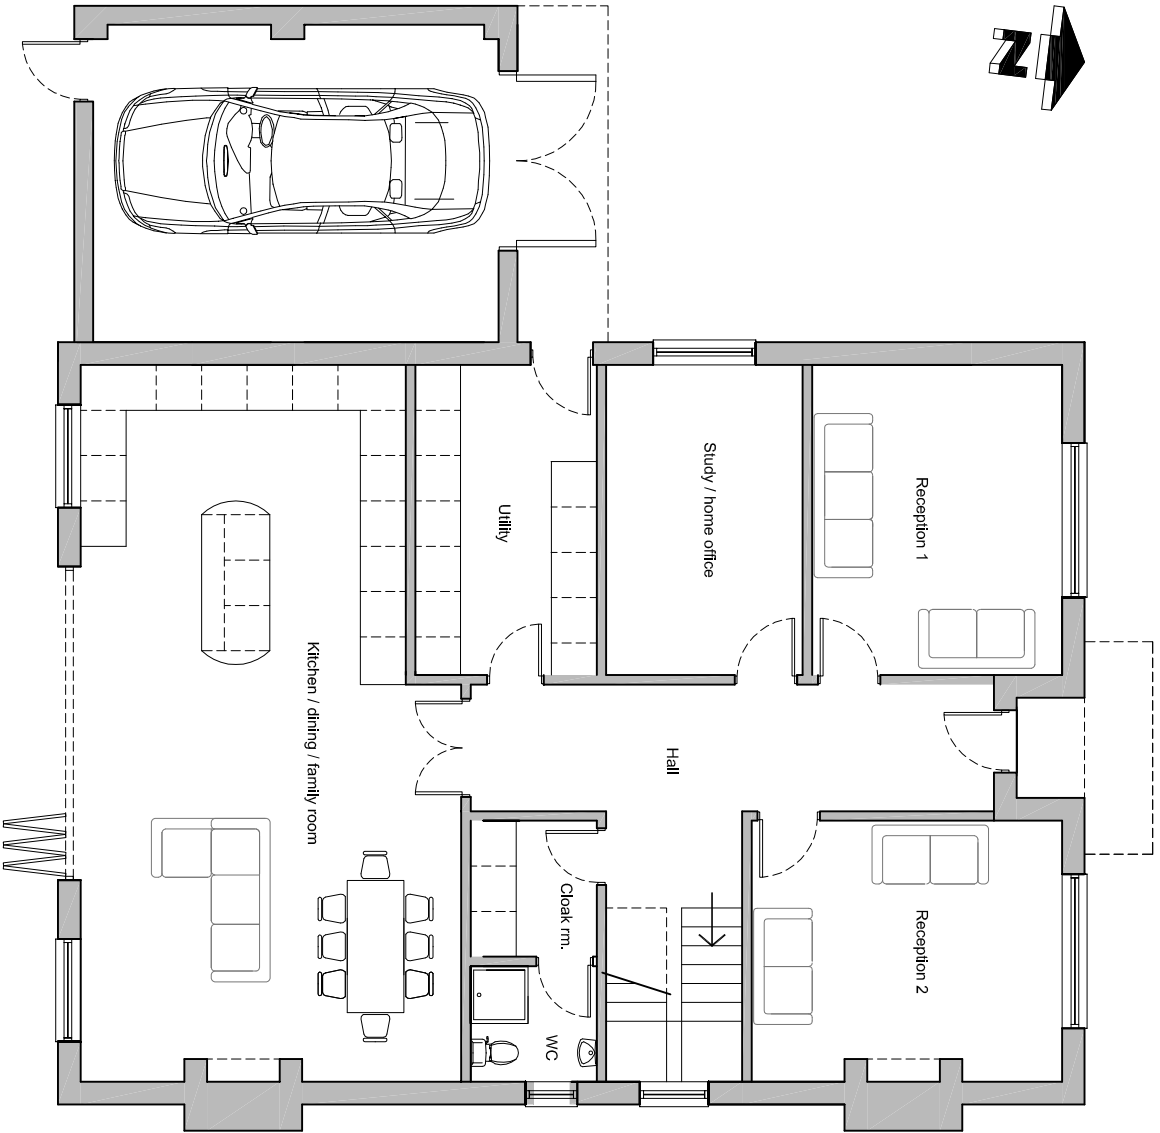

Room floor areas:	
Ground floor:	
Kitchen/ Dining/family rm.	44.2m/sq
Reception 1	13.5 m/sq
Reception 2	13.6 m/sq
Study	10.6m/sq
Utility	9.8msq
WC / cloak rm.	5.2 m/sq
First floor:	
Bed 1 (inc. en-suite)	26.2 m/sq
Bed 2 (inc. en-suite)	23.1 m/sq
Bed 3	14 /sq
Bed 4	14.8 sq/m
Bed 5	11.8 sq/m
Bath	6.6 m/sq
Total floor area: 246 m/sq	
(total area includes circulation spaces i.e. hall & landing)	

Ground floor

Proposed floor plans scale 1:100

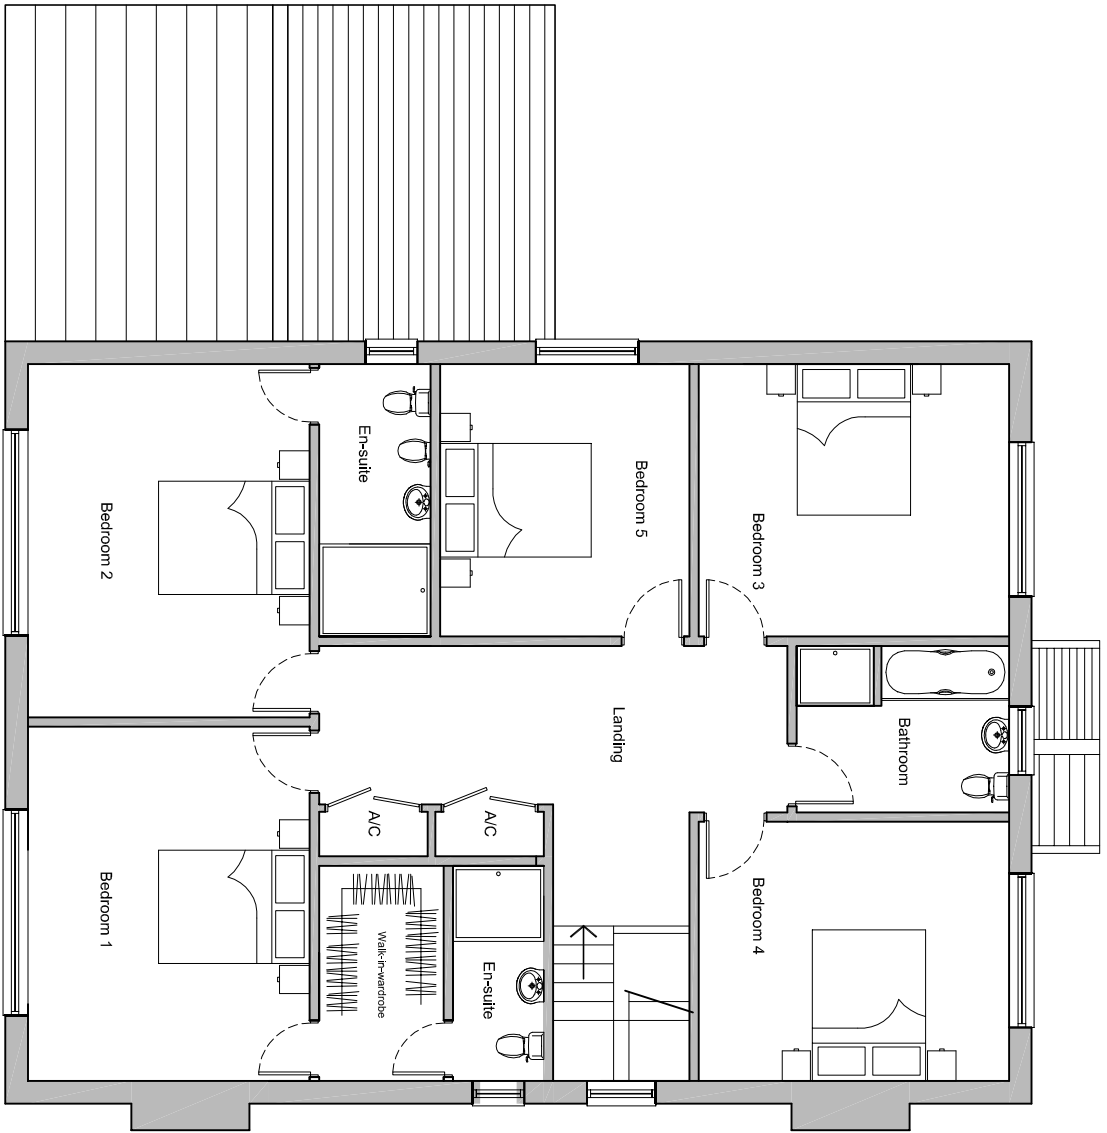

First floor




Proposed site plan scale 1:500




Schedule of accommodation	
5 bedroom house -	246m² - 1 no
Total	1 no
Site area -	1203m²
Dwelling parking	
Garage	1 no
3 spaces in forecourt	2 no
Total site parking	3 no

Ordnance Survey, (c) Crown Copyright 2018.
All rights reserved. Licence number 100022432

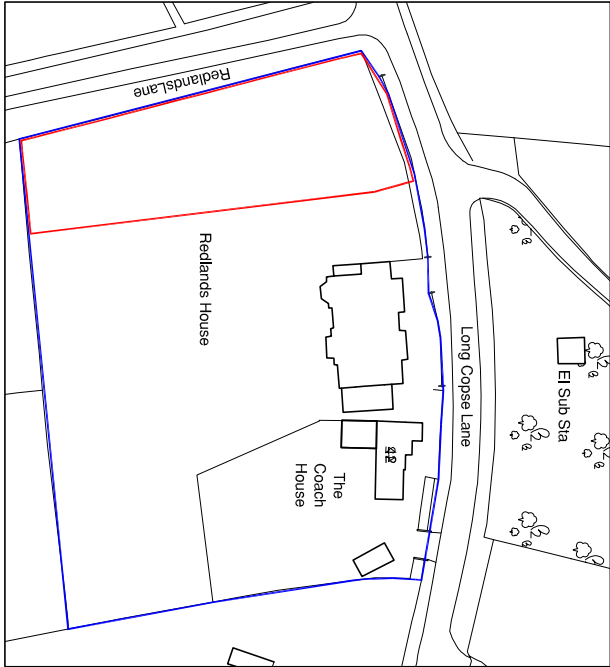

Location plan

scale 1:1250

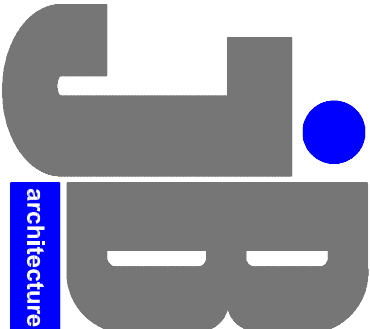

JIMMY BESSANT ARCHITECTURE
TEL: 01243 373620 M: 07769904282
E: jimmy@jb-architecture.co.uk
Web: www.jb-architecture.co.uk

REV:	DATE:	NOTES:	DATE:
A		Site plan amended to include proposed vehicular access.	03.08.18
For MR & MRS GILRAINE			
Project PROPOSED NEW DWELLING ON LAND AT REDLANDS HOUSE 38-40 LONG COPE LANE EMSWORTH, PO10 7UR			
Title PROPOSED SITE PLAN, FLOOR PLANS & LOCATION PLAN			
Date	Drawn	Scale	Checked
JUN 2018	JB	As shown @ A2	.
Job Number	Drawing Number	Revision	
PL13018.	-01	A	