


NOTES:


Dimensions to be checked on site before commencing work. Any discrepancies shall be reported to the architect immediately.

Do not scale from these drawings except for planning purposes. Use figured dimensions only.


Where applicable this drawing is to be read in conjunction with other consultants' drawings.

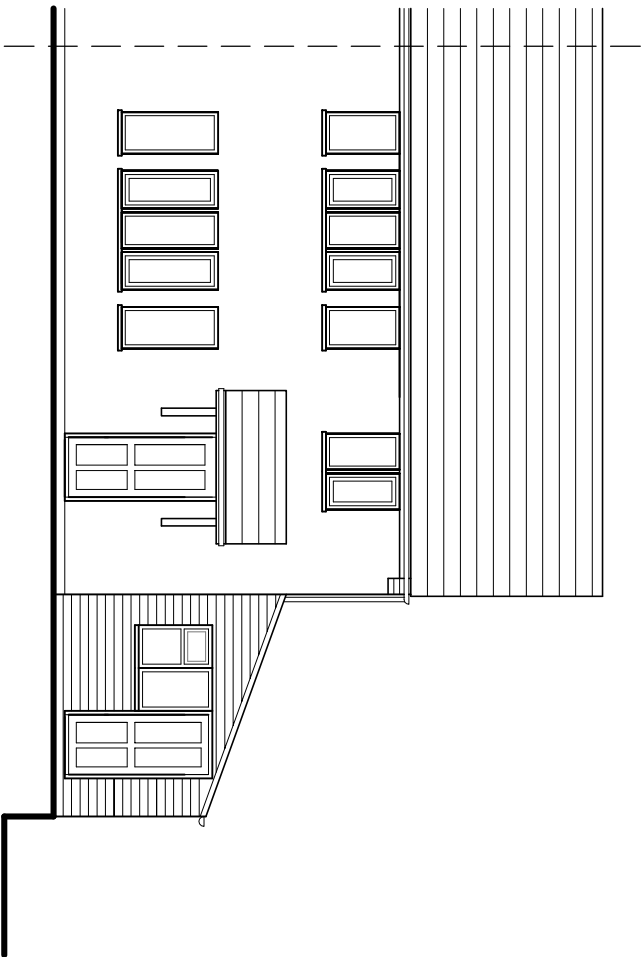


West (front) elevation

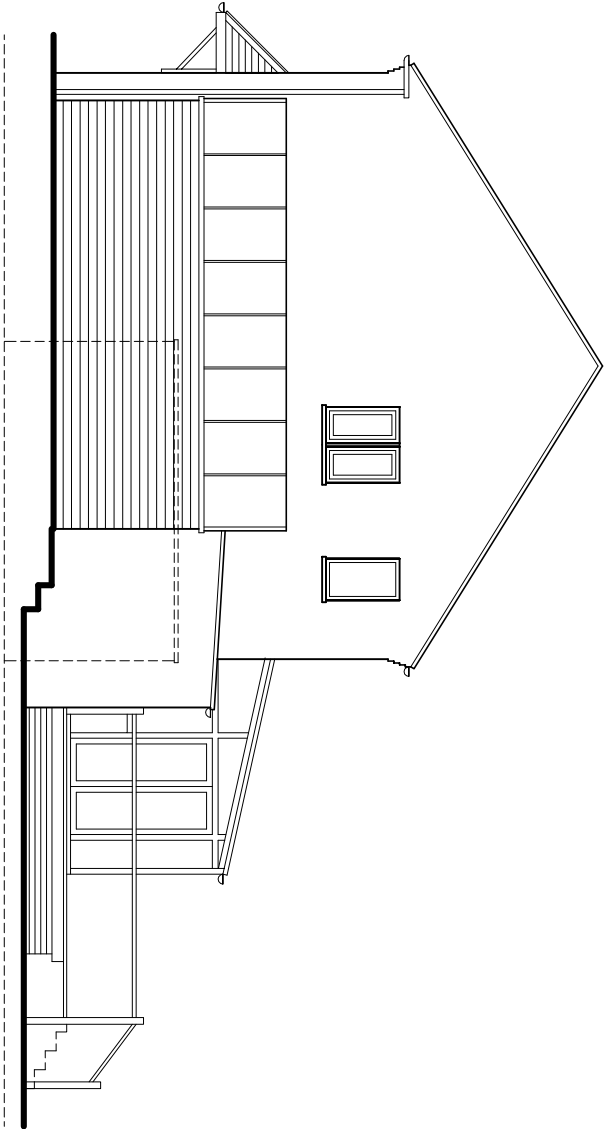

South (side) elevation

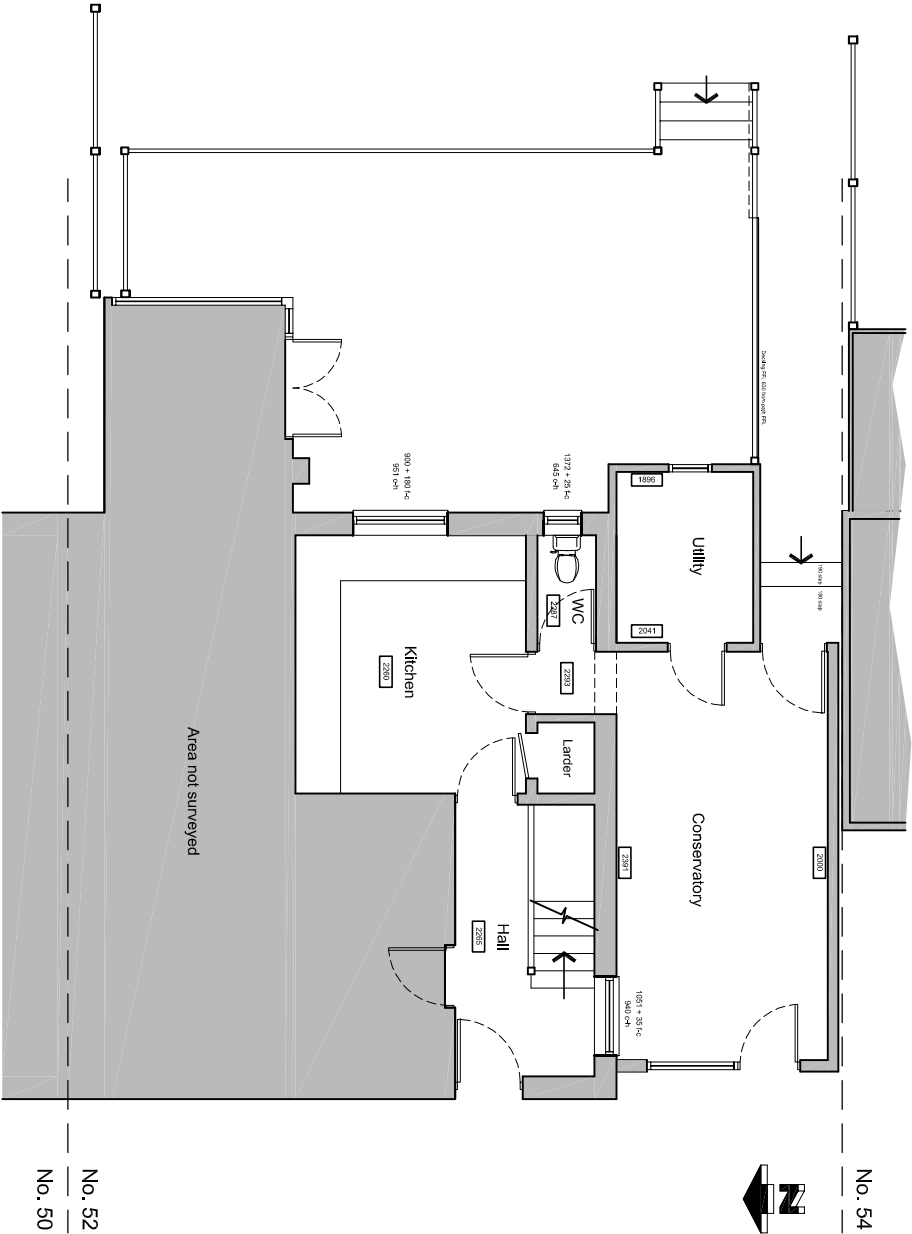

No. 52
No. 50

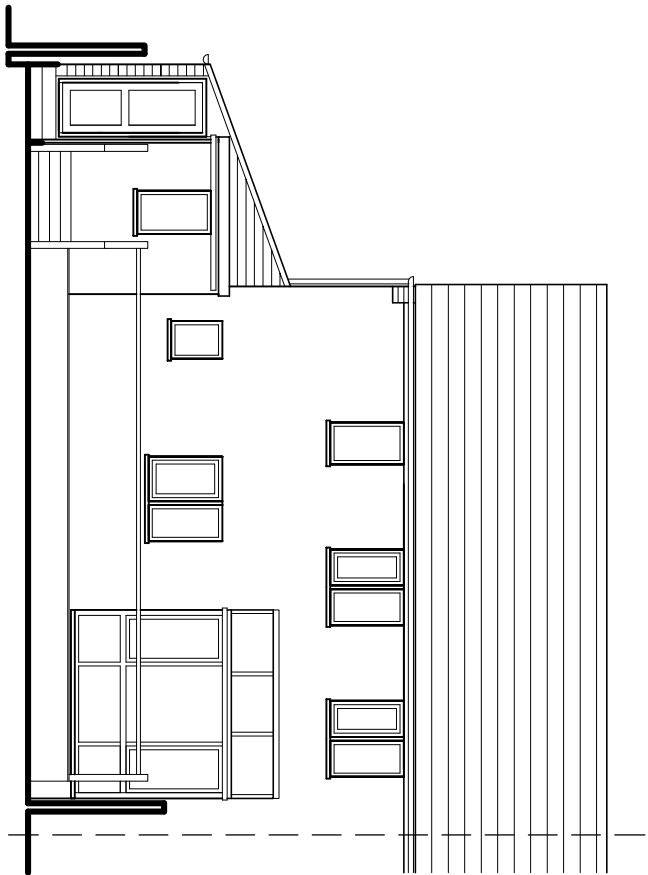


West (rear) elevation



Ground floor plan (first floor unchanged in new proposal)

Existing plan & elevations scale 1:100

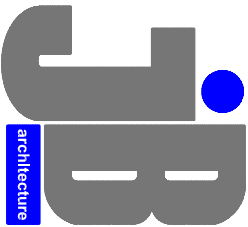

JIMMY BESSANT ARCHITECTURE

TEL: 01243 373620 M: 07769904282

E: jimmy@jb-architecture.co.uk

Web: www.jb-architecture.co.uk

For
MR & MRS BROWN

Project

PROPOSED EXTENSION

AT 52 NEW BARN ROAD

BEDHAMPTON

PO9 3PY

Title

EXISTING FLOOR PLAN
& ELEVATIONS

Date	Drawn	Scale	Checked
AUG 2018	JB	1:100 @ A3	-
Job Number	Drawing Number	Revision	
PL206/18	402		