



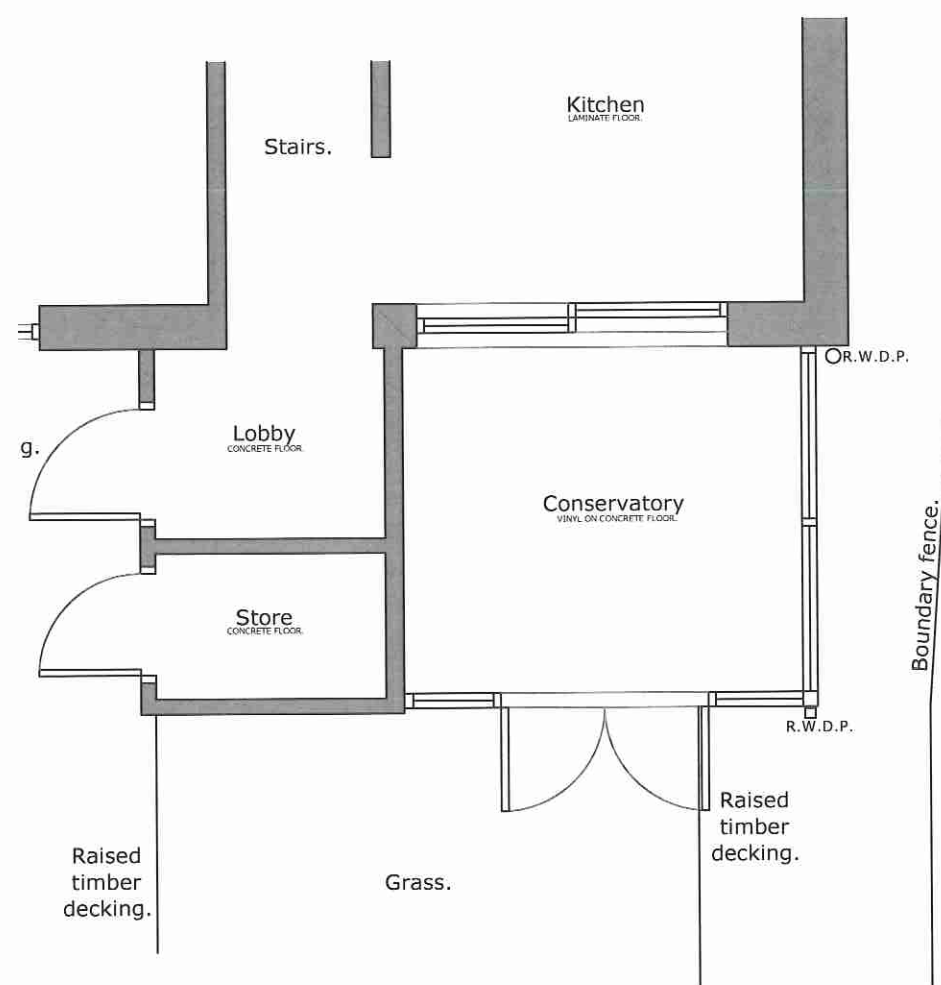

Existing floor plan.

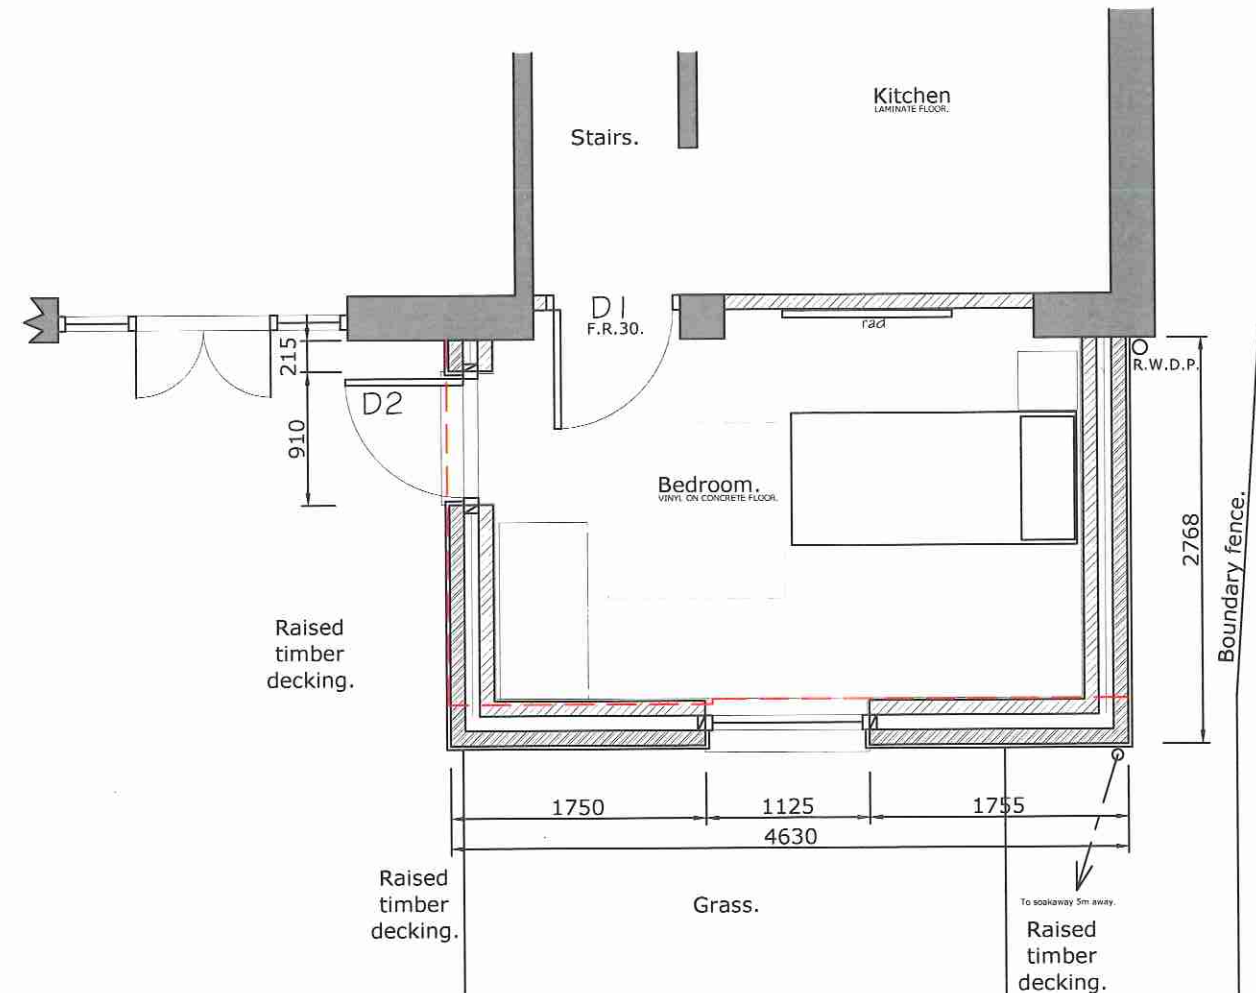

Proposed floor plan.

HAVANT BOROUGH COUNCIL
DEVELOPMENT CONTROL
13 FEB 2018
RECEIVED

Job Title H. Burrige, 21, Apollo Drive, Waterlooville, Hants, PO7 8AD.	Scale 1:50	Date Nov 17
	Drawn R.K.	checked --
 Millbrook HEALTHCARE Millenium House, 2A Sunrise Business Park, Higher Shaftesbury Road, Blandford, Dorset, DT11 8ST Tel; 03330 030 010.	Drawing Title Floor Plans.	
	Drawing No. 001	Rev. A