




# 10 Kingsey Avenue - Proposed

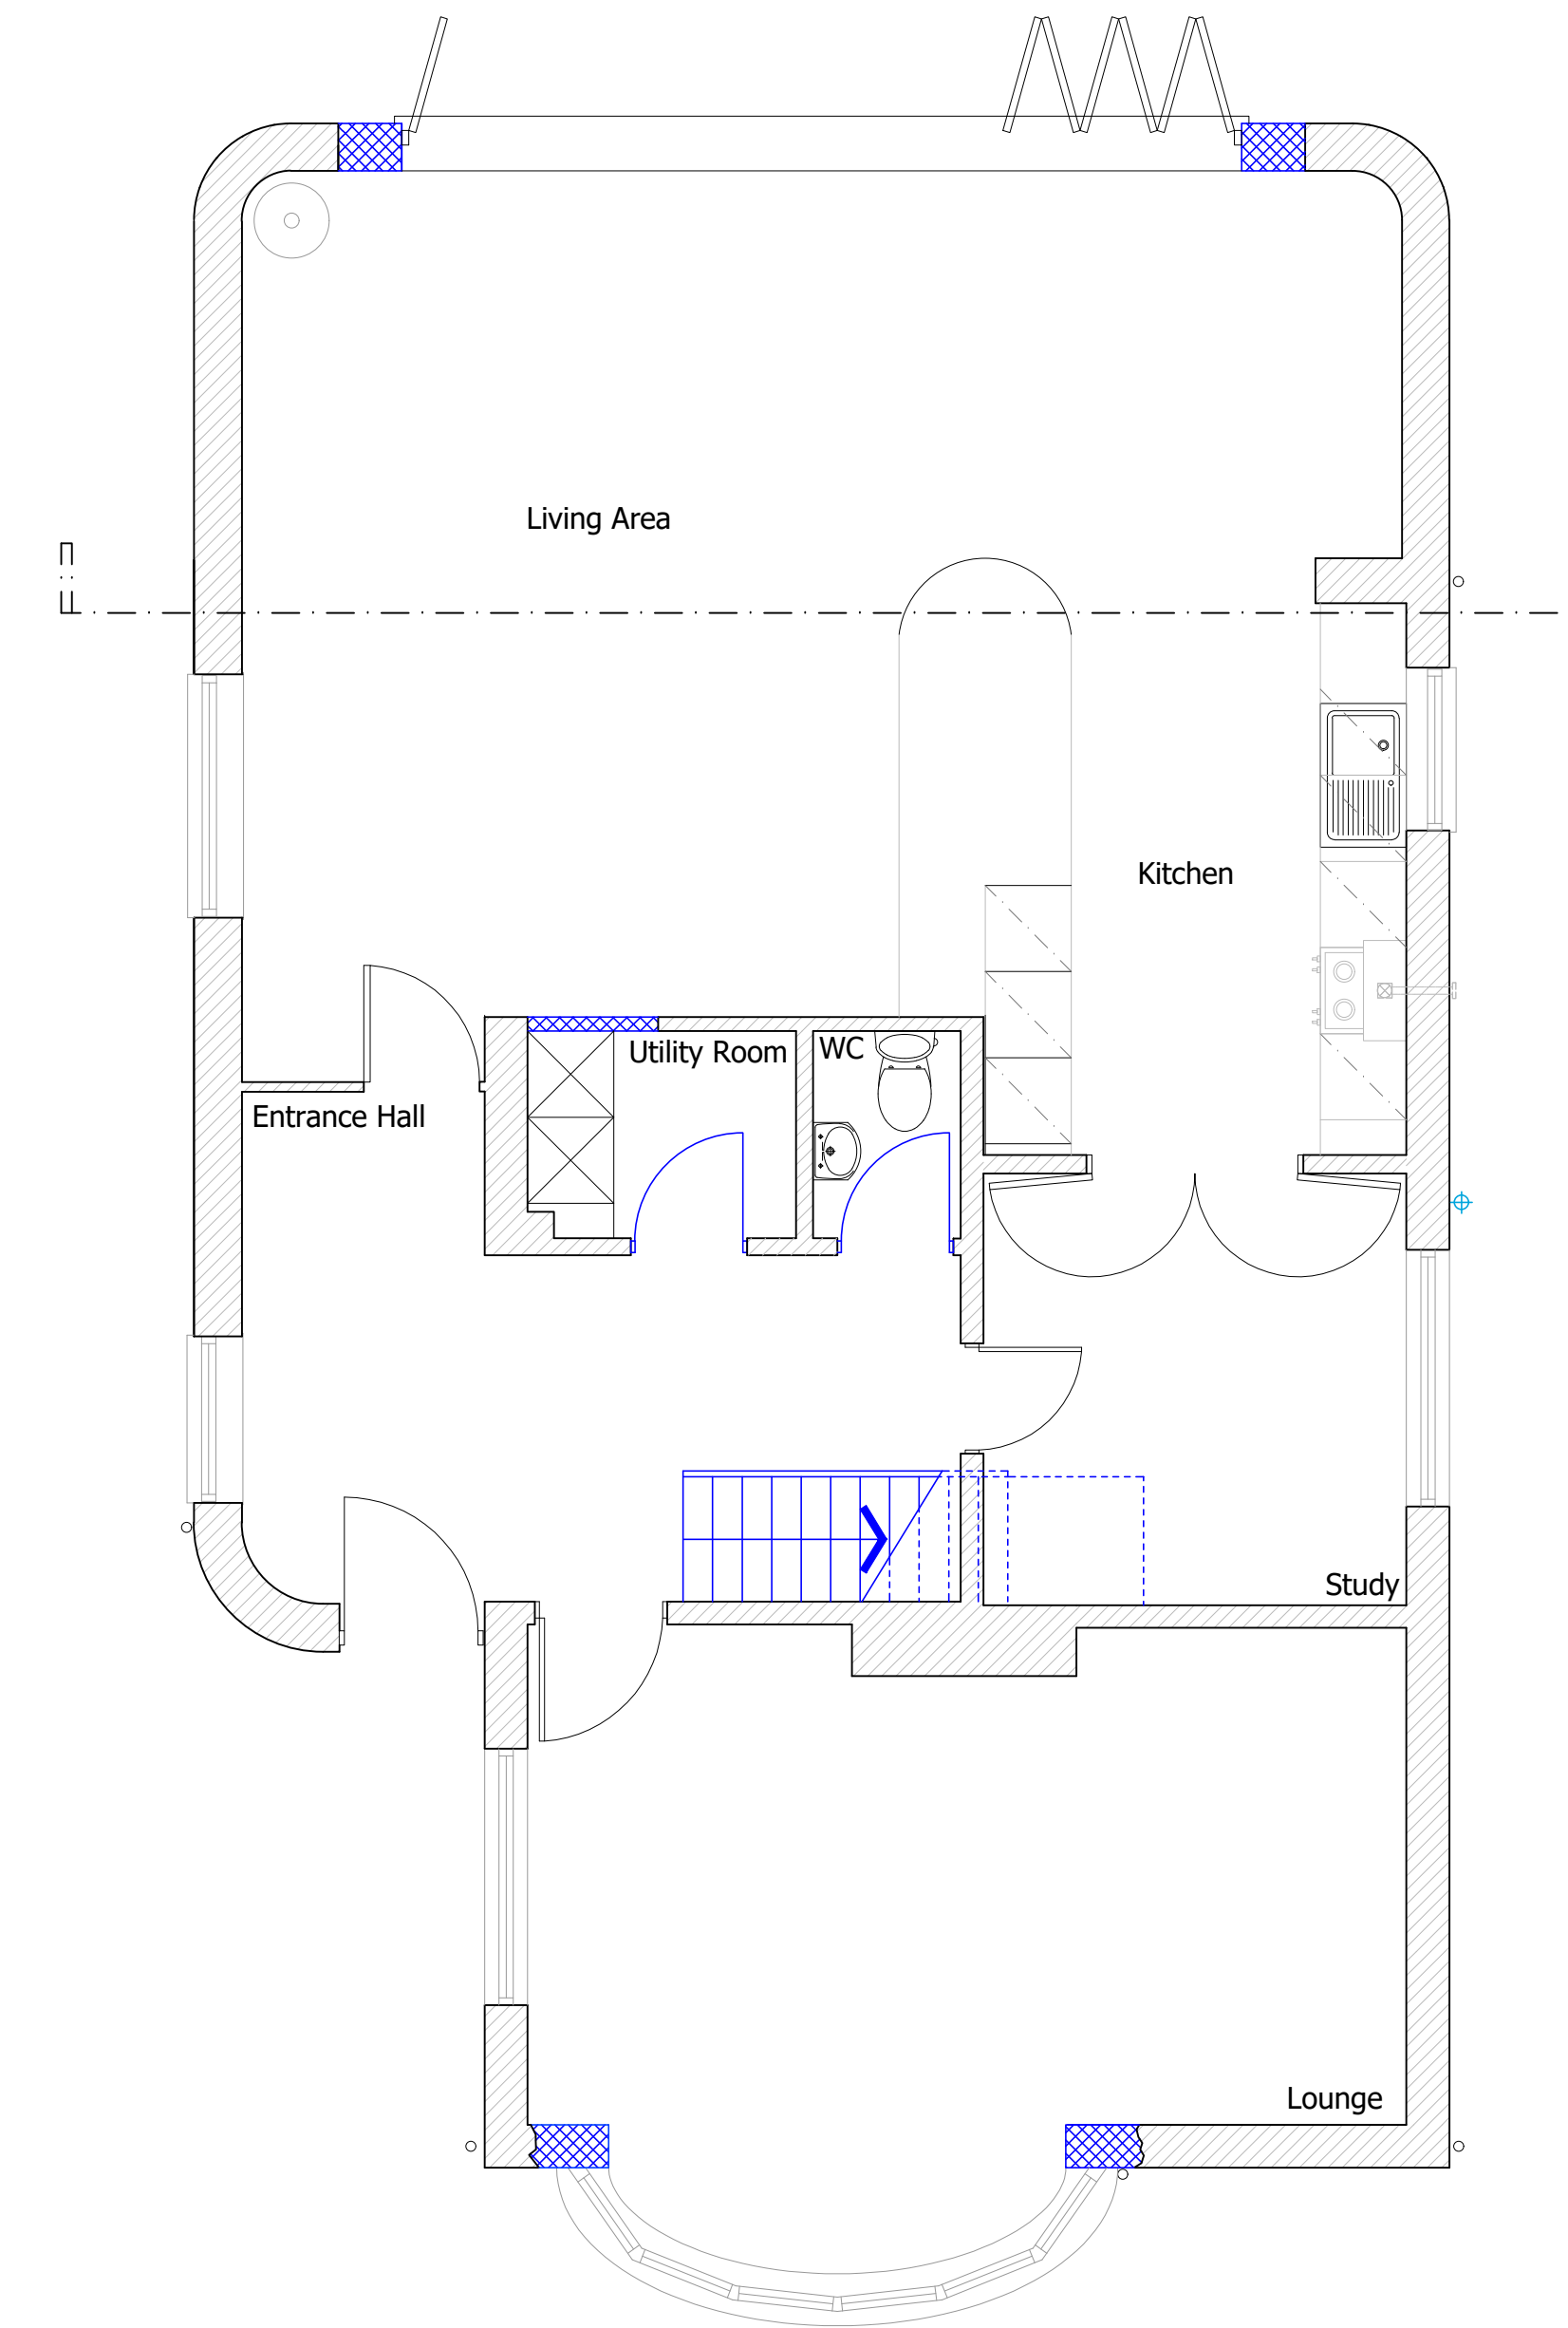

Ground Floor Plan Proposed  
scale 1:50

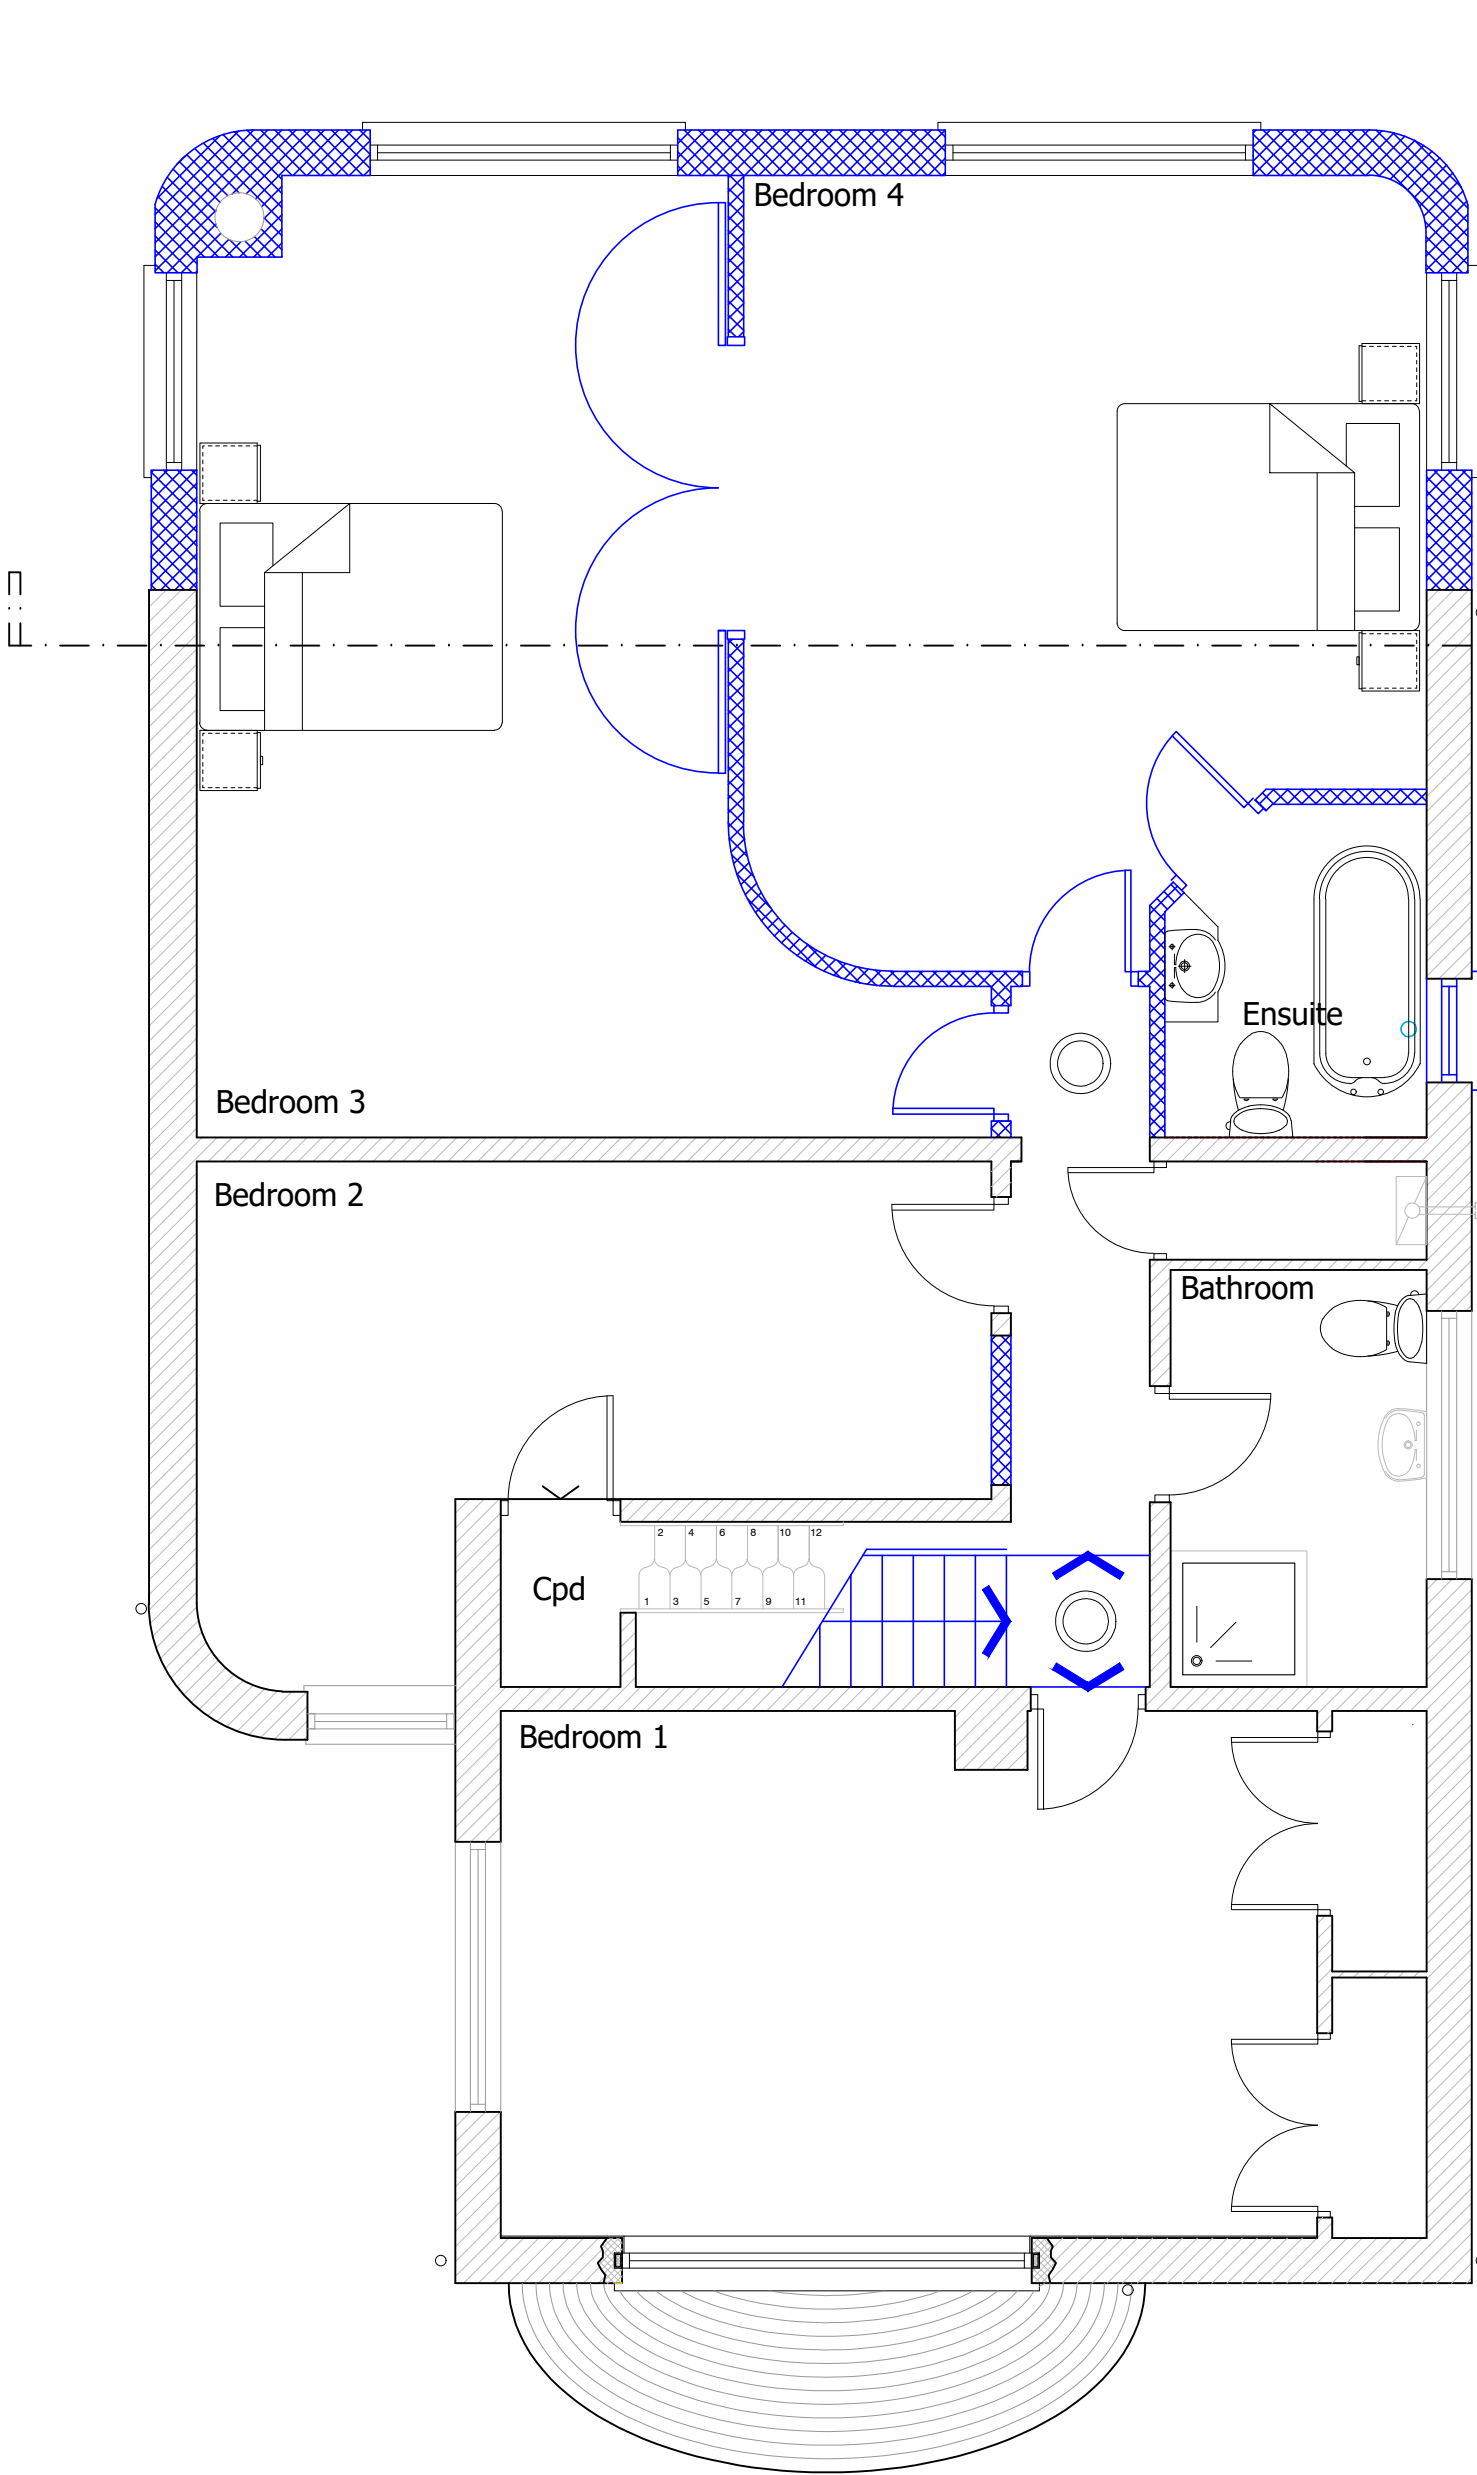

First Floor Plan as Proposed  
scale 1:50

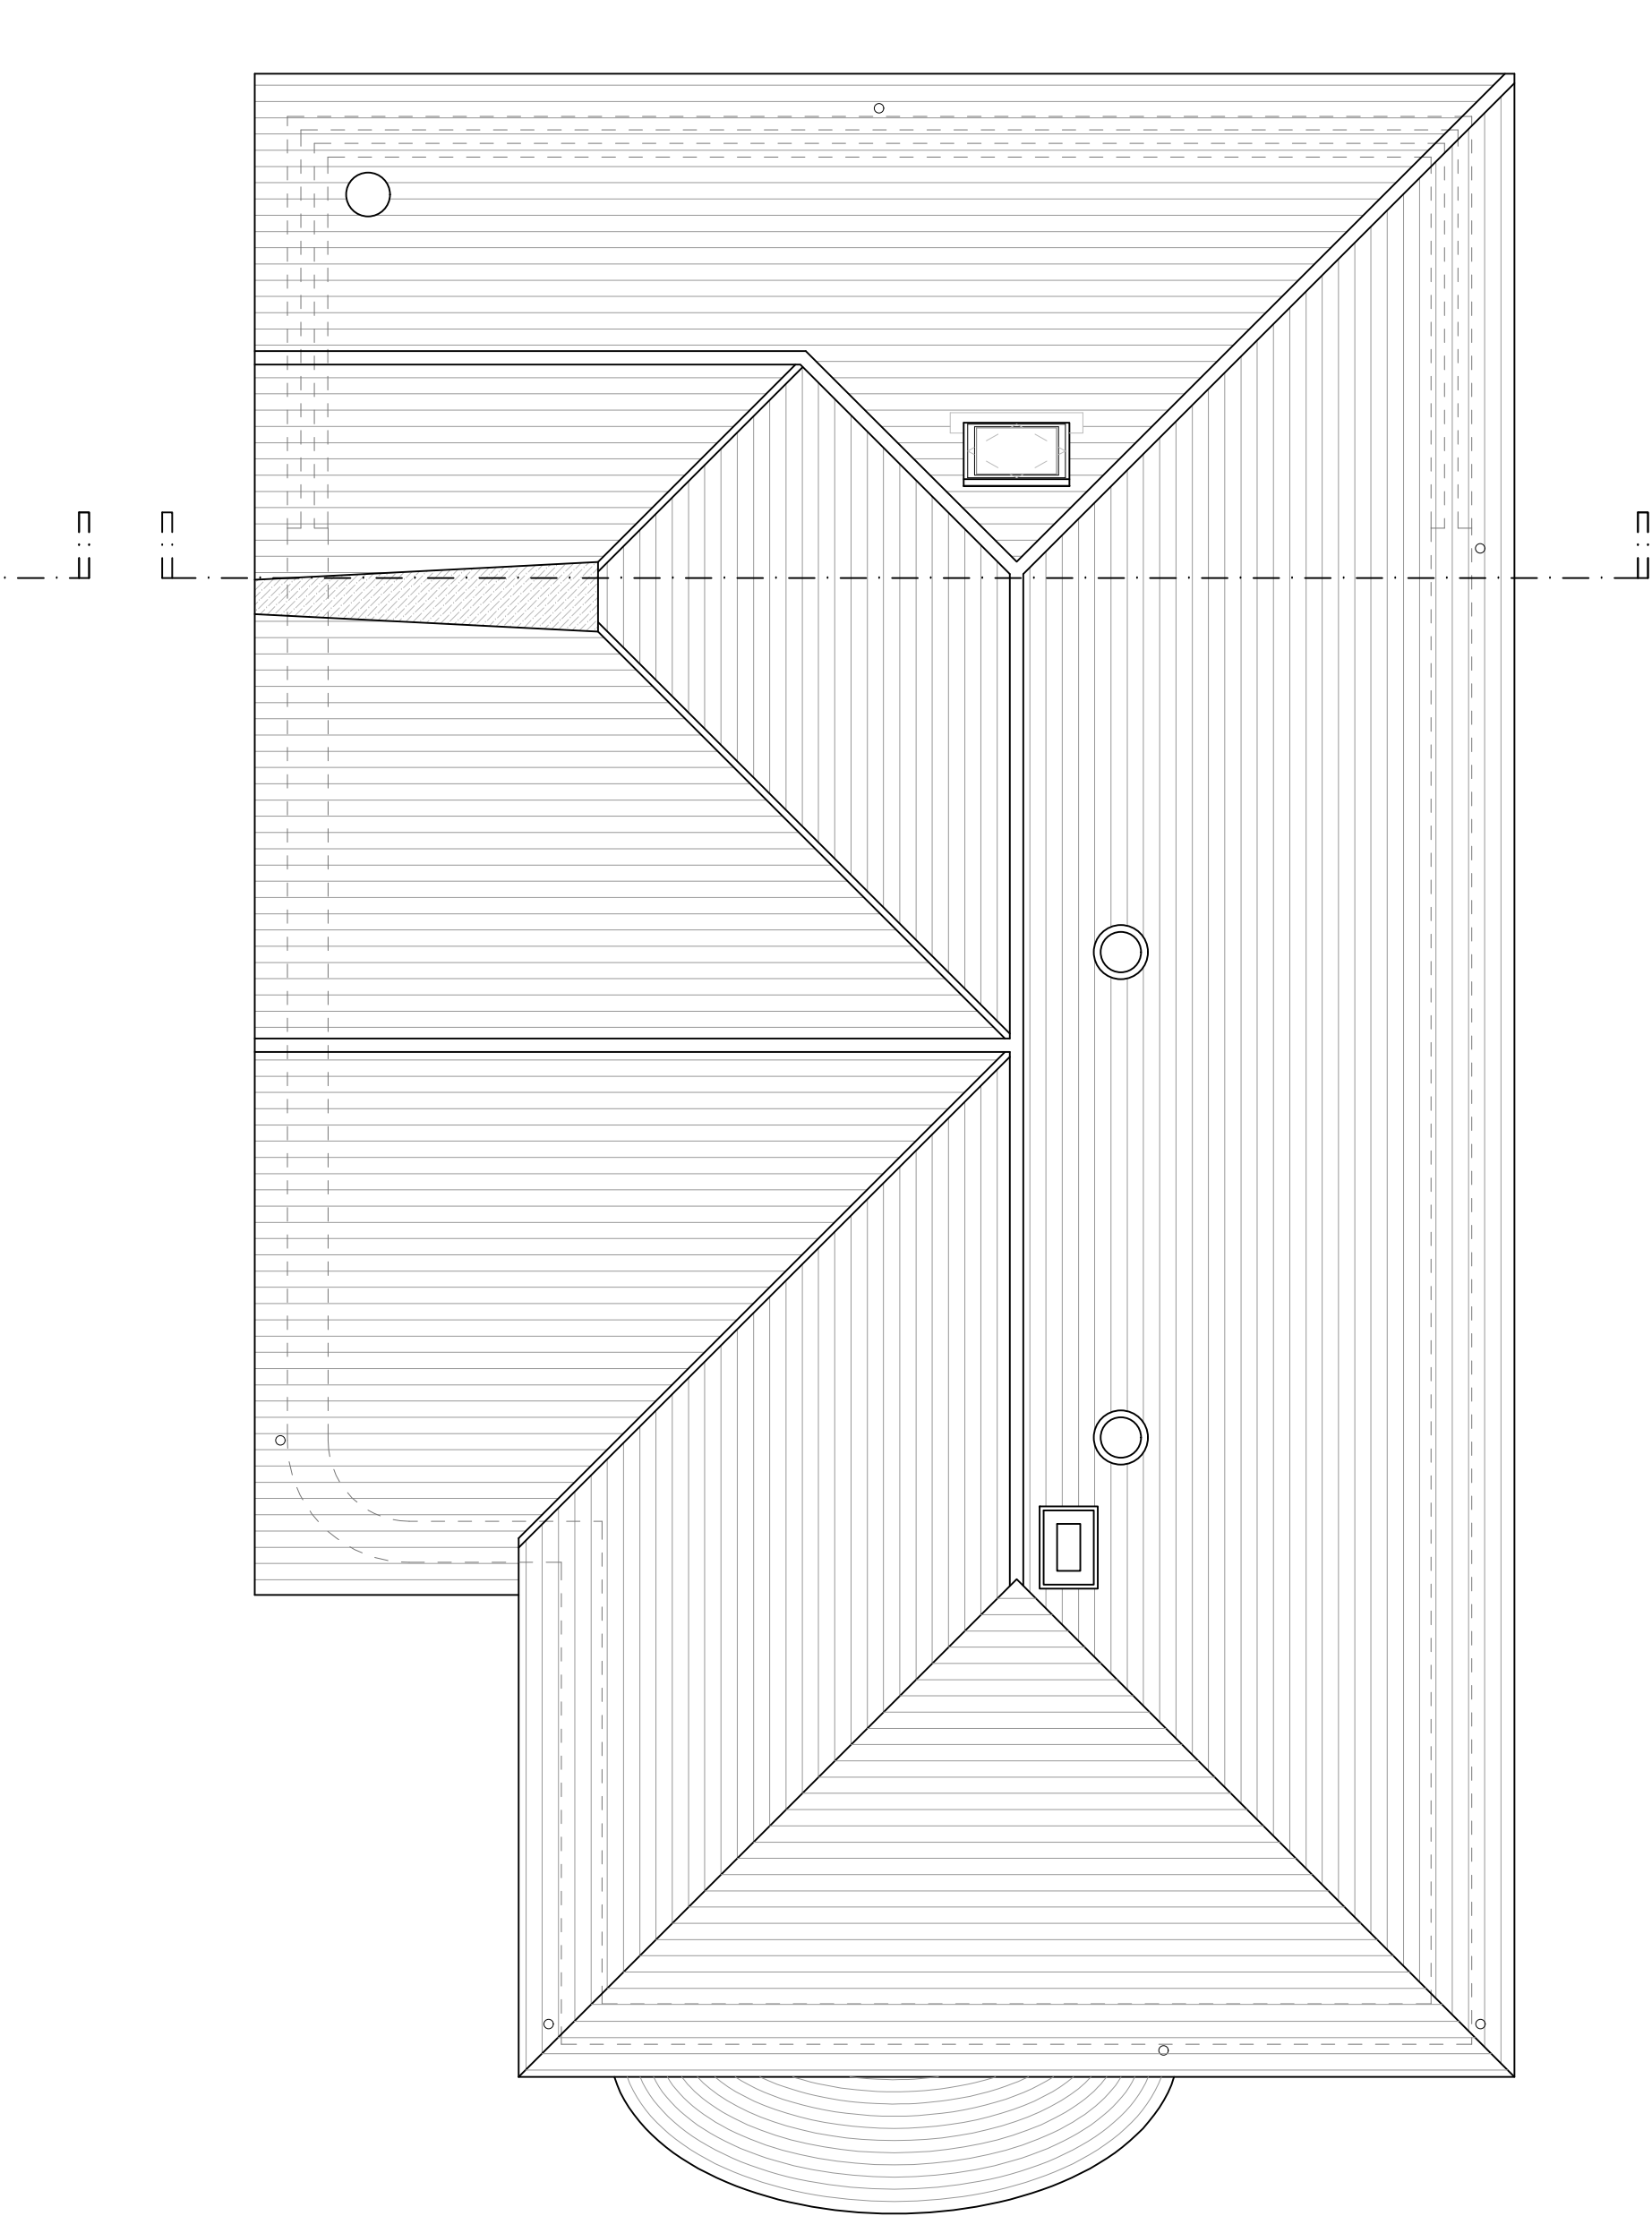


Roof Plan as Proposed  
scale 1:50



Site Location Plan  
Scale 1:1250

Ordnance Survey (c) Crown Copyright 2017. All rights reserved. Licence number 100020449

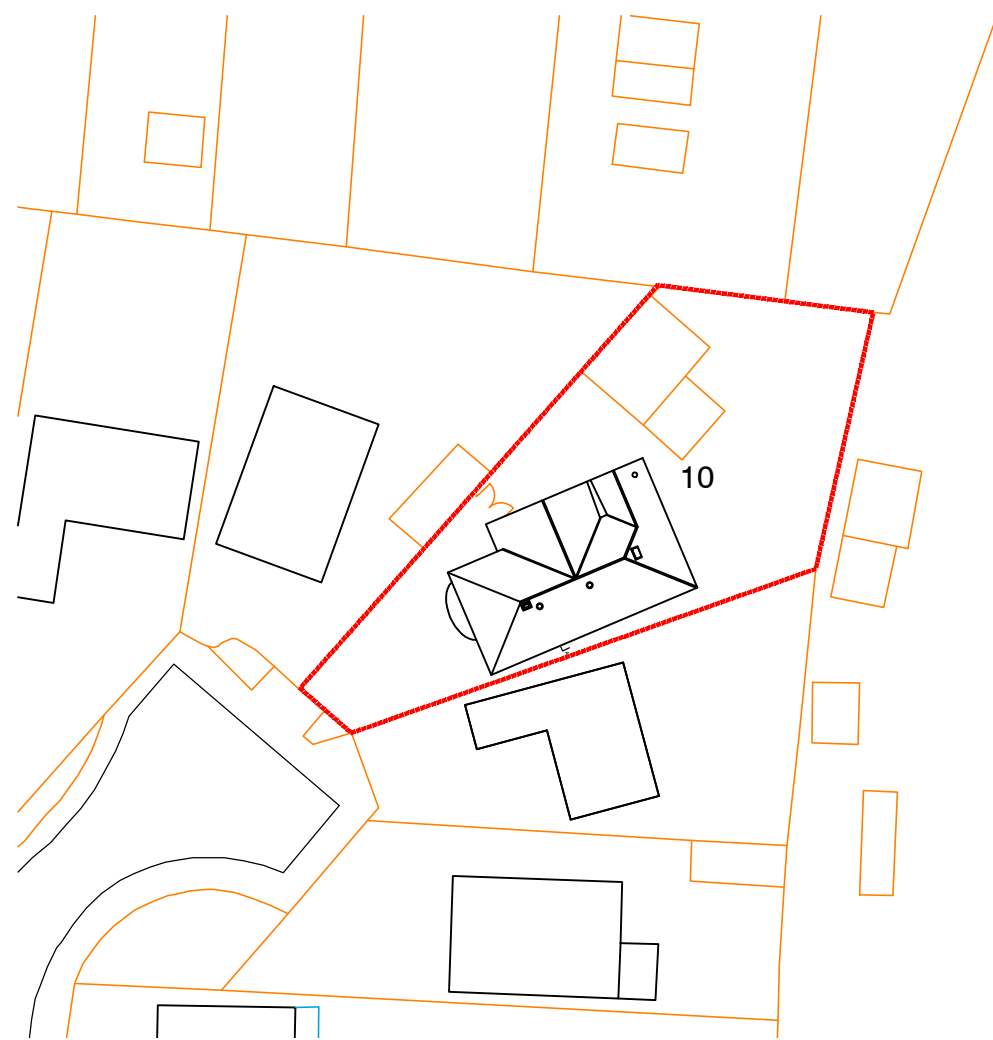

Block Plan  
Scale 1:500

Ordnance Survey (c) Crown Copyright 2017. All rights reserved. Licence number 100020449




Southwest Elevation as Proposed  
scale 1:100



Northeast Elevation as Proposed  
scale 1:100



Northwest Elevation as Proposed  
scale 1:100

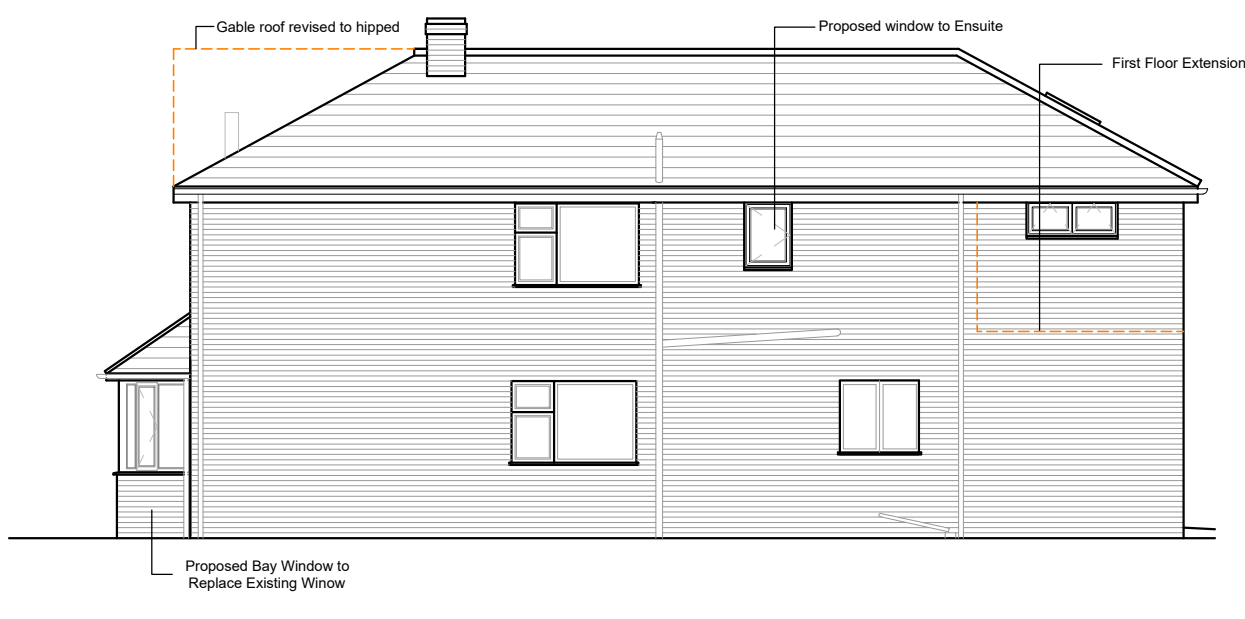

Southeast Elevation as Proposed  
scale 1:100

NOTES:  
Dimensions to be checked on site before commencing work. Any discrepancies shall be reported to the architect immediately.  
Do not scale from these drawings except for planning purposes.  
Use figured dimensions only.  
Where applicable this drawing is to be read in conjunction with other consultants' drawings.  
All drawings to be read in conjunction with specification and all other drawings including structural engineer and mechanical and electrical drawings / specification

| REV | DATE | AMENDMENT | DRAWN |
|-----|------|-----------|-------|
|     |      |           |       |

Helver Davies Architects Ltd  
1 The Old Flour Mill,  
Emsworth, PO10 7BT  
01243 370 715  
www.hdarchitects.co.uk mail@hdarchitects.co.uk

CLIENT  
Mr C Hynes

PROJECT  
10 Kingsey Avenue  
Emsworth  
Hampshire  
PO10 7HP

| DRAWING            | SCALE     |
|--------------------|-----------|
| Plans              | 1:50@A1   |
| Elevations         | 1:100@A1  |
| Block Plan         | 1:500@A1  |
| Site Location Plan | 1:1250@A1 |

| DATE           | January 2018 | DRAWN    | AH |
|----------------|--------------|----------|----|
| DRAWING NUMBER | 17037/002    | REVISION | -  |