


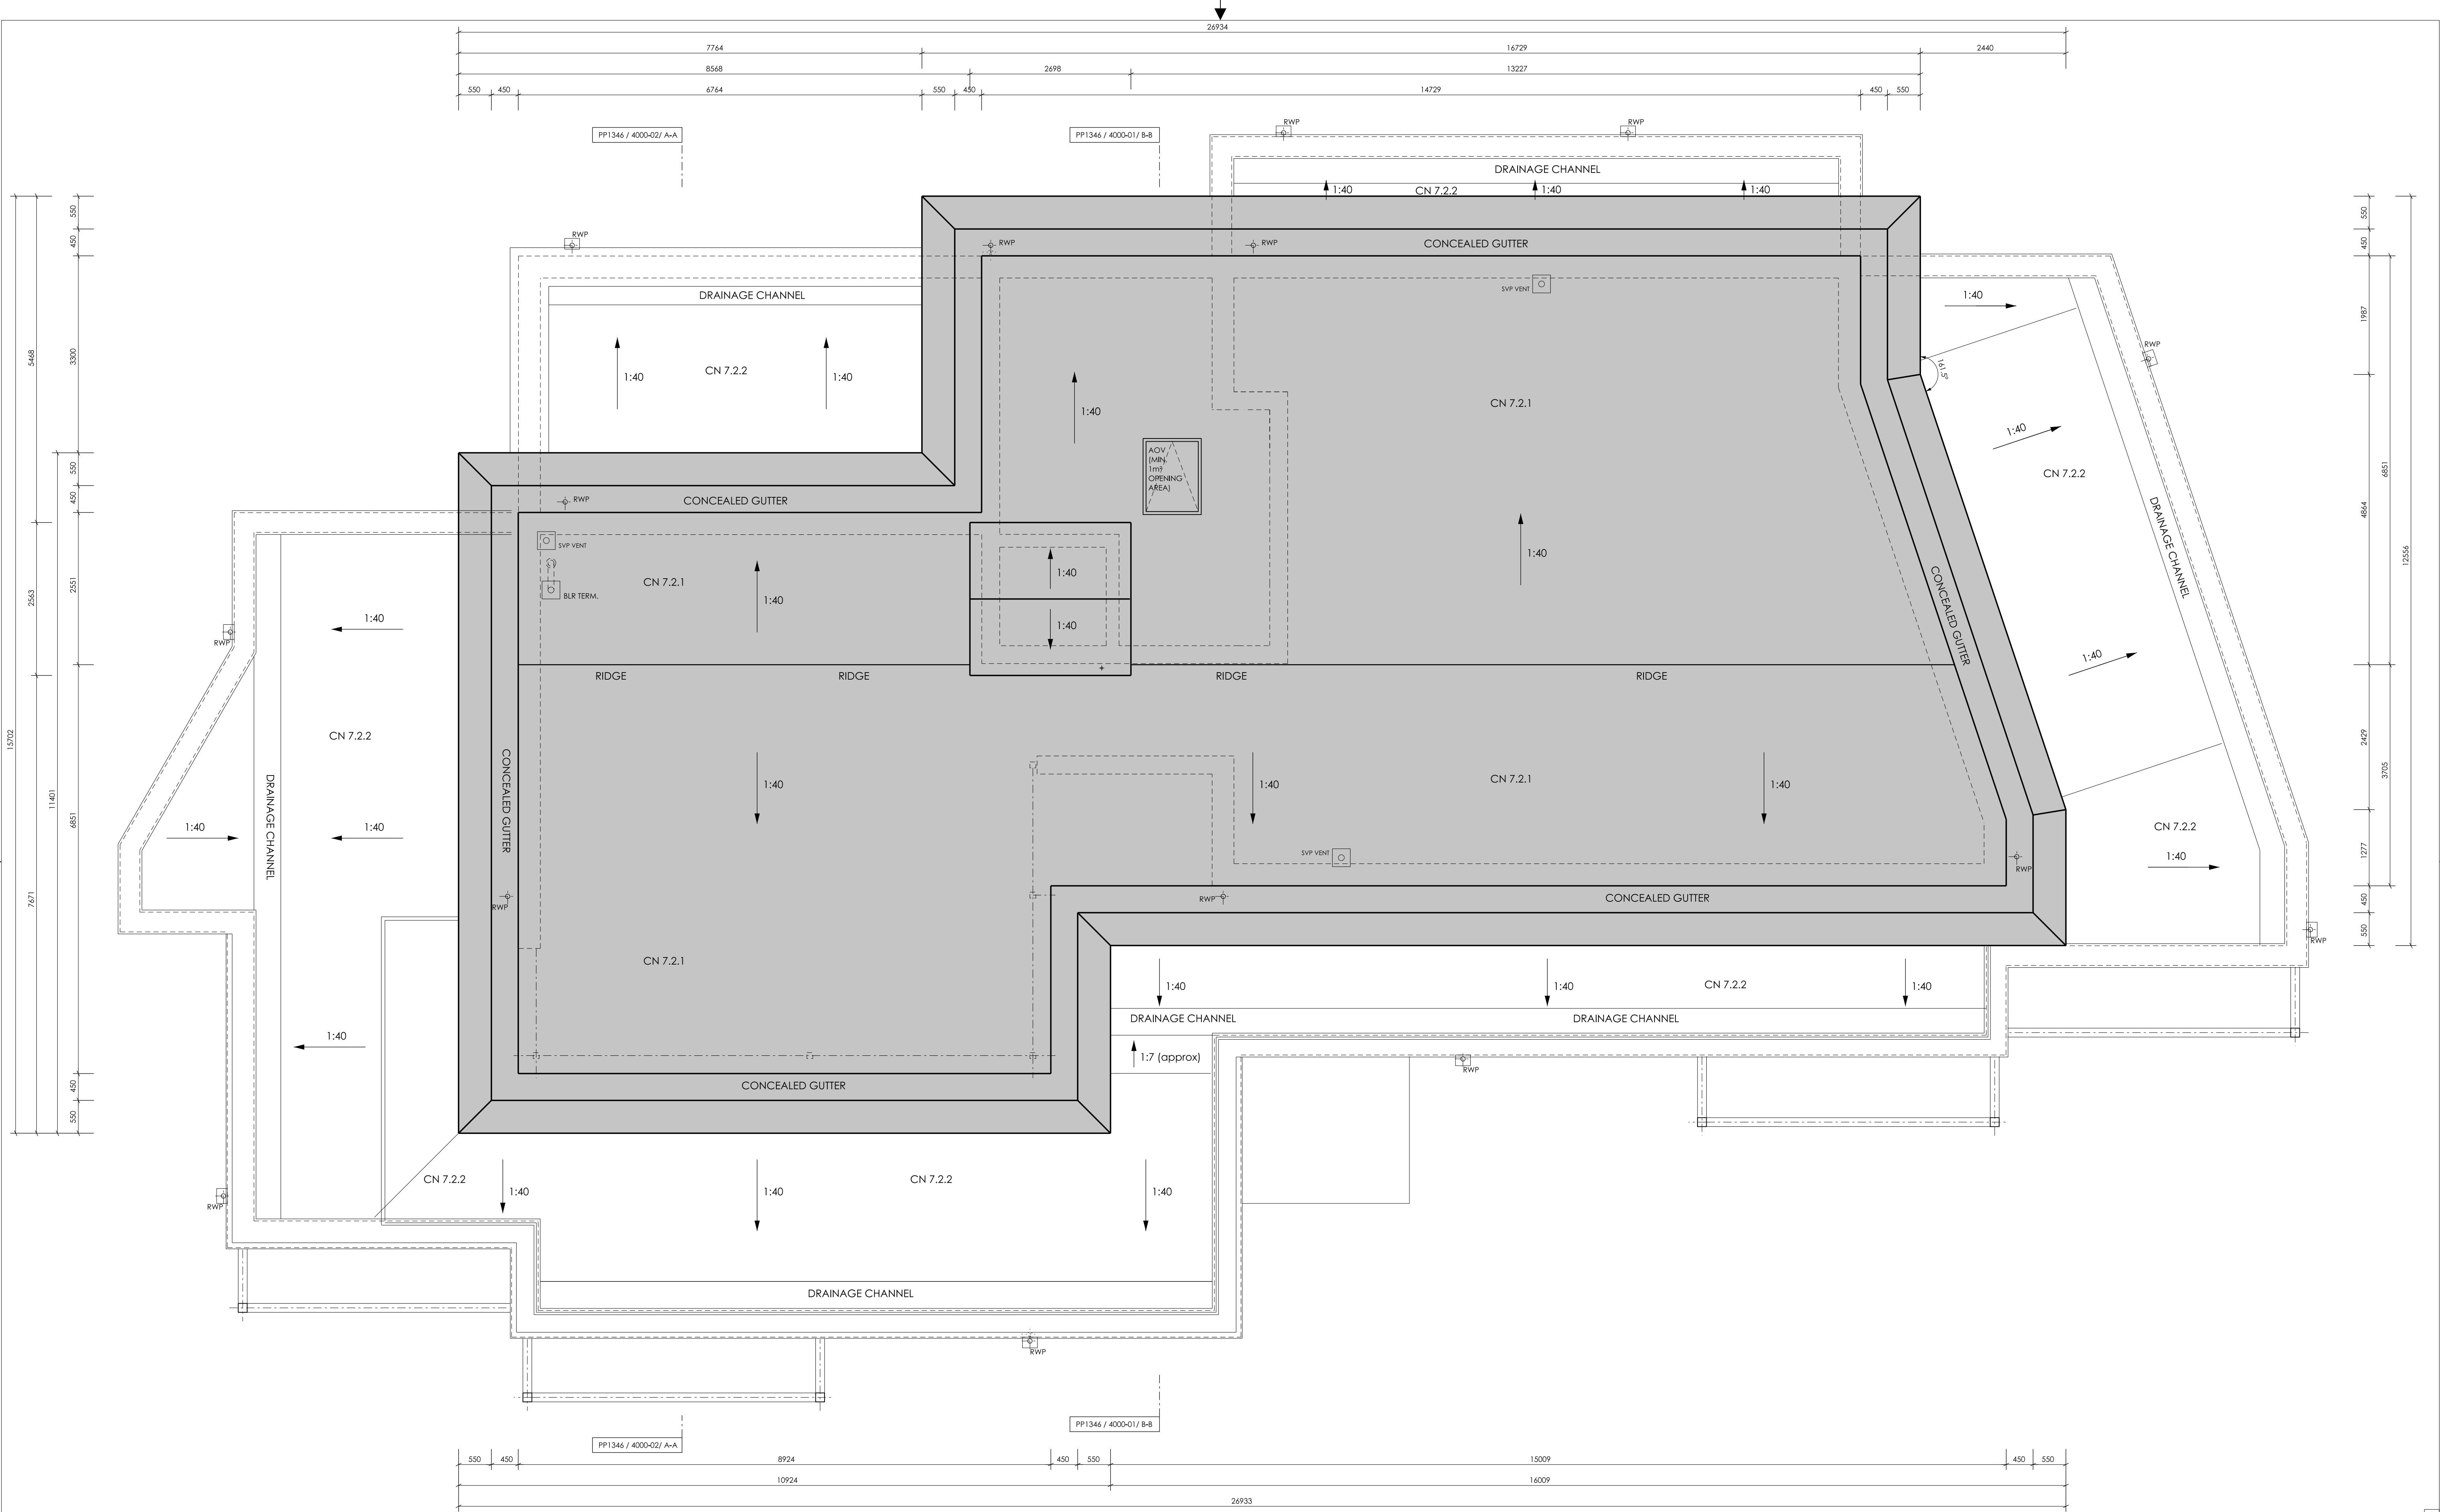

KEY:

- ROOF TO THIRD FLOOR / LIFT SHAFT
- EXTENT OF LOAD BEARING STRUCTURE BELOW
- ROOF DRAINAGE DIRECTION
NOTE: DRAINAGE TO SECOND FLOOR ROOF/ THIRD FLOOR DECK ALSO SHOWN FOR CLARITY

IMPORTANT NOTE FOR USE OF THE DRAWING: THE DRAWING HAS BEEN PRODUCED SPECIFICALLY FOR USE ON THE PROJECT. POPE PRIESTLEY ARCHITECTS CANNOT BE HELD RESPONSIBLE FOR RE-USE OF THIS INFORMATION BY OTHERS FOR ANY PURPOSE OTHER THAN FOR WHICH IT IS SPECIFICALLY INTENDED. THIS DRAWING REFLECTS STANDARDS AGREED FOR THE PROJECT AND CURRENT AT THE TIME OF PRODUCTION AND WILL NOT BE UPDATED IN ACCORDANCE WITH CHANGING LEGISLATION AND/ OR OTHER REQUIREMENTS.

5001 12/12/17 AL:
- UPPER ROOF ROOF AWARDED
- MODCANT FALS ADDED
11/22/17 AL:
- UPPER ROOF AWARDED
- KEY ADDED
- AOV LOCATION ADDED
12/12/18 AL:
- ISSUED FOR TENDER
- DIMENSION ADDED
- UPPER ROOF AWARDED
- GUTTERS MODIFIED

SCALE BAR = 10mm INTERVALS AT TRUE SCALE

0 0.5 1.0 1.5 2.0m

POPE PRIESTLEY ARCHITECTS
ARCHITECTURE | TOWN PLANNING | URBAN DESIGN
UNIT 15, VICARAGE FARM BUSINESS PARK, WINCHESTER ROAD, FAIR OAK, HAMPSHIRE SO50 7HD T: +44 (0)23 80335229 E: info@popedesign.co.uk
CONTRACTORS MUST CHECK ALL DIMENSIONS ON SITE. ONLY FIGURED DIMENSIONS ARE TO BE WORKED FROM. DISCREPANCIES MUST BE REPORTED TO THE ARCHITECT BEFORE PROCEEDING. DRAWINGS WAS PREPARED IN MICROSOFT EXCEL FORMAT. DRAWINGS REPORTED IN OTHER FORMATS MAY DIFFER. REFER TO ORIGINAL DRAWING FOR FILE FORMAT. THIS DRAWING IS COPYRIGHT ©

PERBURY GROUP
GODBEY HOUSE
HAYLING ISLAND

ROOF PLAN

TENDER ISSUE

SCALE B-A1 1:50	DATE NOV 2017	AUTHOR AL	CHECK --	DRAWING NO. PP1346-3000-04	REVISION T2
--------------------	------------------	--------------	-------------	-------------------------------	----------------