


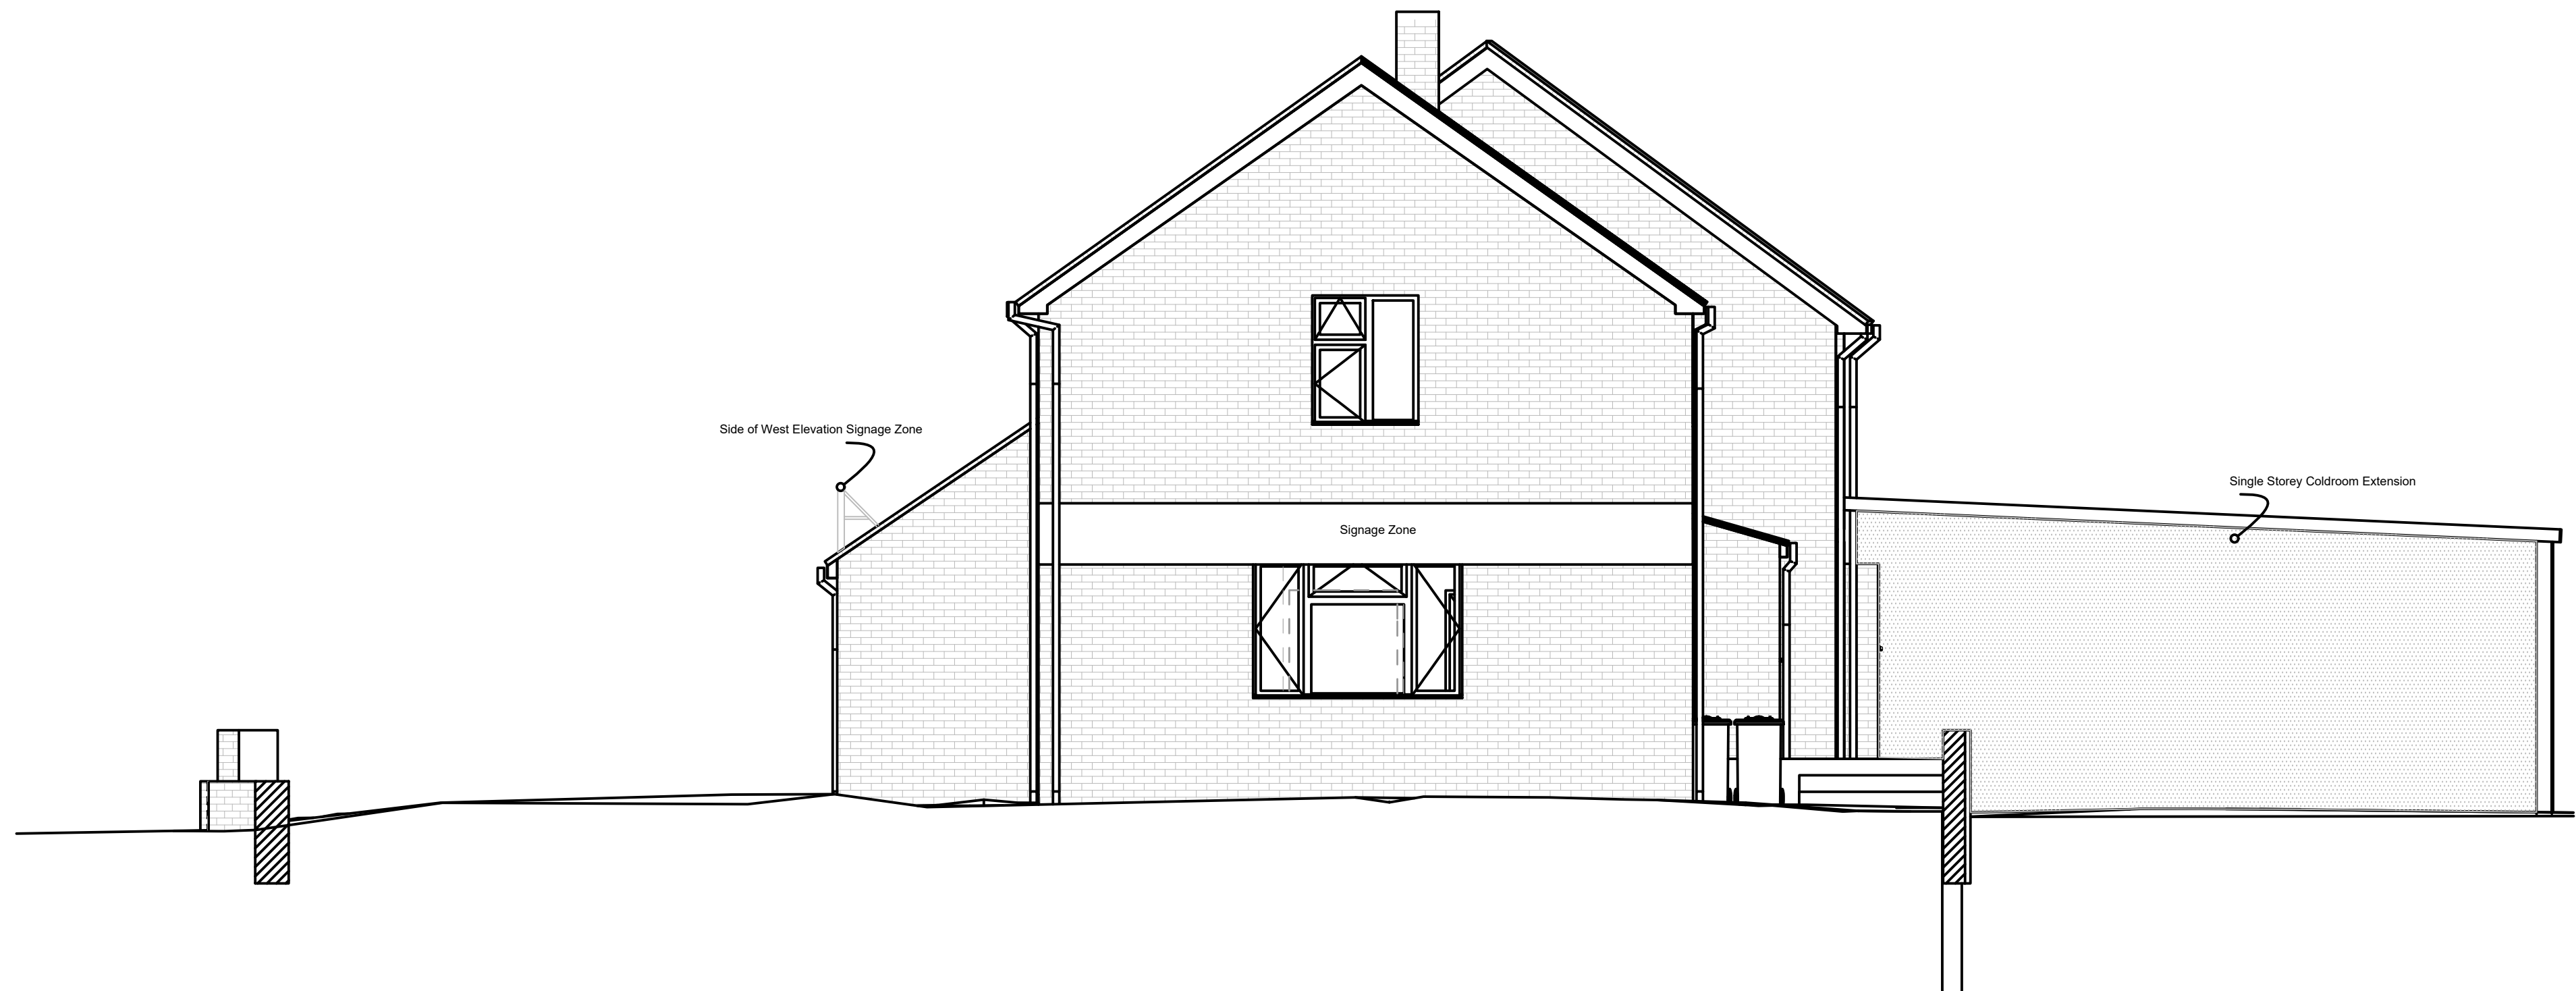

THIS DRAWING IS THE COPYRIGHT OF THE SOUTHERN CO-OPERATIVE AND MAY NOT BE COPIED, ALTERED OR REPRODUCED IN ANY FORM, OR PASSED TO A THIRD PARTY WITHOUT THE WRITTEN CONSENT OF THE SOUTHERN CO-OPERATIVE.

DO NOT SCALE FROM THIS DRAWING. EXCEPT FOR PLANNING PURPOSES. USE FIGURED DIMENSIONS ONLY.

DIMENSIONS SHOULD BE CHECKED AND VERIFIED ON SITE AND ANY DISCREPANCIES SHOULD BE REPORTED TO THE DESIGNER.

IF IN DOUBT ASK FOR CONFIRMATION.

AREAS	M ²	FT ²
SALES	NA	NA
GROSS	NA	NA
FIRST	NA	NA
SUB-LET	NA	NA
MOTHBALLED	NA	NA

REVISIONS			
REV.	DESCRIPTION	DRAWN	CHKD. DATE
-	***	**	**
			//20**

southern coop

Property Development
1000 Lakeside, Western Road, Portsmouth. PO6 3FE
T: 023 9222 2500 | F: 023 9222 2650

PROJECT
194-196 DUNSBURY WAY
LEIGH PARK
HAMPSHIRE

DRAWING TITLE

PROPOSED SOUTH AND WEST ELEVATIONS

DRAWING SCALE 1:50	SHEET SIZE A1	SHEET No. 1 of 1	DRAWN SL	CHKD	DATE 18-06-2018
DRAWING NUMBER 18-XXX-302					REVISION -