


This drawing is the copyright of LMA Architects and may not be copied or reproduced without permission.
LMA Architects does not accept responsibility for errors made by others in scaling from this drawing. All construction information should be taken from figured dimensions only. If in doubt refer to LMA Architects. Dimensions for fixed items to be checked on site prior to manufacture.

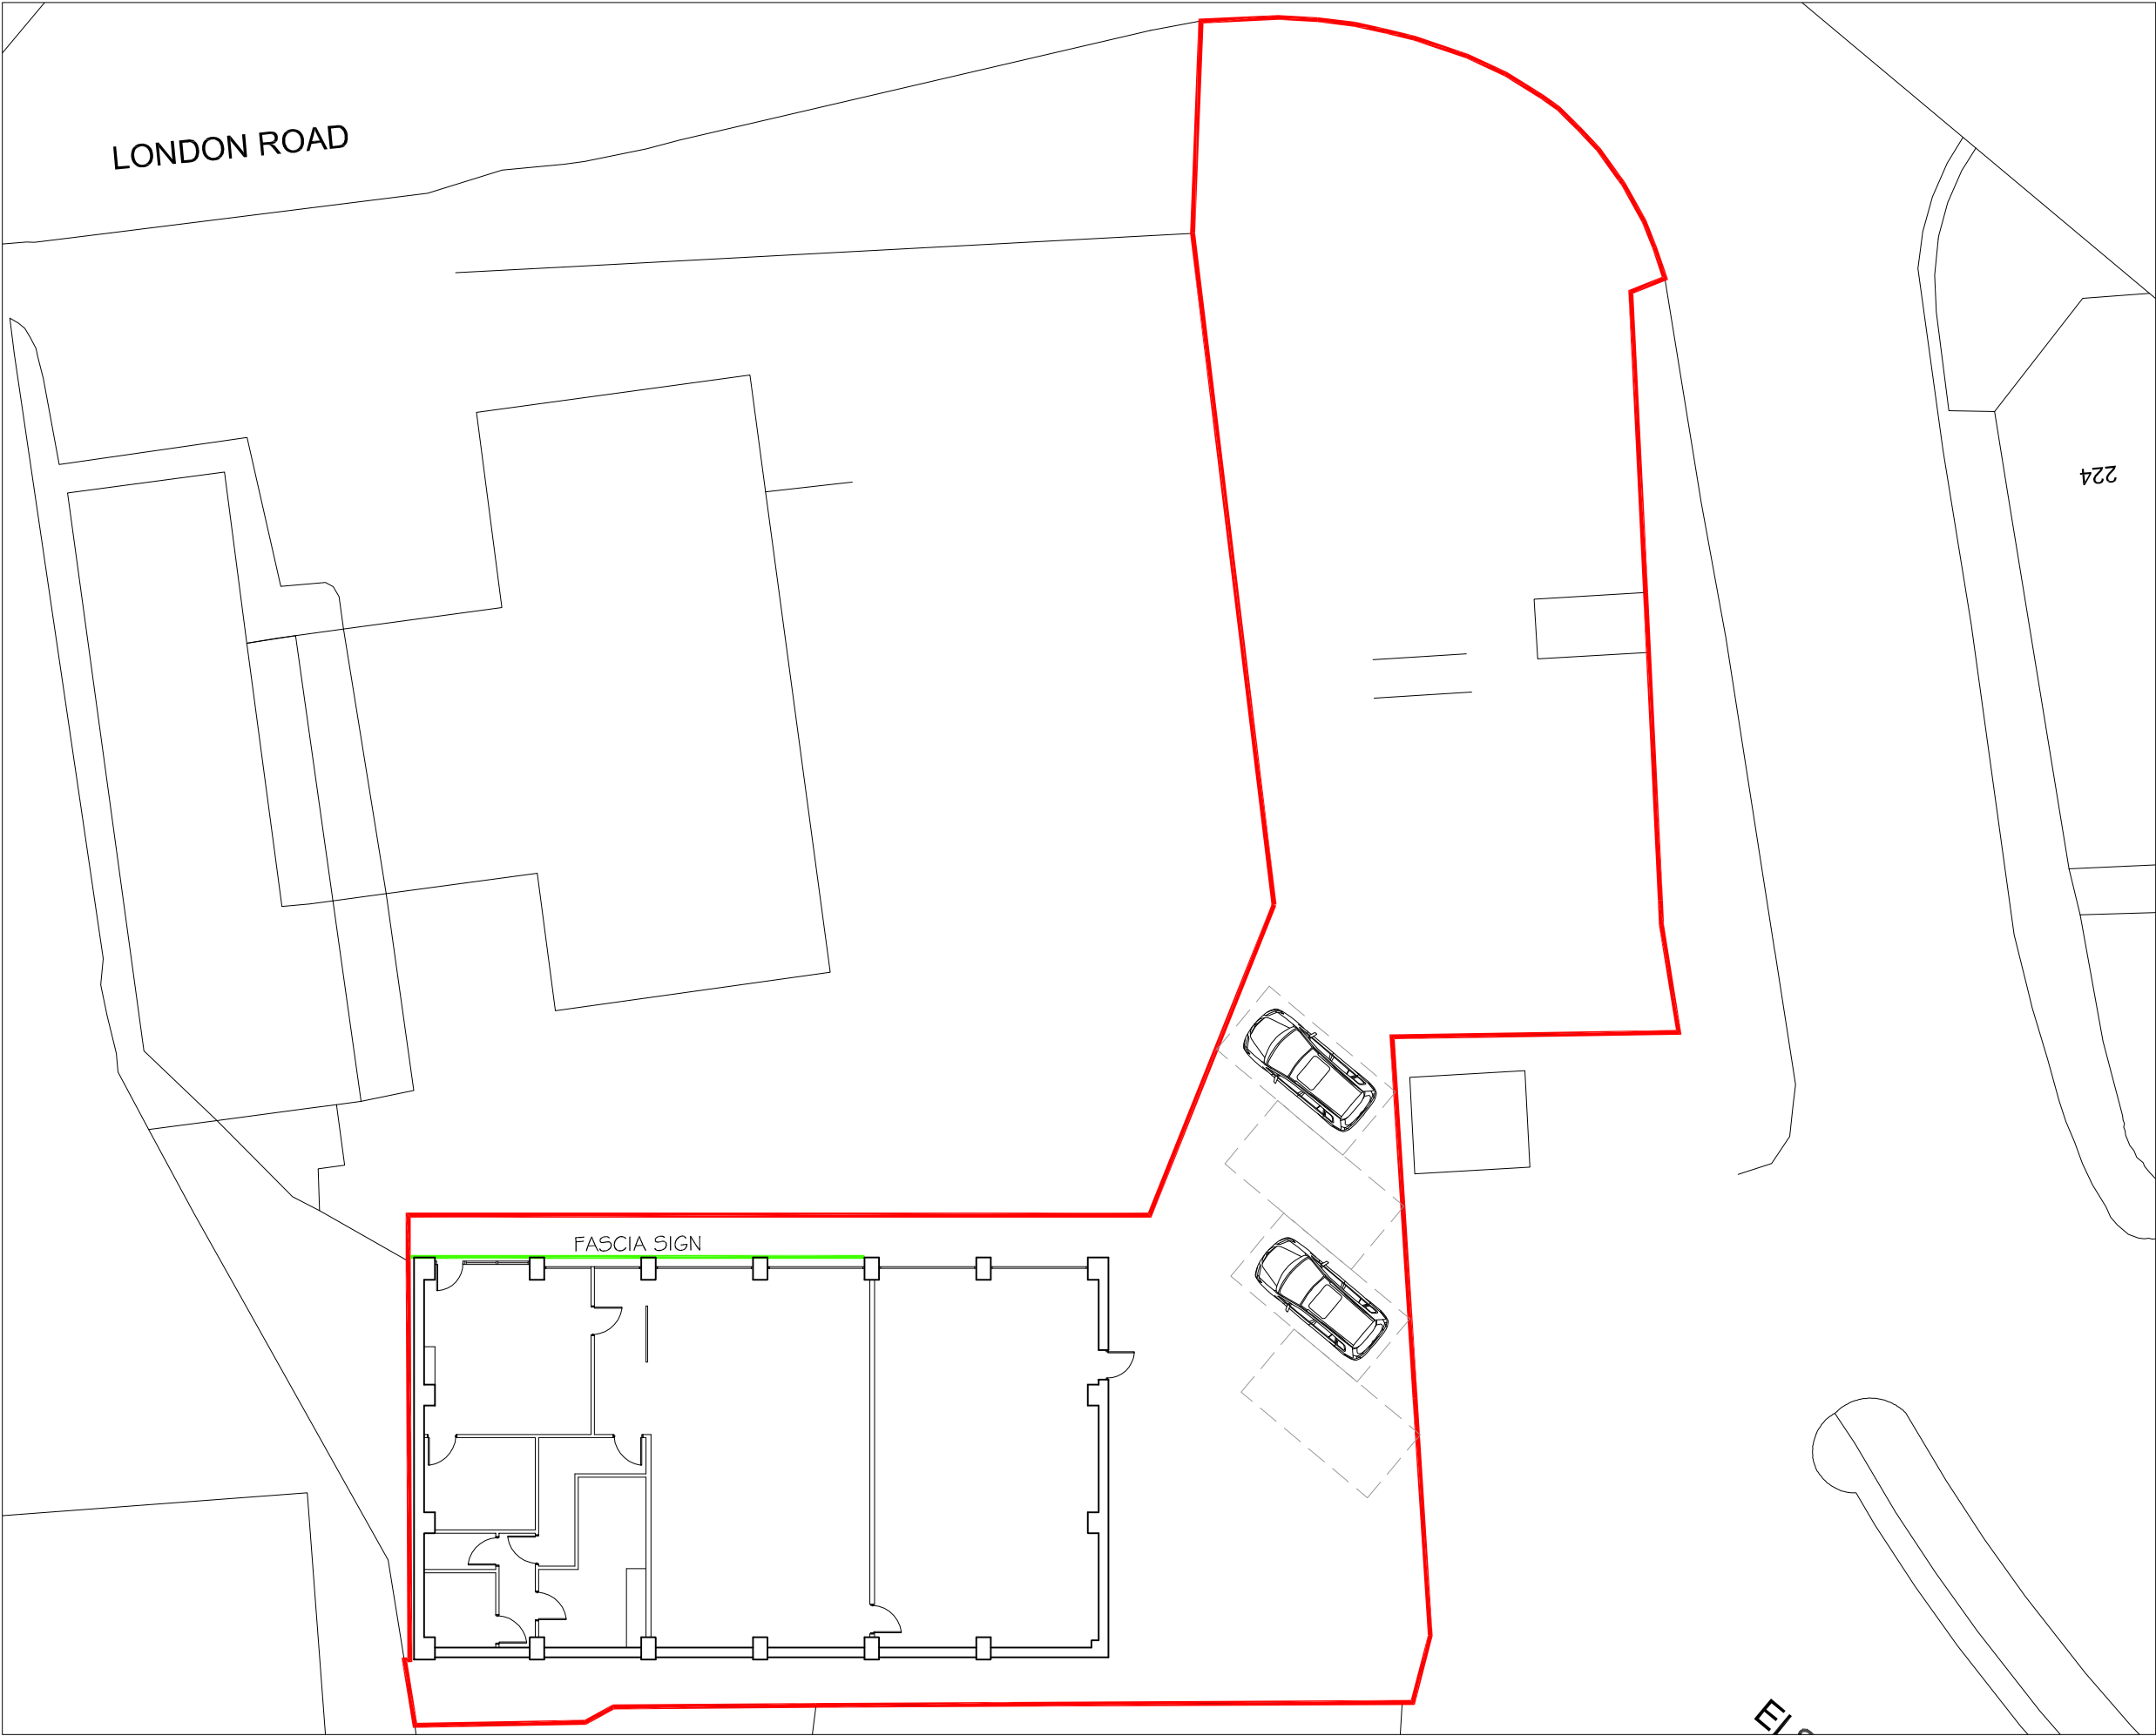

Rev.	Date	Details	Drawn	Checked
------	------	---------	-------	---------

Issued for:

PLANNING APPLICATION

Project/Client:	Project No:
222 London Road, Waterlooville.	E.17.108
Dwg No:	Rev:
002	*

Enterprise Rent-a-Car

Drawing:	Scale:
Proposed Site Plan	1:200 @A3


Drawn By:	Date:
BA	22.11.17

Checked By:	Date:
*	*

3rd Floor,
70-74 Norwich Avenue West,
Bournemouth,
BH2 6AW



T:01202 375818
info@lmaarchitects.co.uk
www.lmaarchitects.co.uk

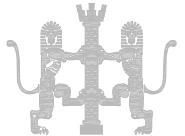

0 20m

Propsoed Site Plan (1:200)