



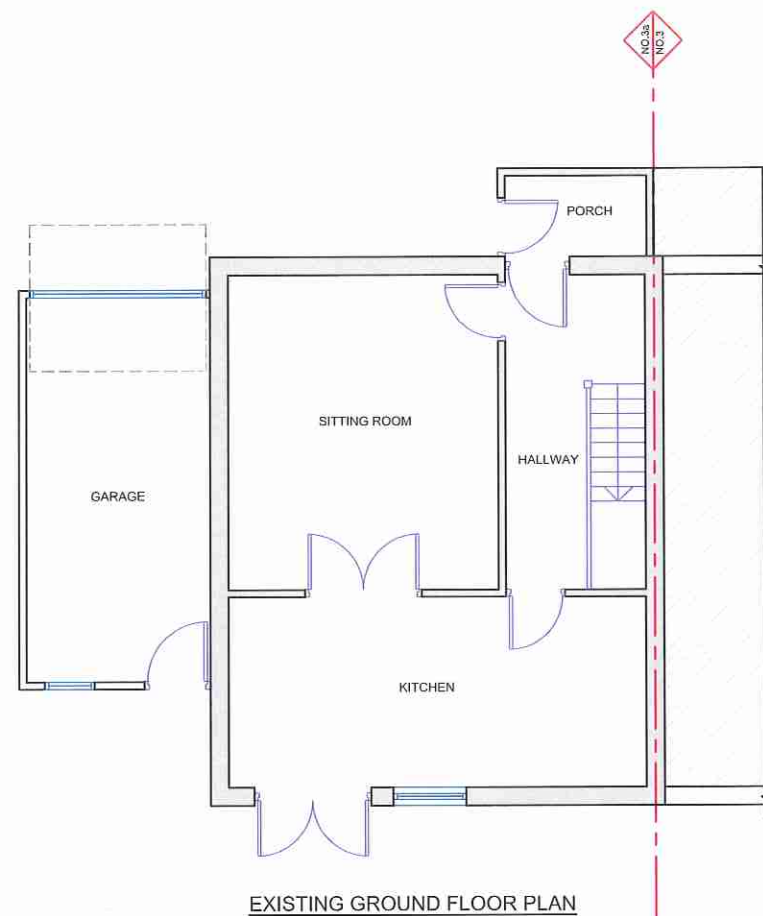

This proposed conservatory has been removed from the application

NOTES
PLEASE NOTE THAT BEFORE BUILDING WORKS COMMENCES IT IS THE RESPONSIBILITY OF THE BUILDER OR OWNER TO SERVE PARTY WALL NOTICES TO ALL NEIGHBORS

Scale 1:100 @A3

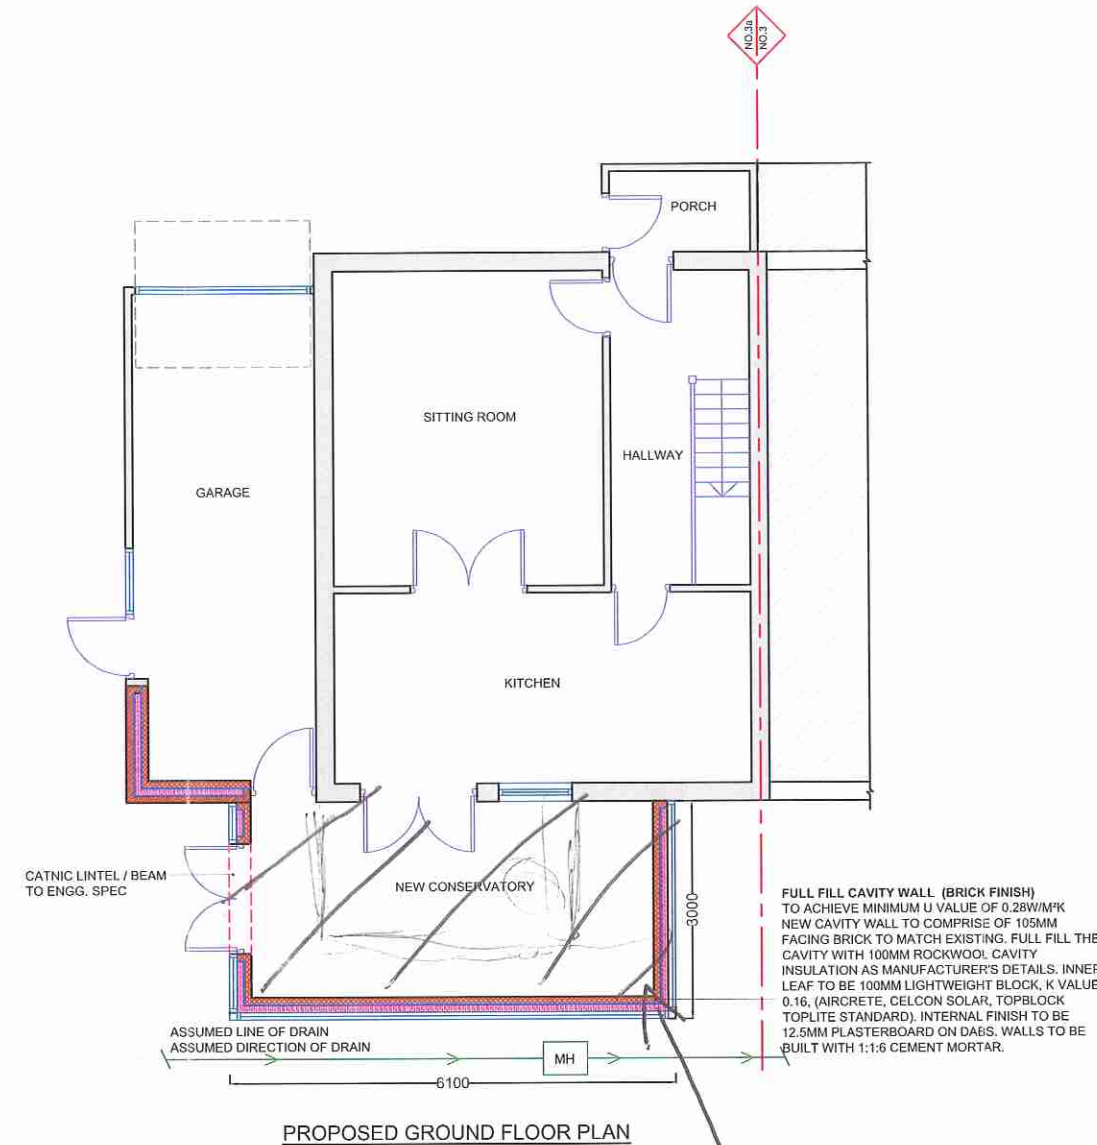

Issue	Notes	Drawn	Date
Express Plans			
Suite 12, 29 Belmont Road, Uxbridge, UB8 1QS Tel: 07375 455206 Email: hello@expressplans.uk			
Client Mr&Mrs. Hill 3a Burgess Close Hayling Island PO11 9QT			
Drawing Title EXISTING & PROPOSED GROUND FLOOR PLAN			
Scale 1:100	Date 05/03/18	Checked AZ	Drawn By AZ
Drawing Number D01			Revision