


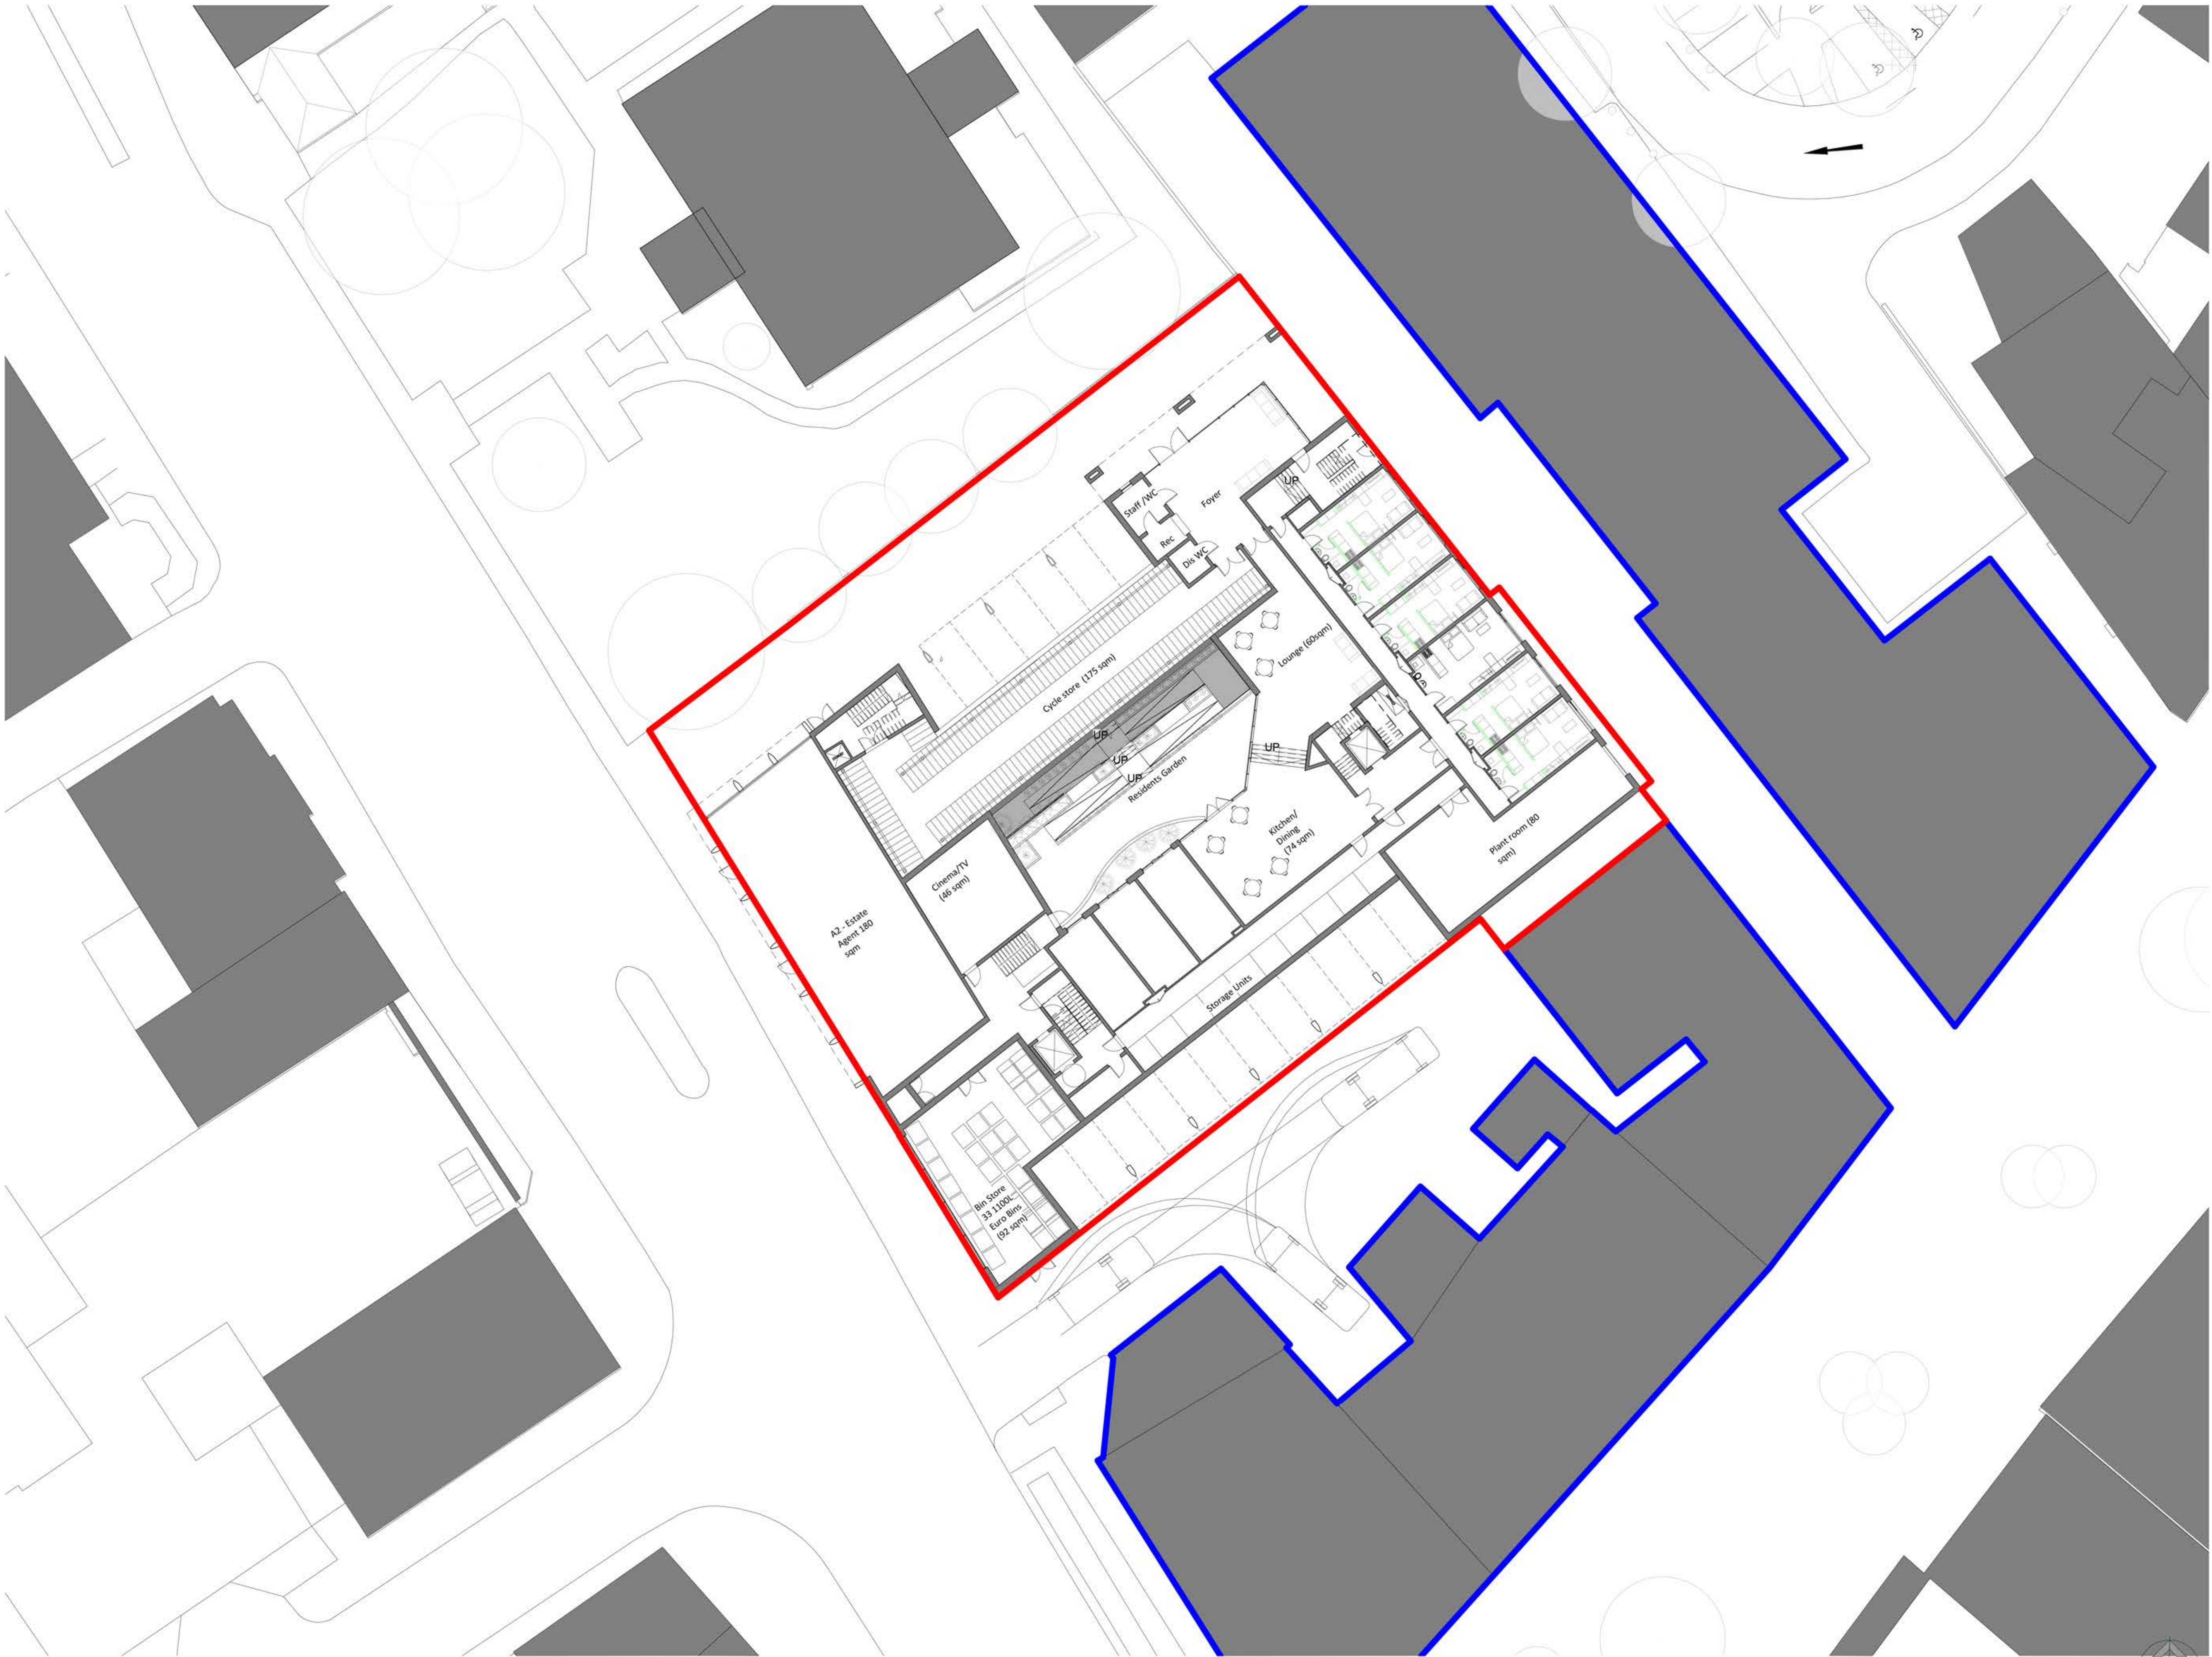

E	16.04.18	Landscape updated	LM	AE
D	04.04.18	Updated Plan	LM	AE
C	12.03.18	Boundary Line Revised	PL	AE
B	09.03.18	Boundary Line Updated	LM	AE
A	21.12.17	Planning Issue	LM	AE

Rev.	Date	Details	Drawn	Checked
------	------	---------	-------	---------

Issued for:

PLANNING

Project/Client:

Wellington Way
Waterlooville

Project No:

17057

Dwg No:

02

Rev:

E

Drawing:

Site Plan

Scale:

1 : 200 @ A1

Drawn By:

AE

Checked By:

AE

Date:

12/21/17



27 Glasshouse Studios, Fryern Court Road, Fordingbridge
Hampshire, SP6 1QX T: (01425) 655806/653639

© BrightSpace Architects Ltd. Contractors must work only to figured dimensions which are to be checked on site.
Registered Office - 12 Northover Rd, Pennington, Lymington, Hampshire, SO41 8GU. Registered Number - 07399008

