



REVISIONS				
REV.	DESCRIPTION	DRAWN	CHKD.	DATE
A	Tender issue	DW	**	02/01/18
B	Section AA amended in line with point 4 of building control comments DATA point added to front elevation	DW	**	08/02/18
C	Brick quoins removed on brickwork elevations	DW	**	17/05/18

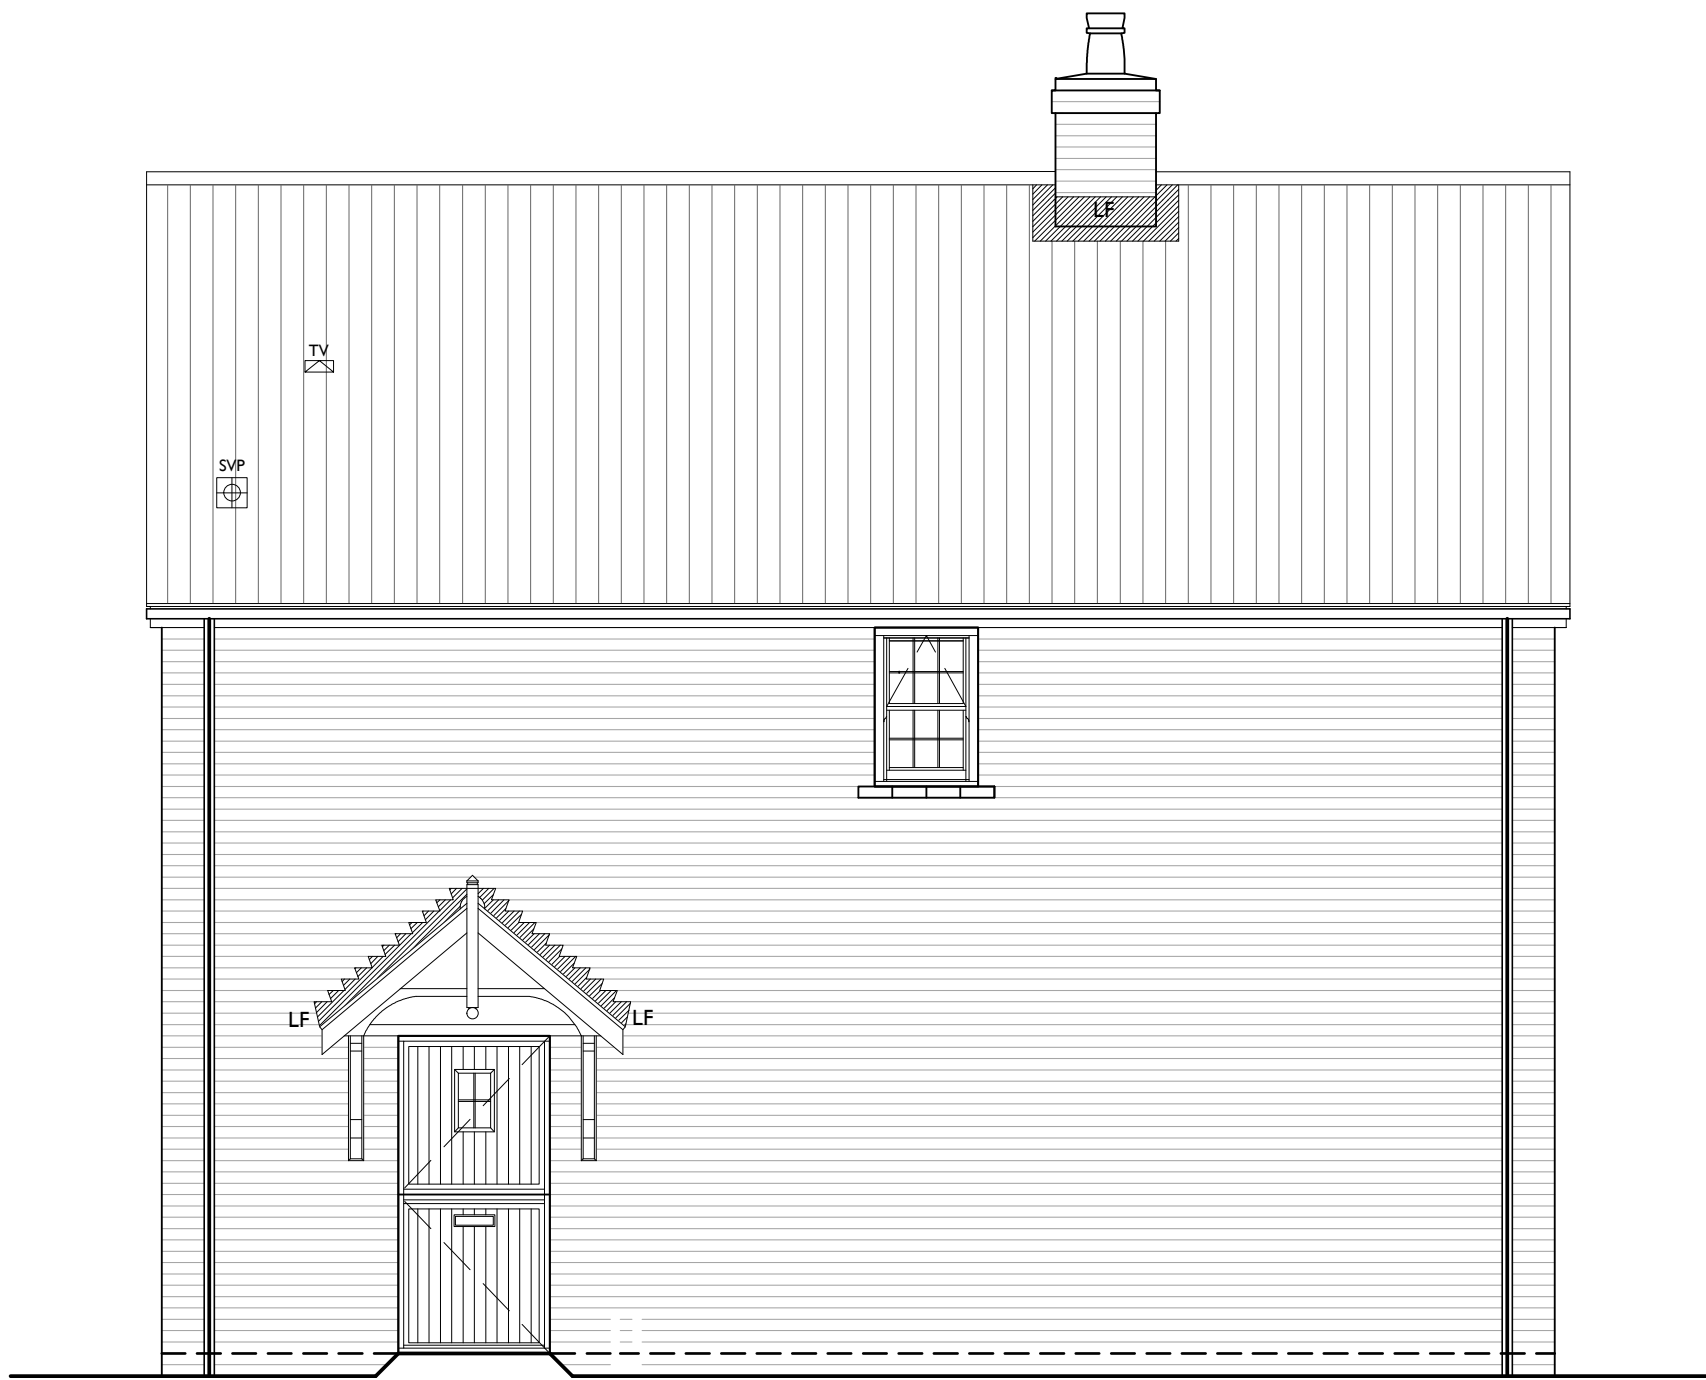

Front - South

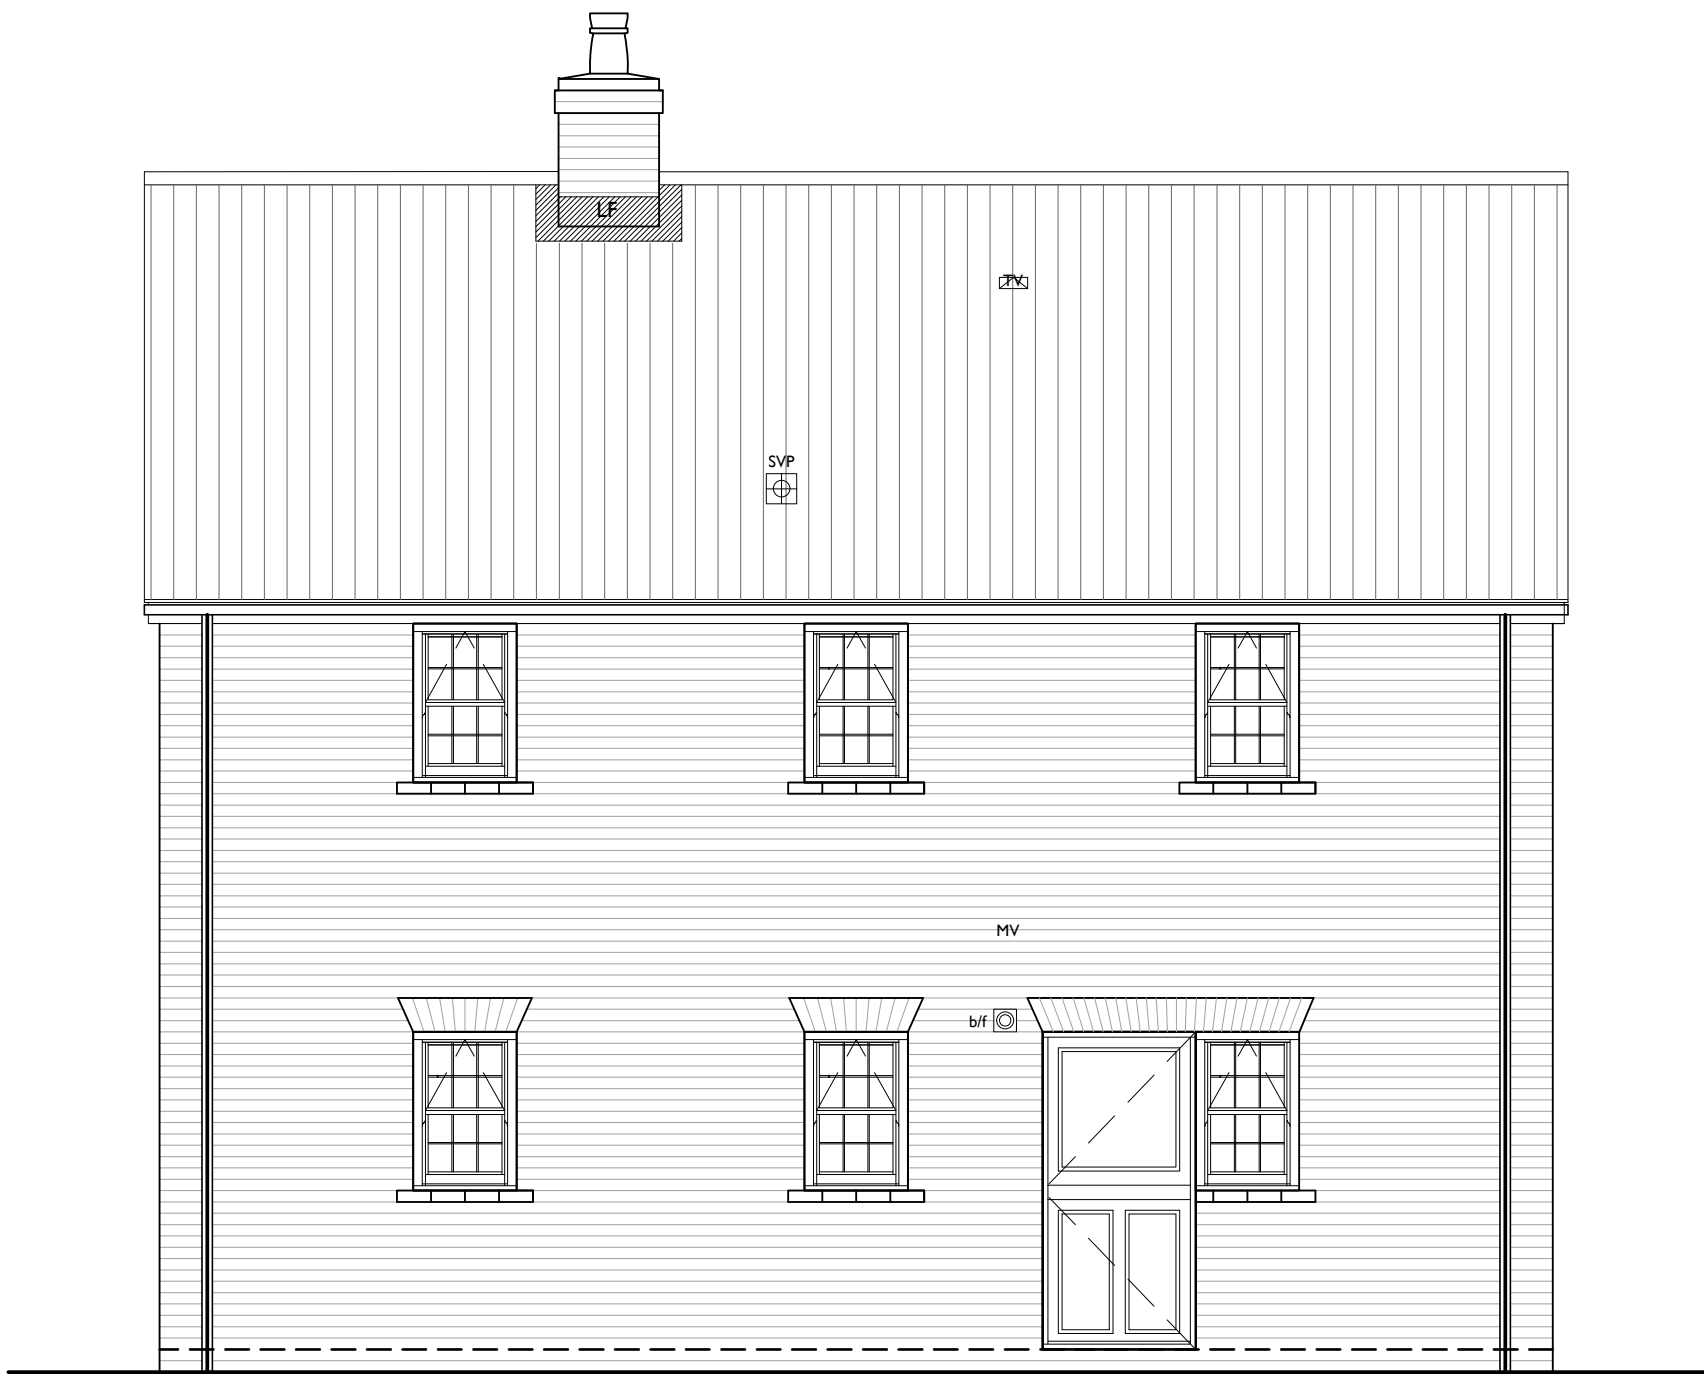

Rear - North



Side - East



Side - West



The Studio , Unit 17, Vicarage Farm Business Park, Winchester Road,
Fair Oak, Hampshire, SO50 7HD
enquiries@urbanpulsedesign.co.uk www.urbanpulsedesign.co.uk

East Leigh House
Havant
Barton Road
Ibex Homes Ltd

Project type	Drawing classification	Work stage
--------------	------------------------	------------

DRAWING TITLE
Plot 6 Elevations & Section



SCALE	SHEET SIZE	SHEET No.	DRAWN	CHKD	DATE	CAD FILE
1:50	A1	of	DW		17/05/2018	

Detailed Planning

17-1061-602-C