



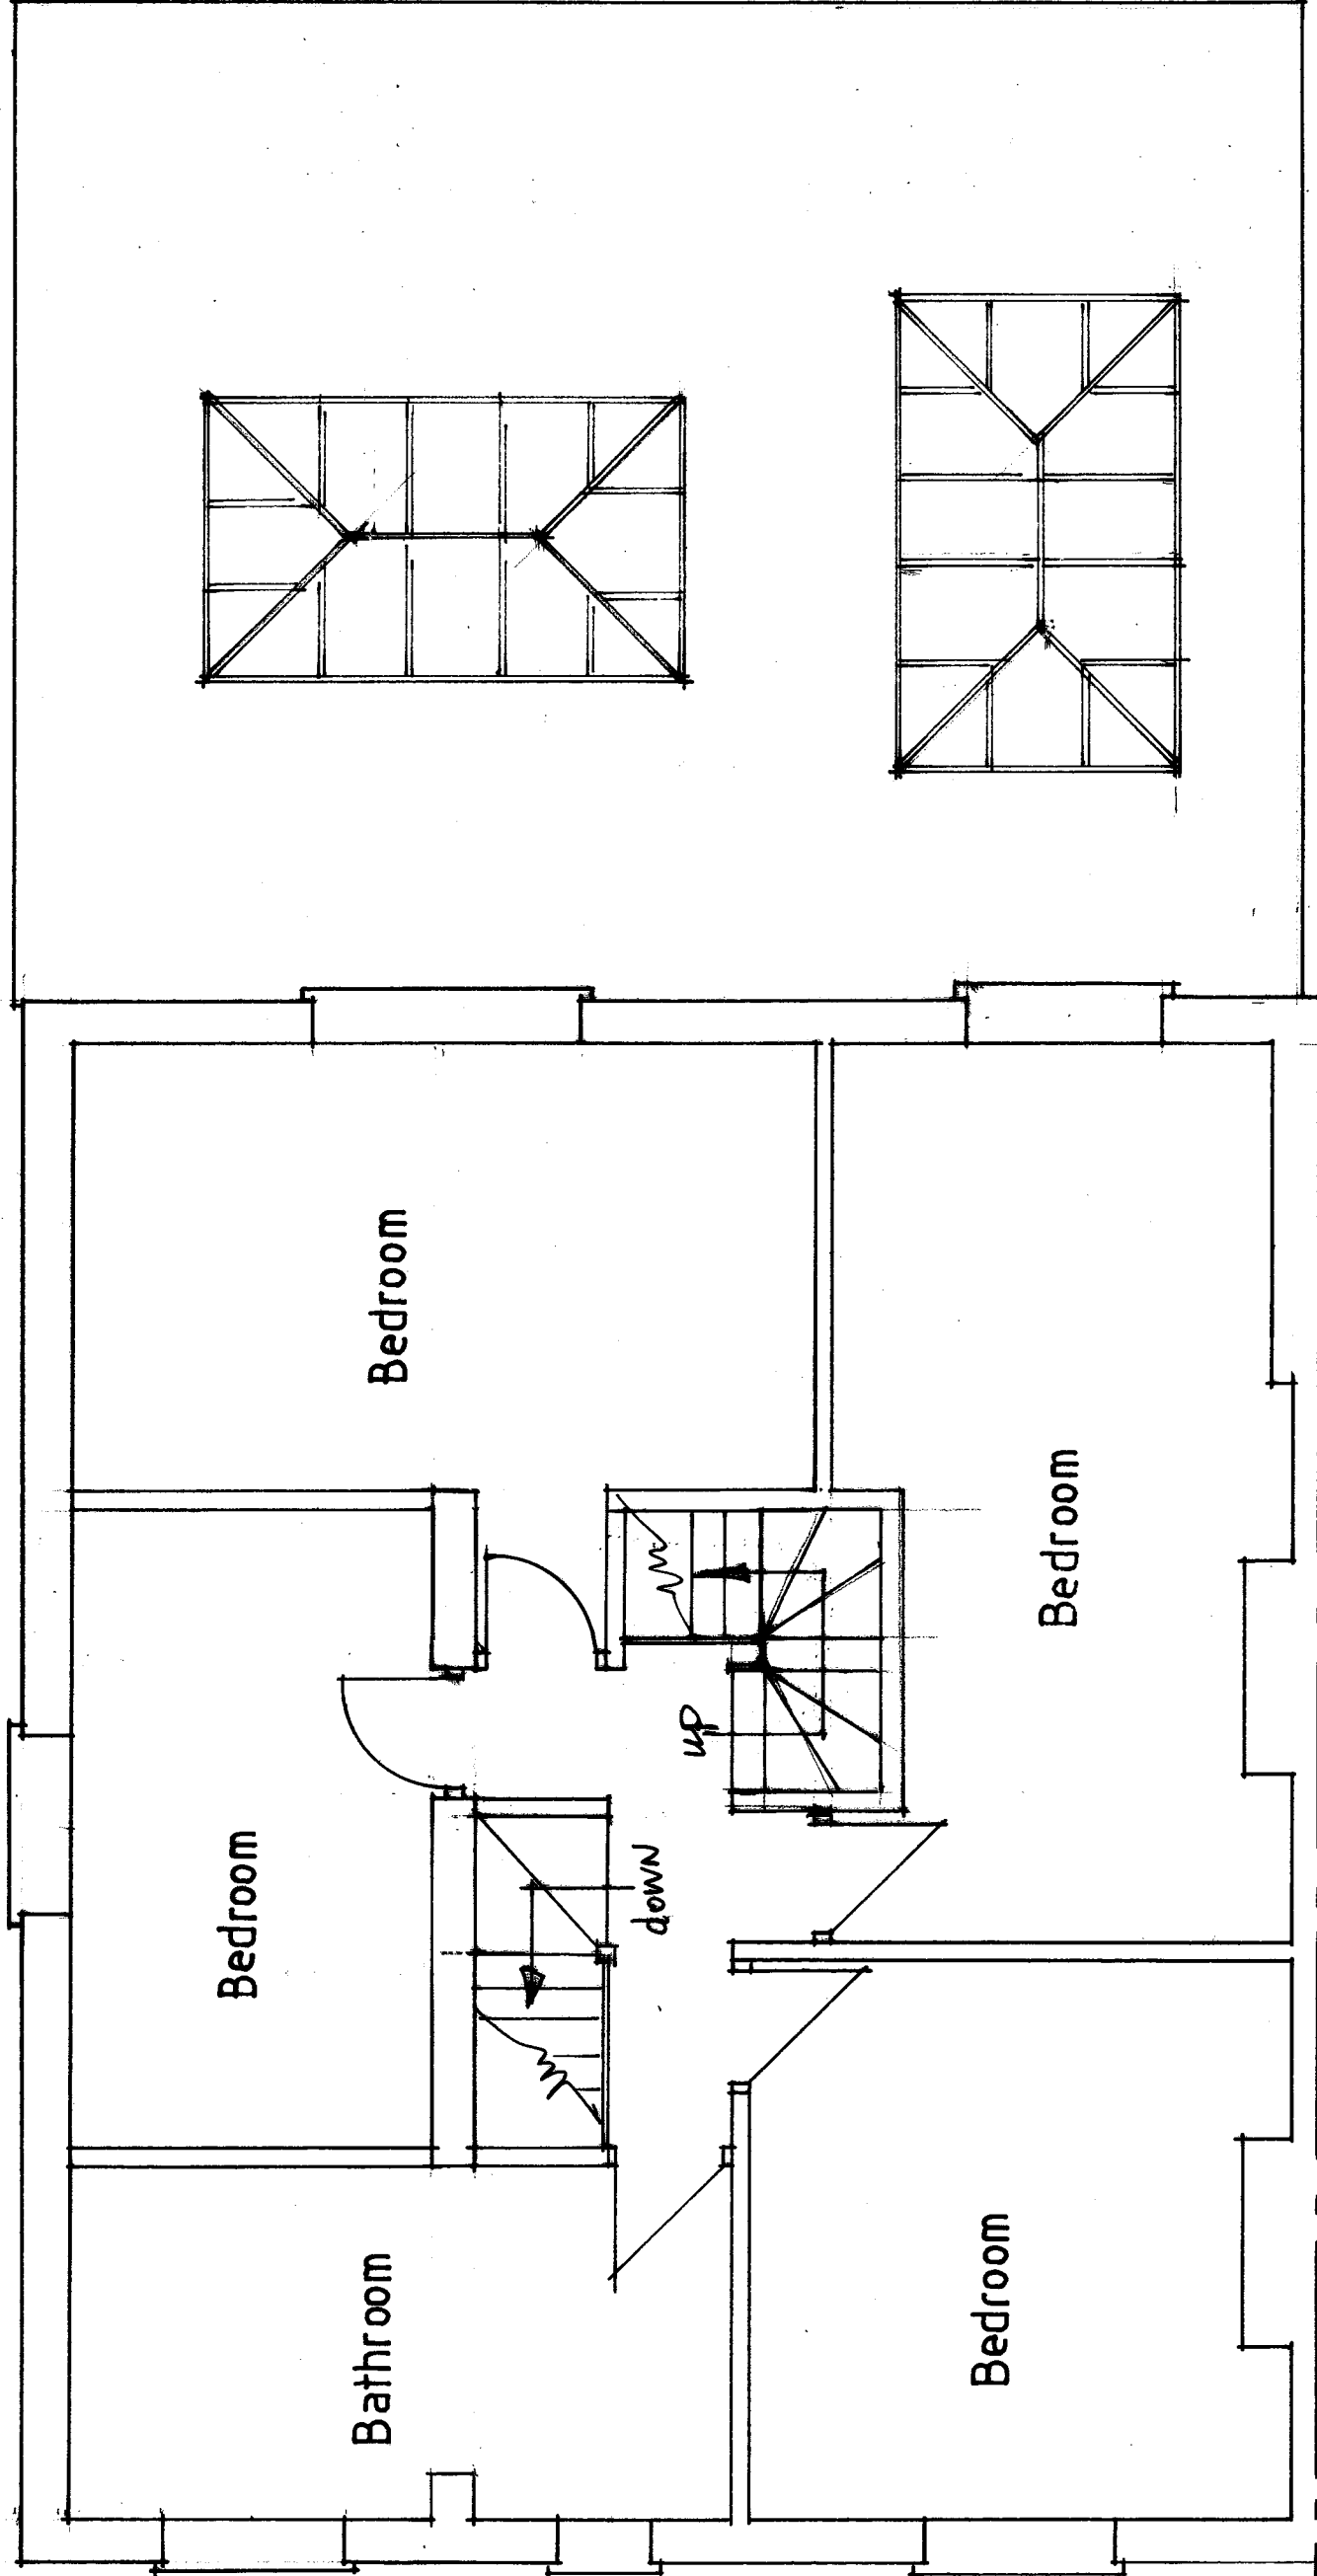

First Floor Plan - proposed

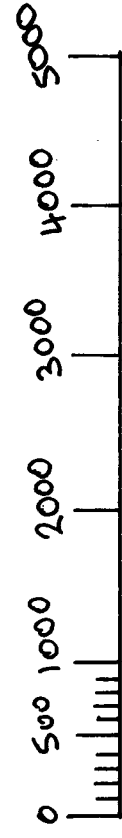

34 Lester Avenue
Bedhampton

Scale 1:50
October 2018