



This drawing is the copyright of Tomes Architects and may not be copied, altered, or reproduced in any way, or be passed to a third party without our written authority.

All dimensions are to be checked on site before commencing work. Any discrepancies should be reported to the project manager immediately.

- Rev A 09-04-2018 Separate Entrance Added  
Rev B 18-04-2018 Client Amendments  
Rev C 27-04-2018 General Update  
Rev D 05-07-2018 Reduction in size  
Rev E 24-09-2018 Alterations for Planning Application

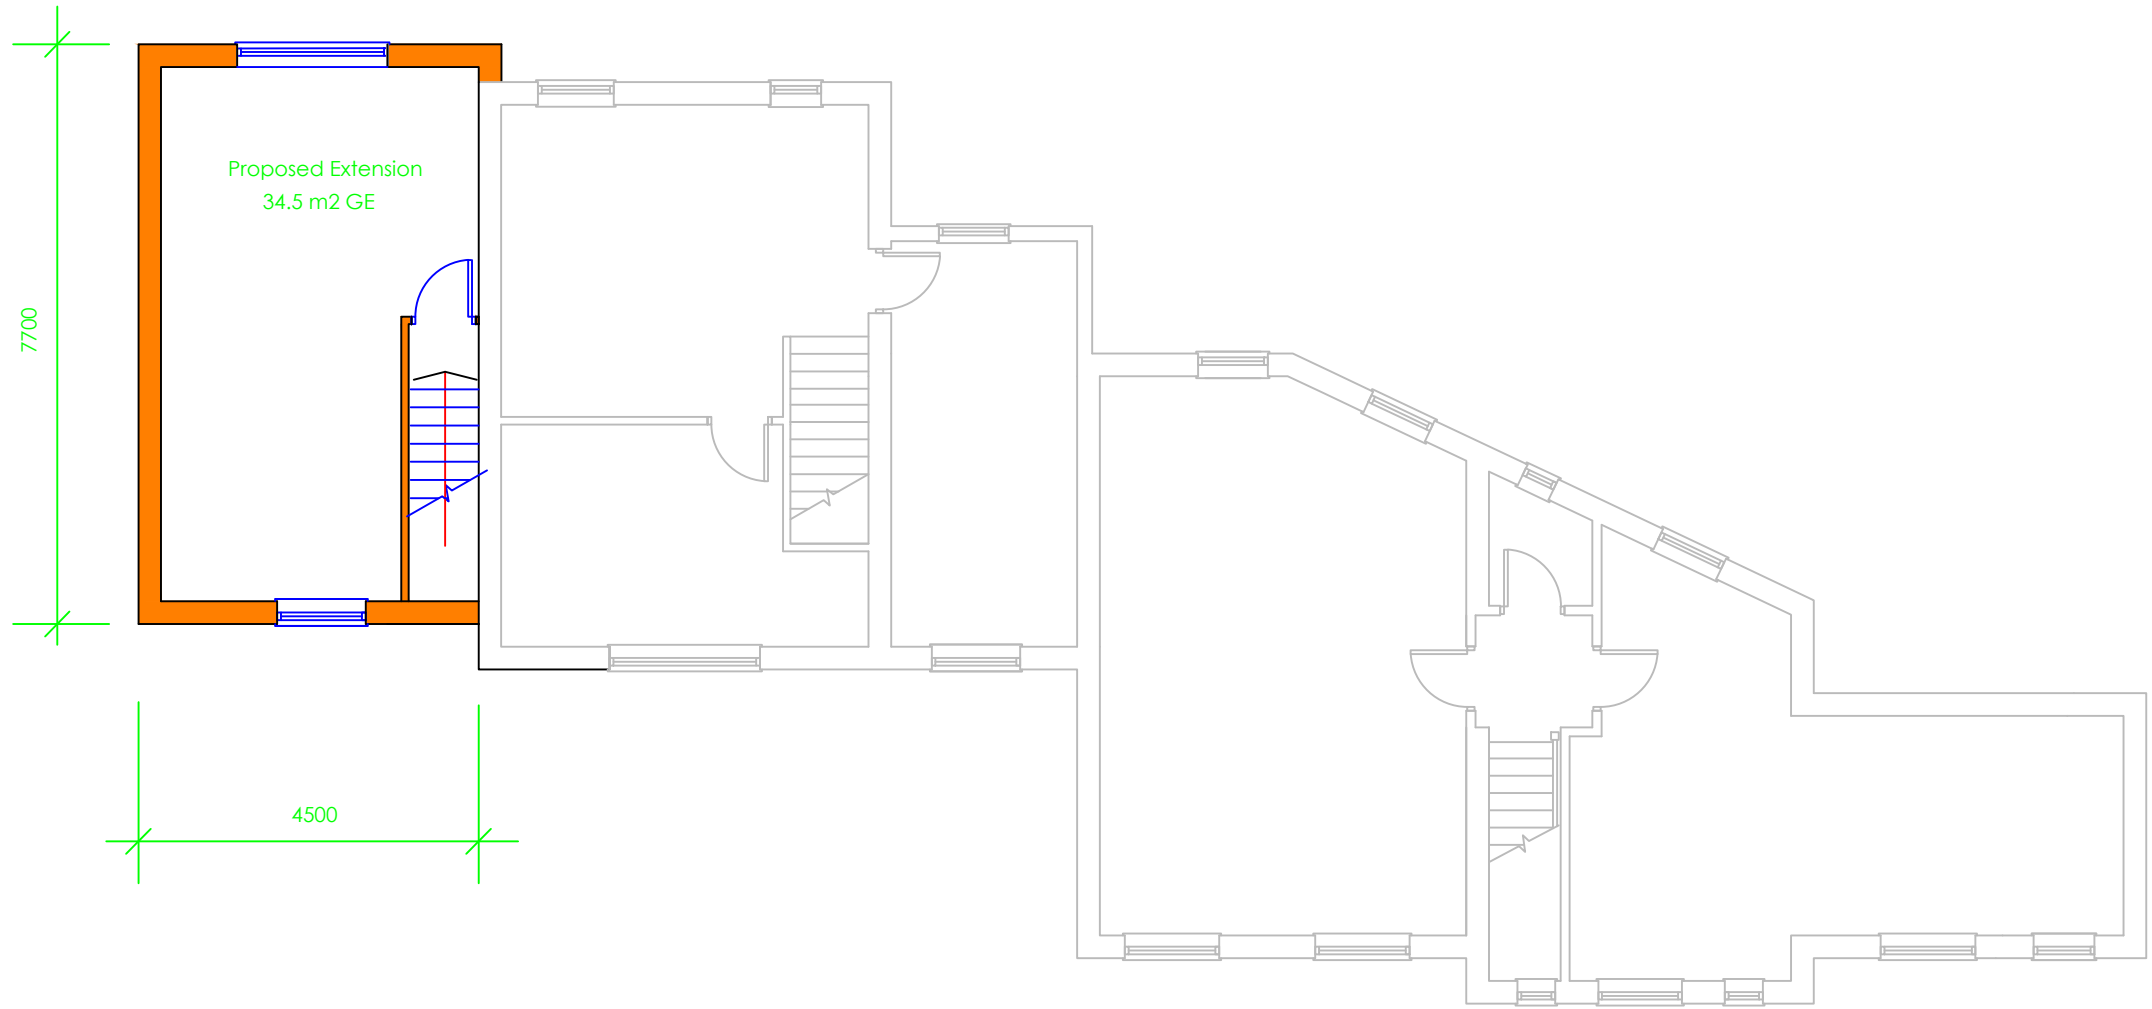

First Floor Plan

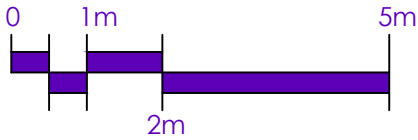

**tomesarchitects**  
architecture + project management

the old rectory, 108 london road, widley, hampshire, po7 5aa  
tel: 023 9309 2307 email: info@tomesarchitects.co.uk

|             |                                  |          |               |
|-------------|----------------------------------|----------|---------------|
| project     | Aura Gas, New Road<br>Bedhampton | date     | 09 April 2018 |
| drawing     | Proposed First Floor Plan        | scale    | 1:100 @A3     |
| drawing no. | <b>C3297-3</b>                   | revision | <b>E</b>      |