



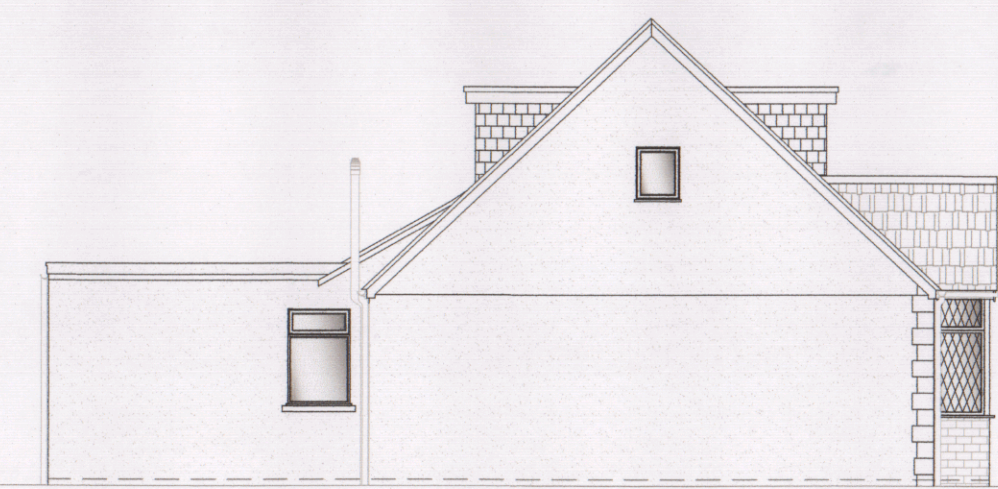


1 EXISTING SIDE ELEVATION
1:100

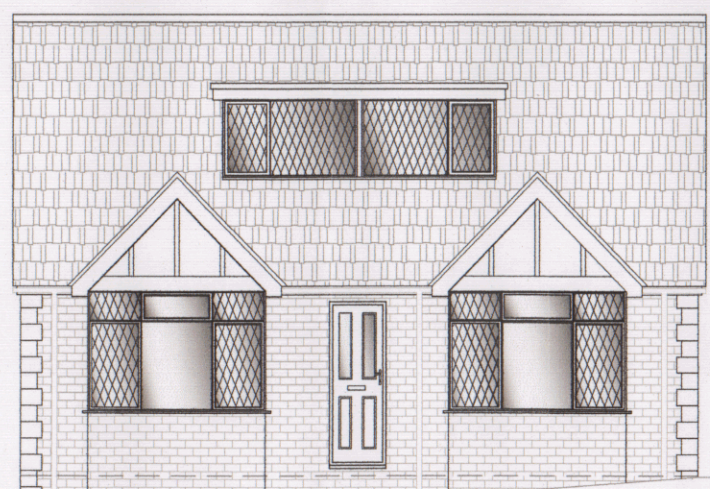


2 EXISTING FRONT ELEVATION
1:100




3 EXISTING SIDE ELEVATION
1:100

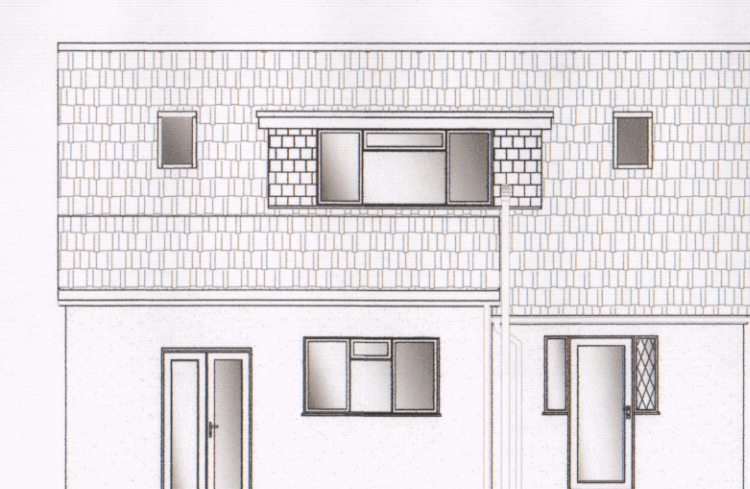


4 EXISTING REAR ELEVATION
1:100

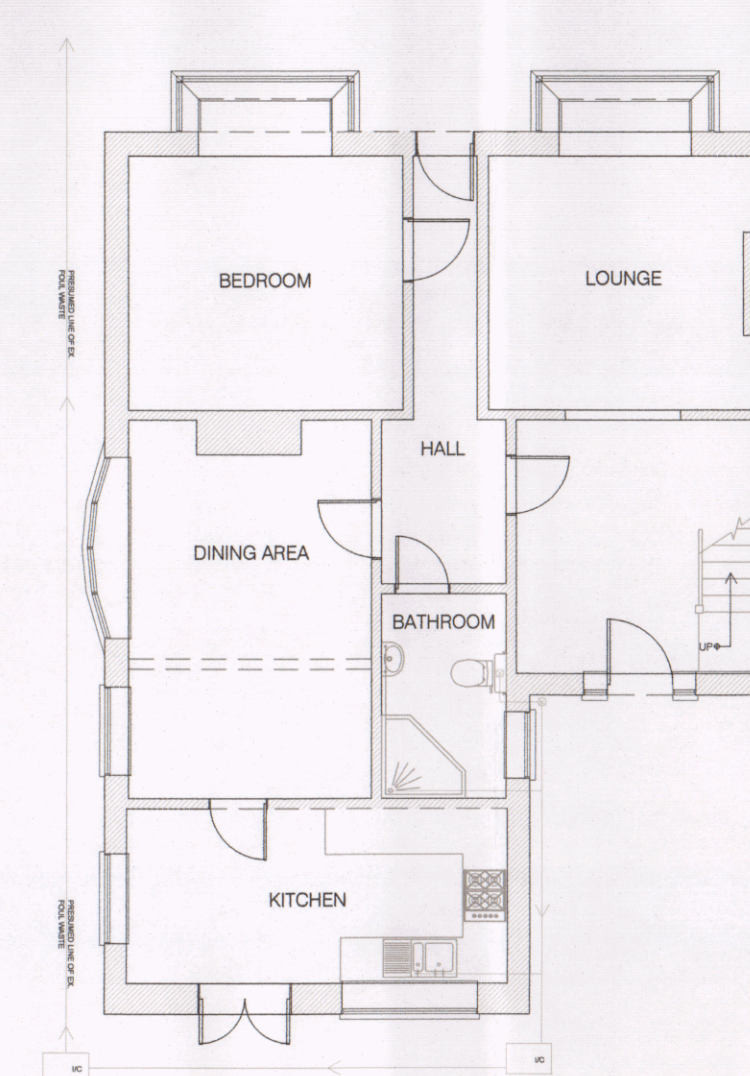


5 EXISTING GROUND FLOOR PLAN
1:100

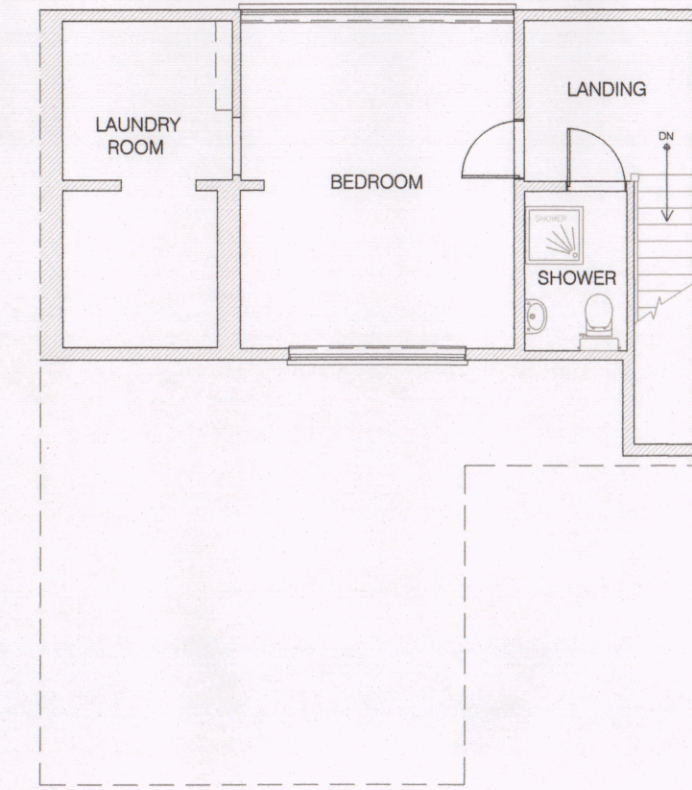


6 EXISTING FIRST FLOOR PLAN
1:100

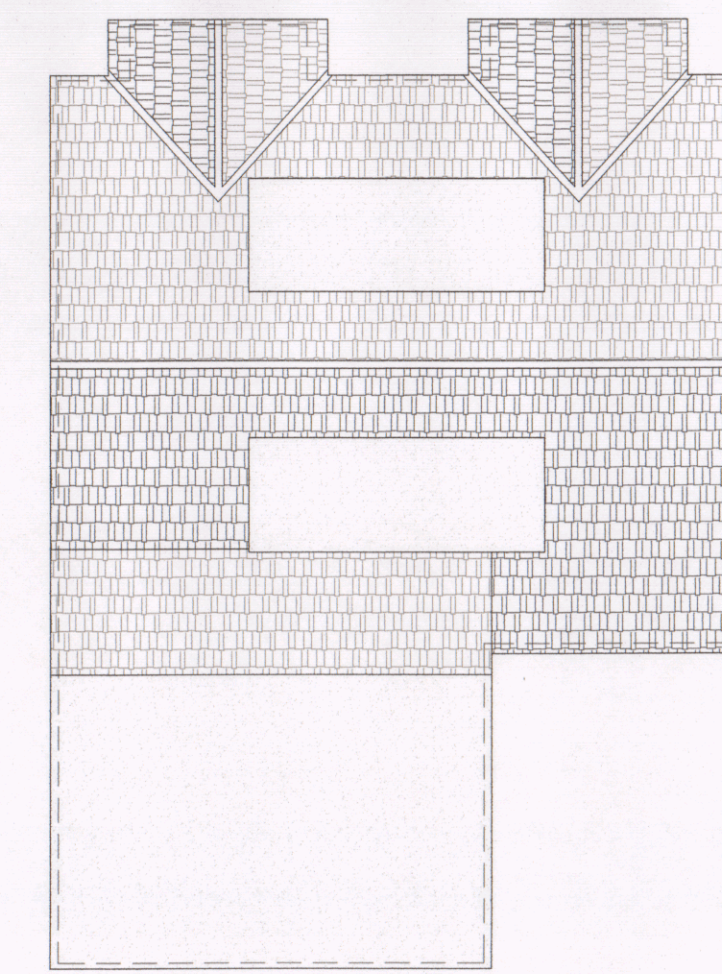

7 EXISTING ROOF ELEVATION
1:100

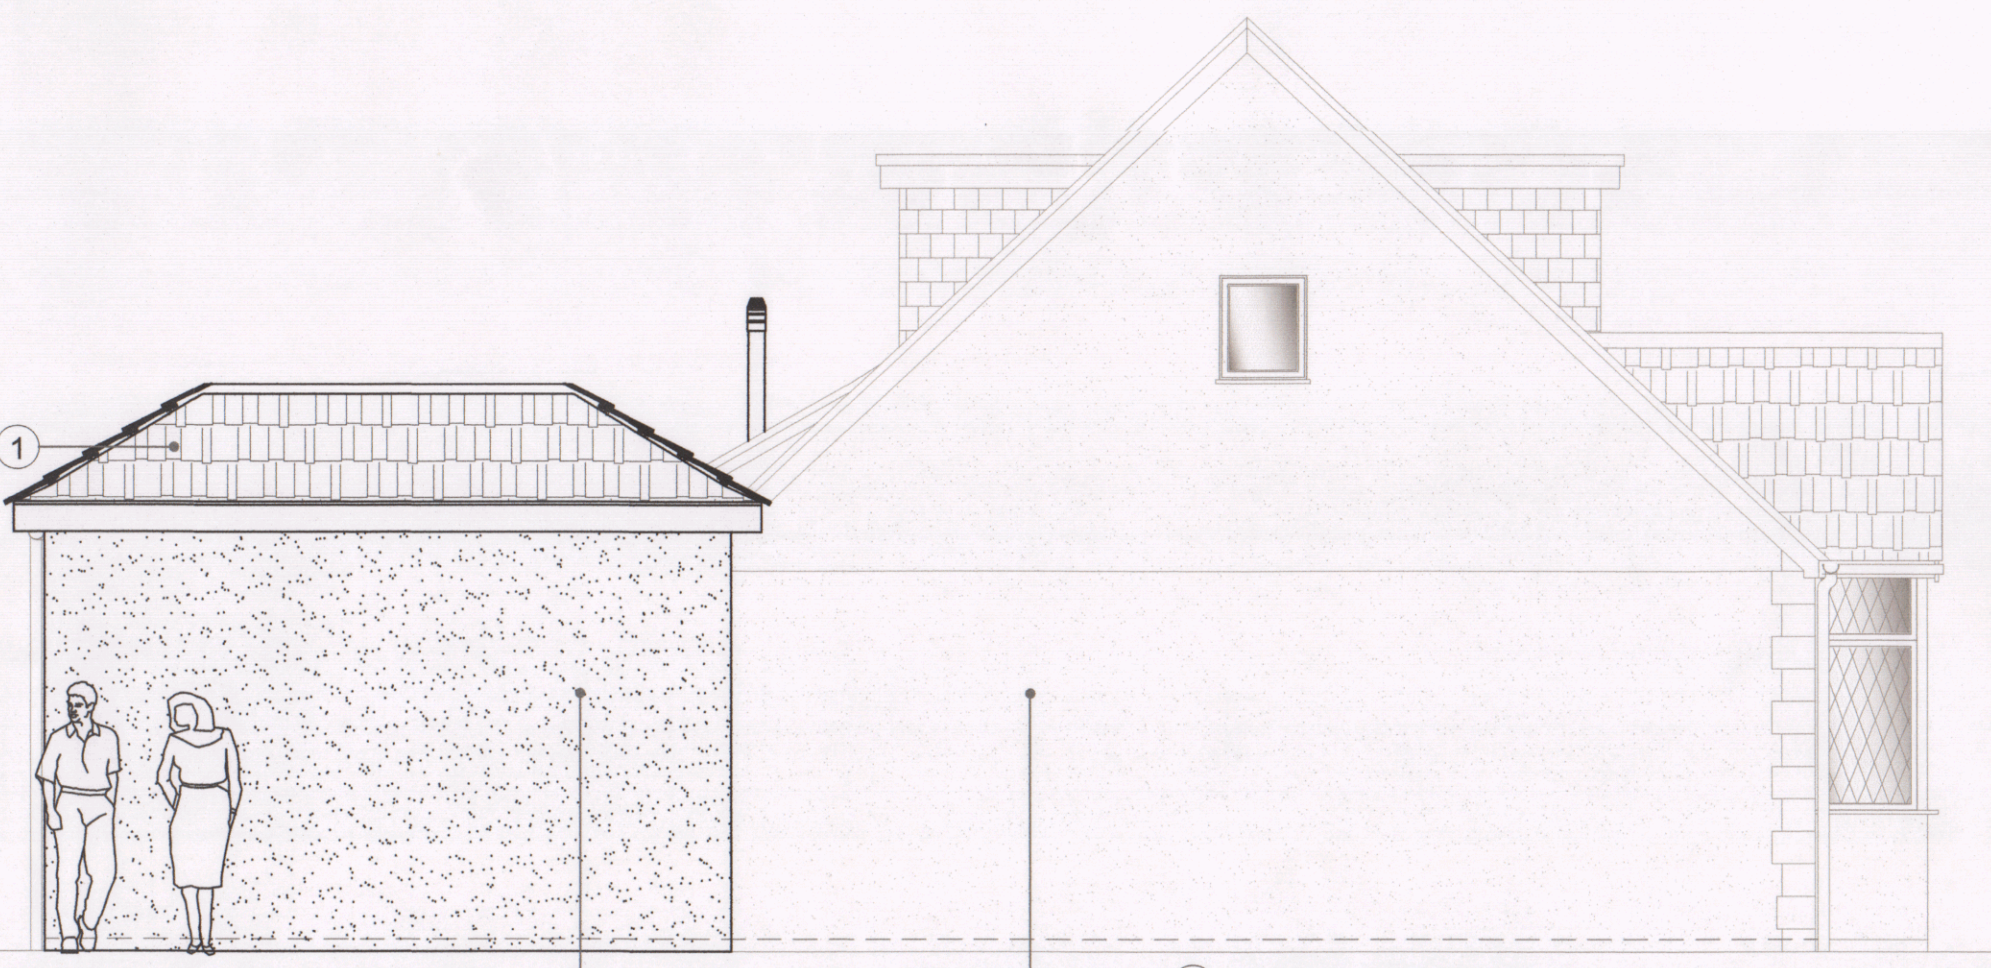

8 PROPOSED SIDE ELEVATION
1:50

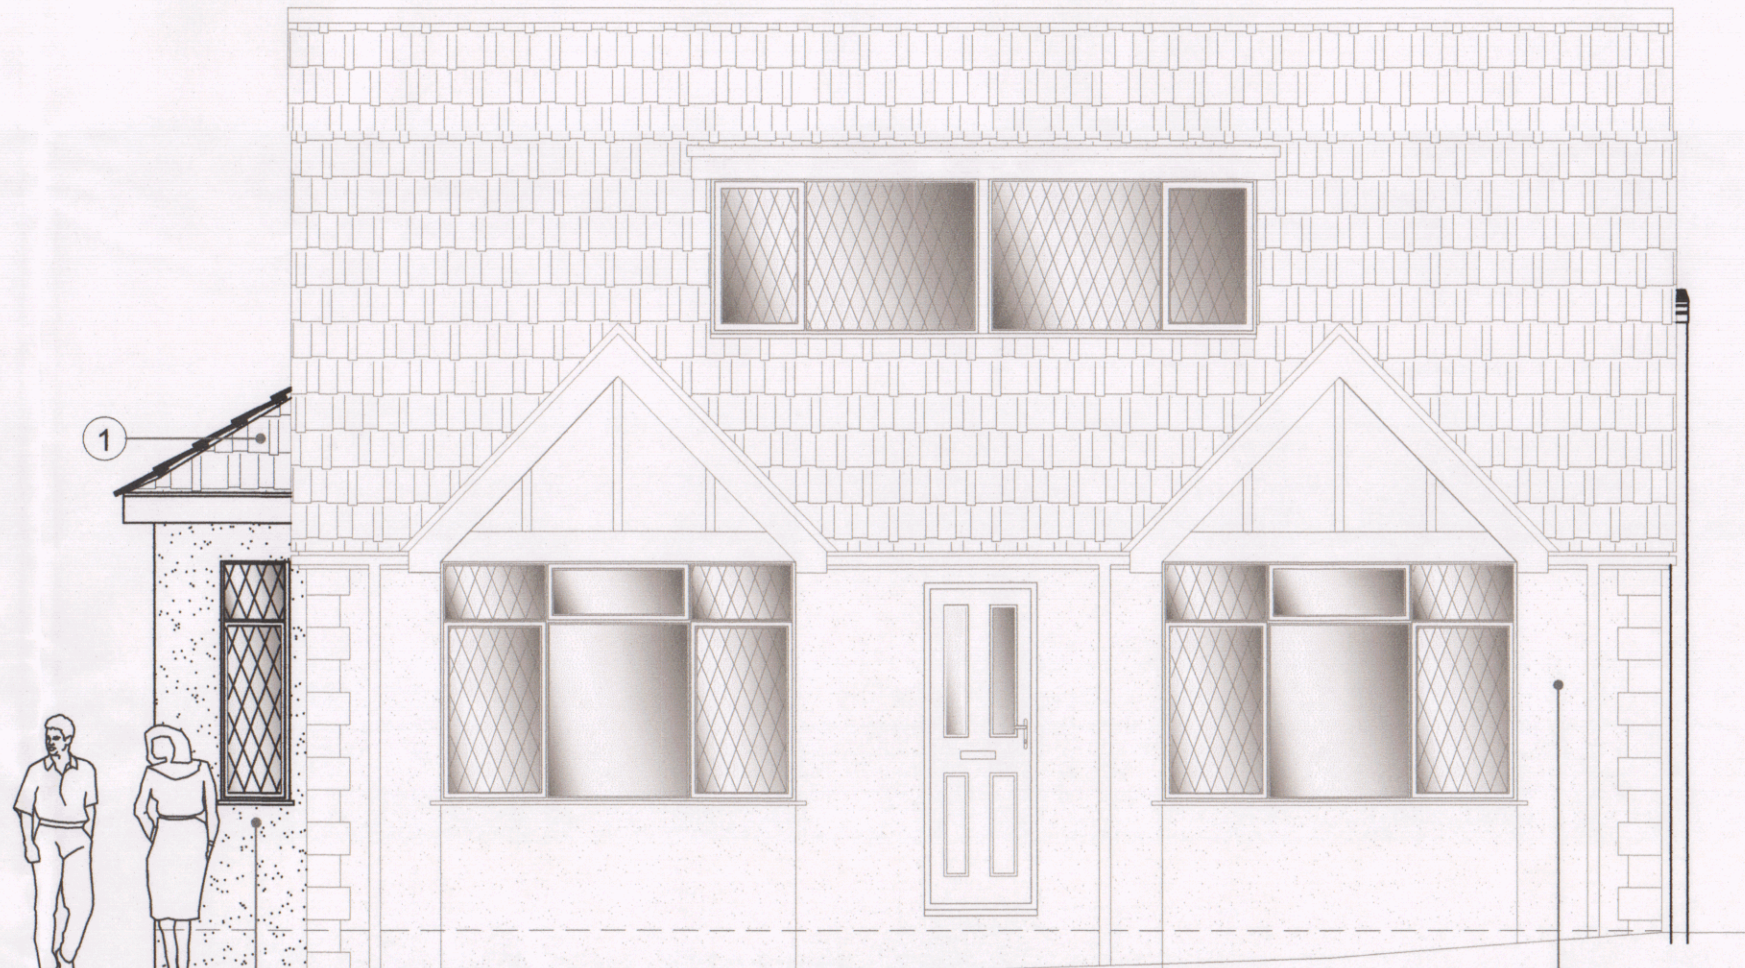


9 PROPOSED FRONT ELEVATION
1:50




10 PROPOSED SIDE ELEVATION
1:50





11 PROPOSED REAR ELEVATION
1:50

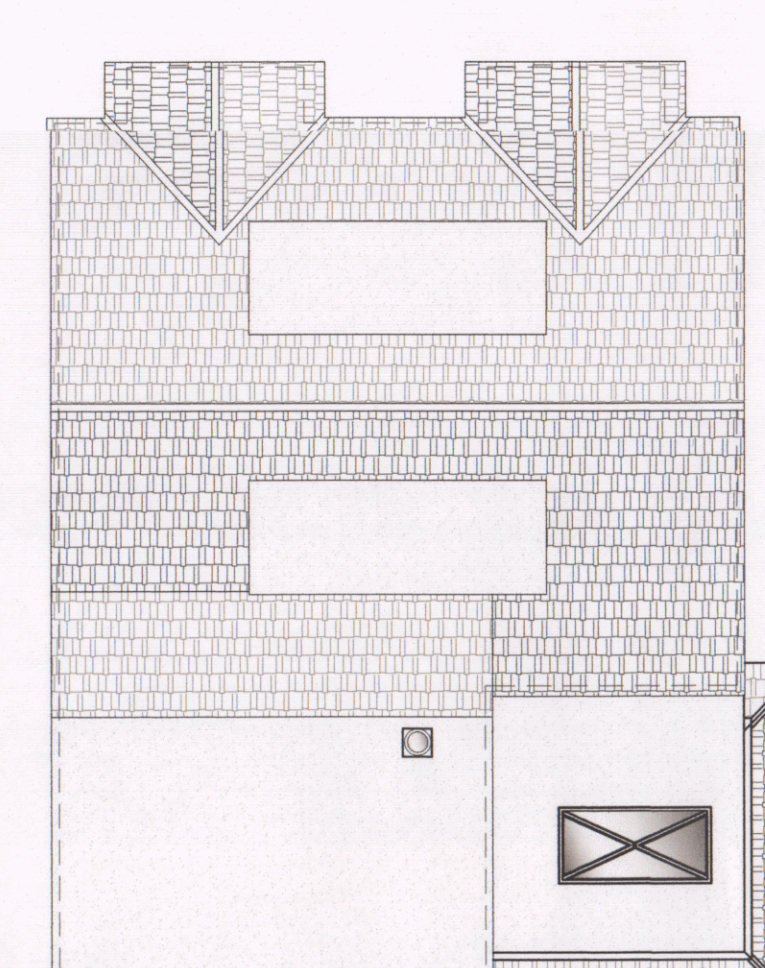


12 PROPOSED ROOF ELEVATION
1:100

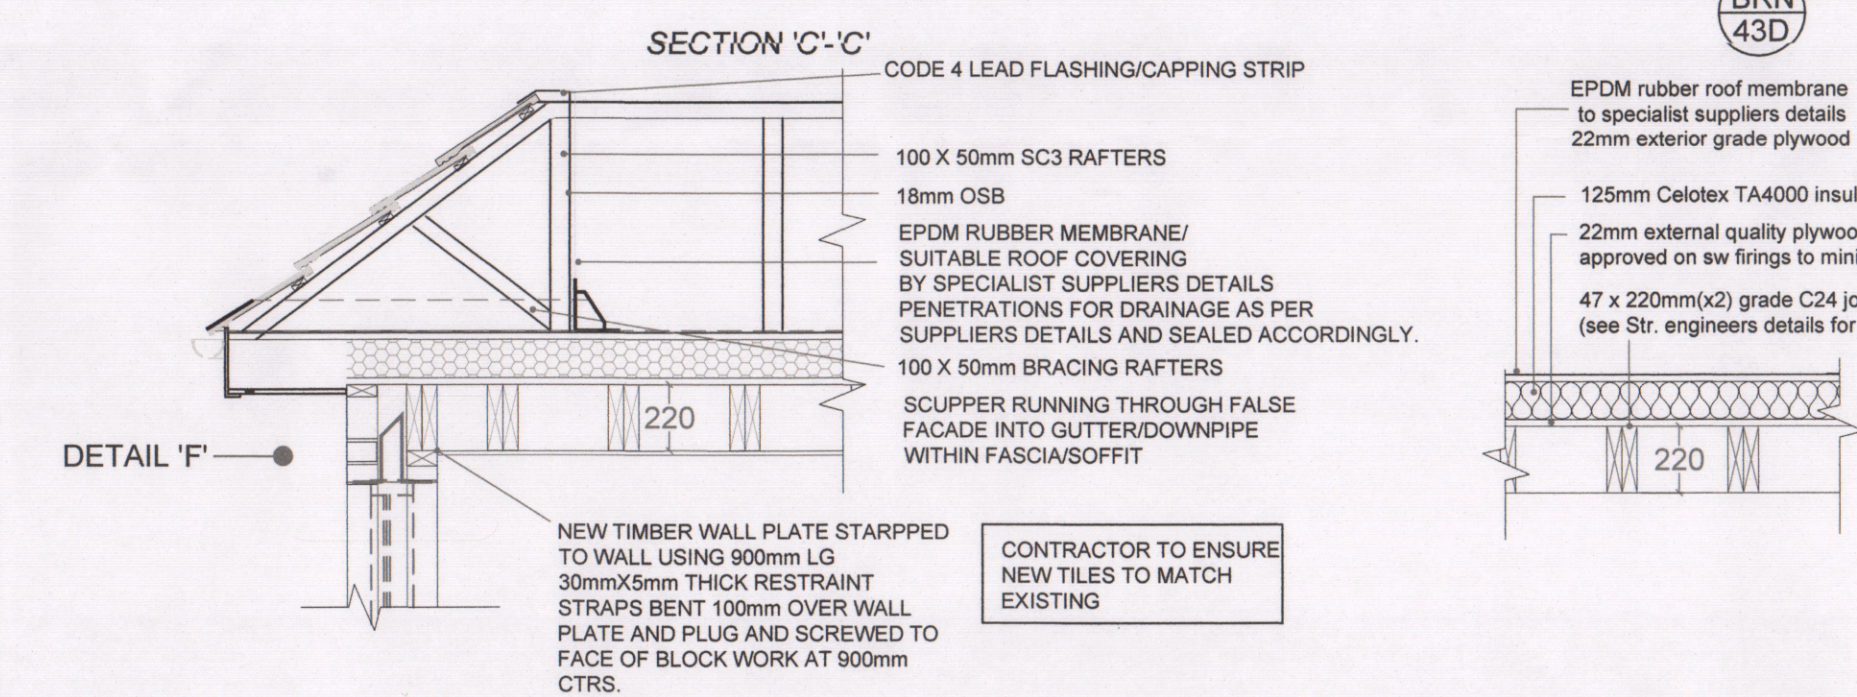


13 PROPOSED ROOF SECTION & DETAIL B
1:25

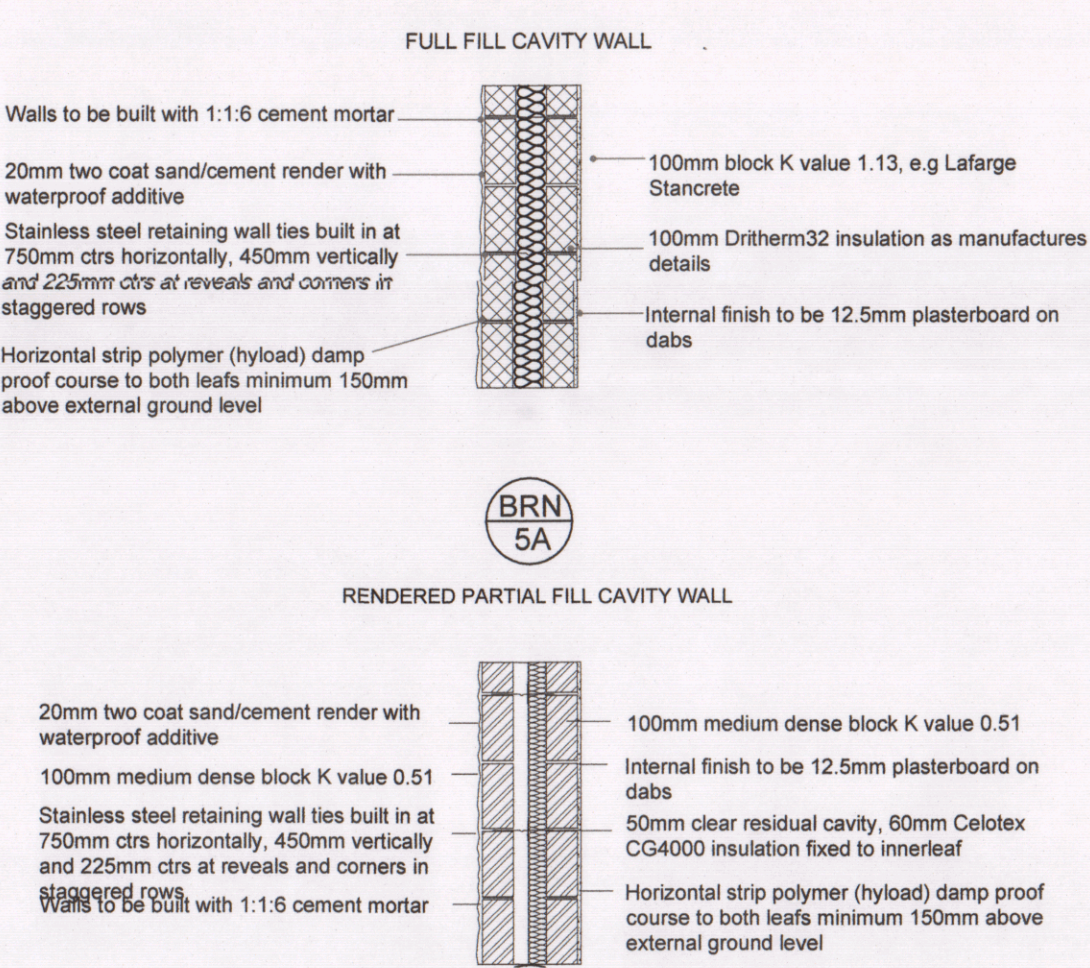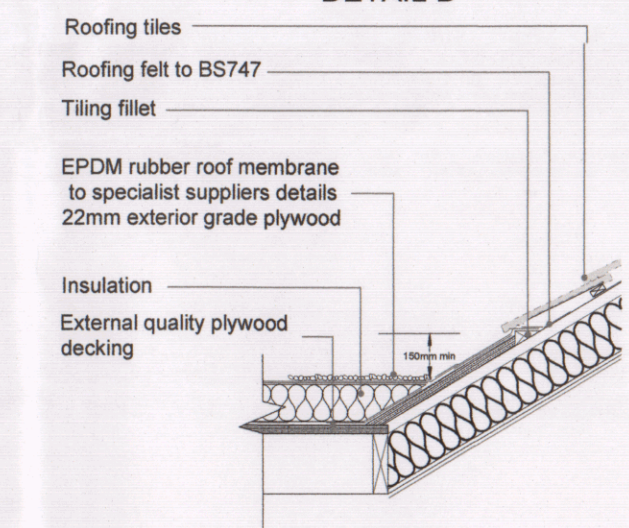


14 PROPOSED WALL SECTION THRU'
1:25

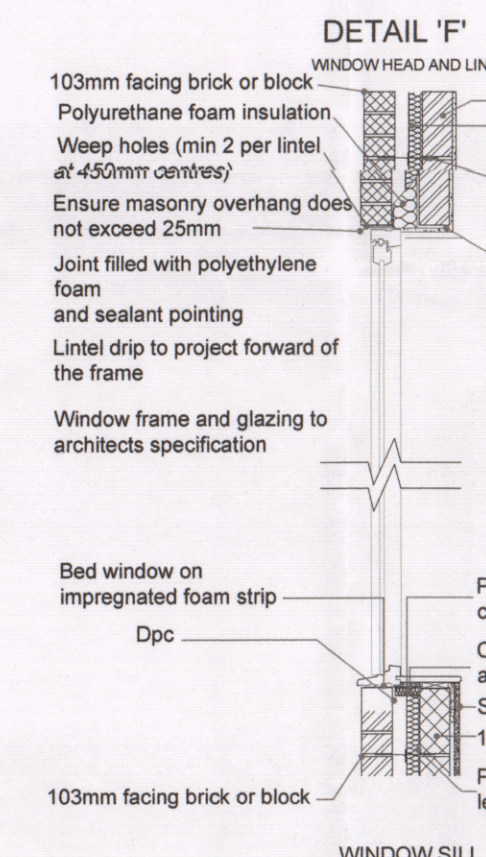


15 PROPOSED DETAIL F'
1:25

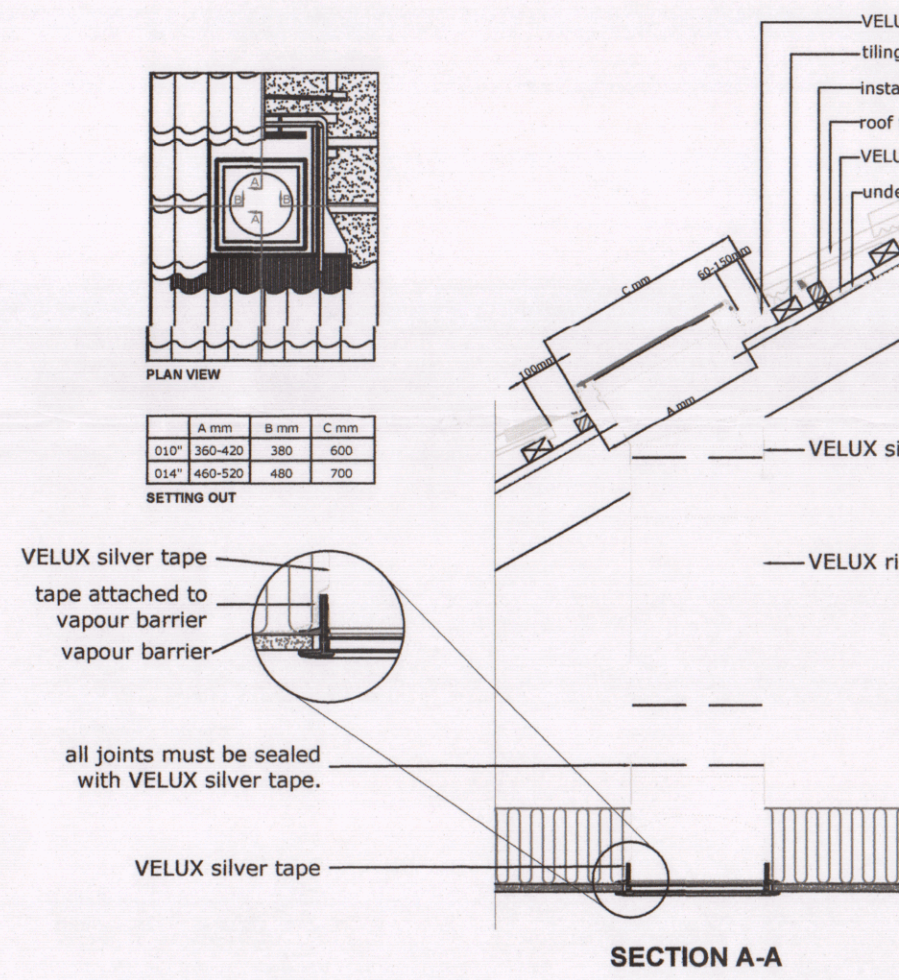


16 PROPOSED SUN TUNNEL
1:20

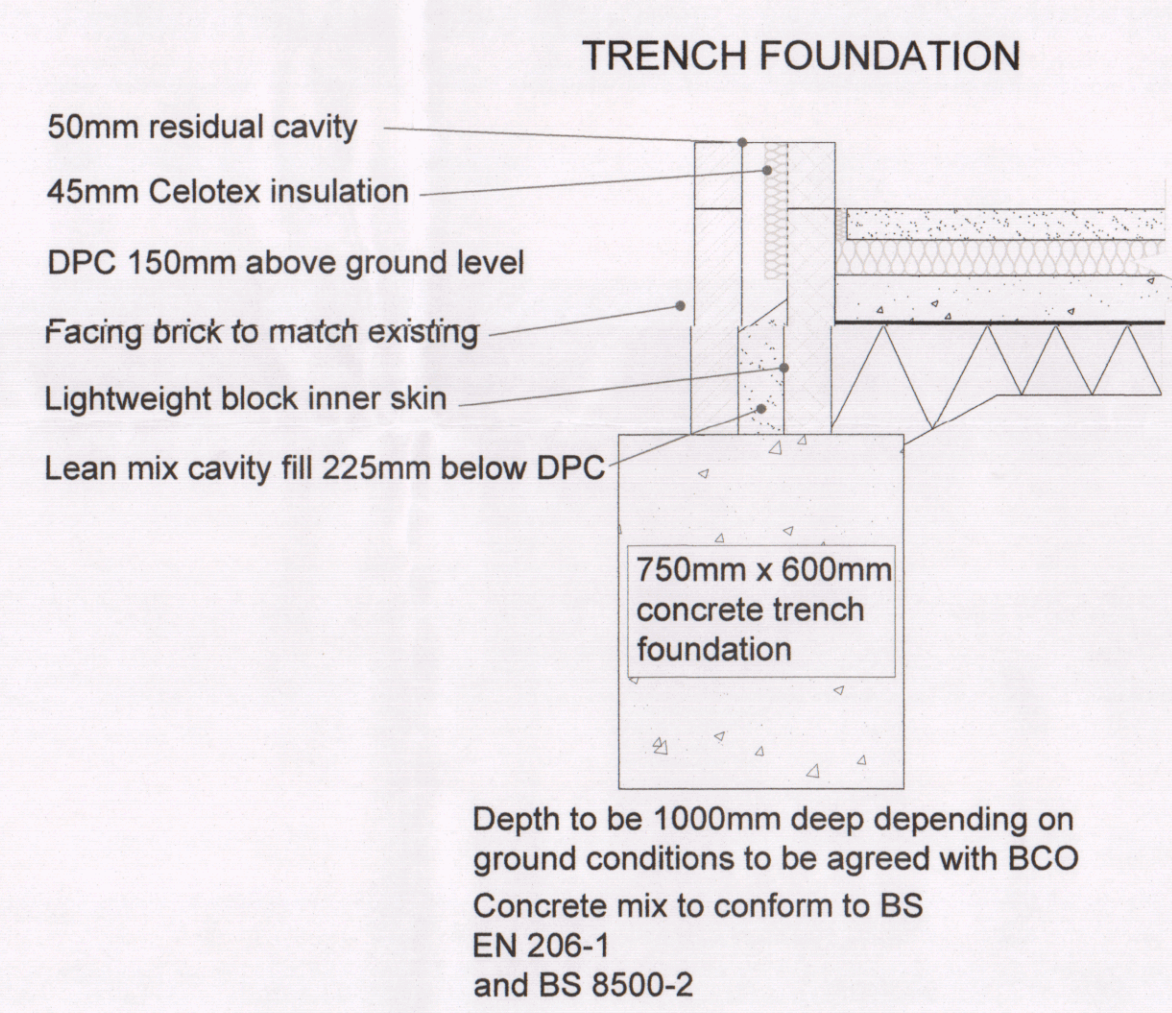


17 PROPOSED FOUNDATION DETAIL
1:25

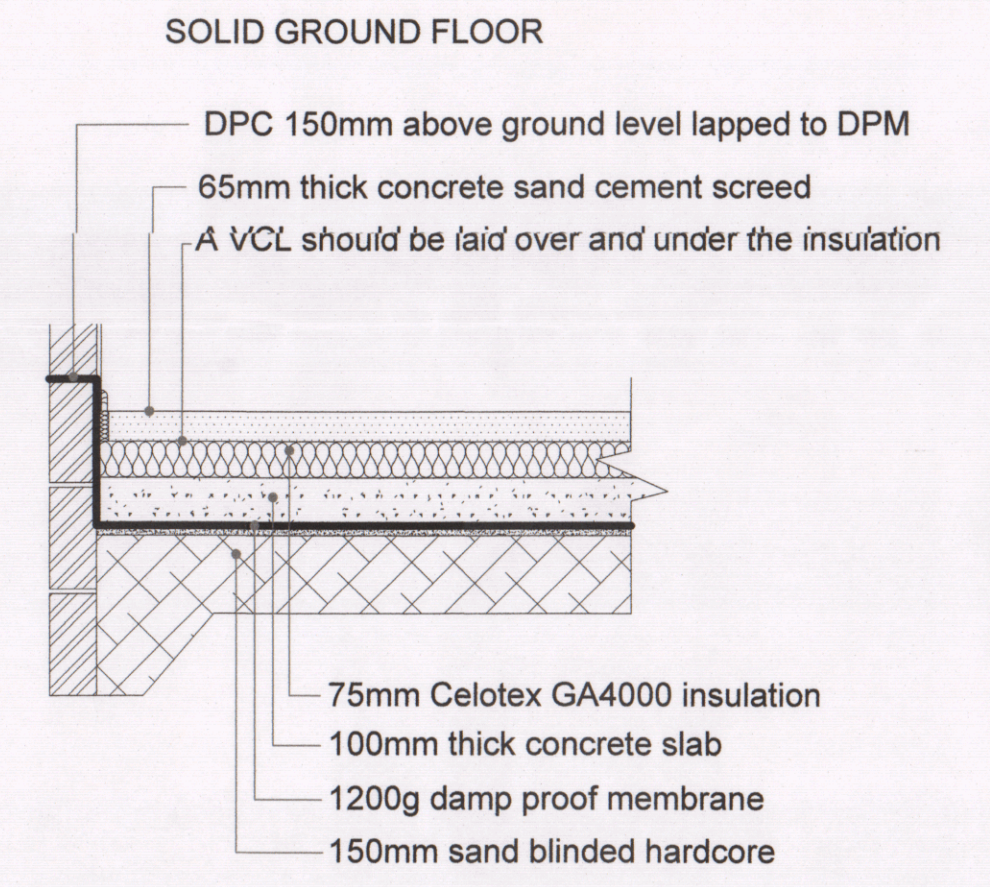


18 PROPOSED PORCH SECTION
1:16

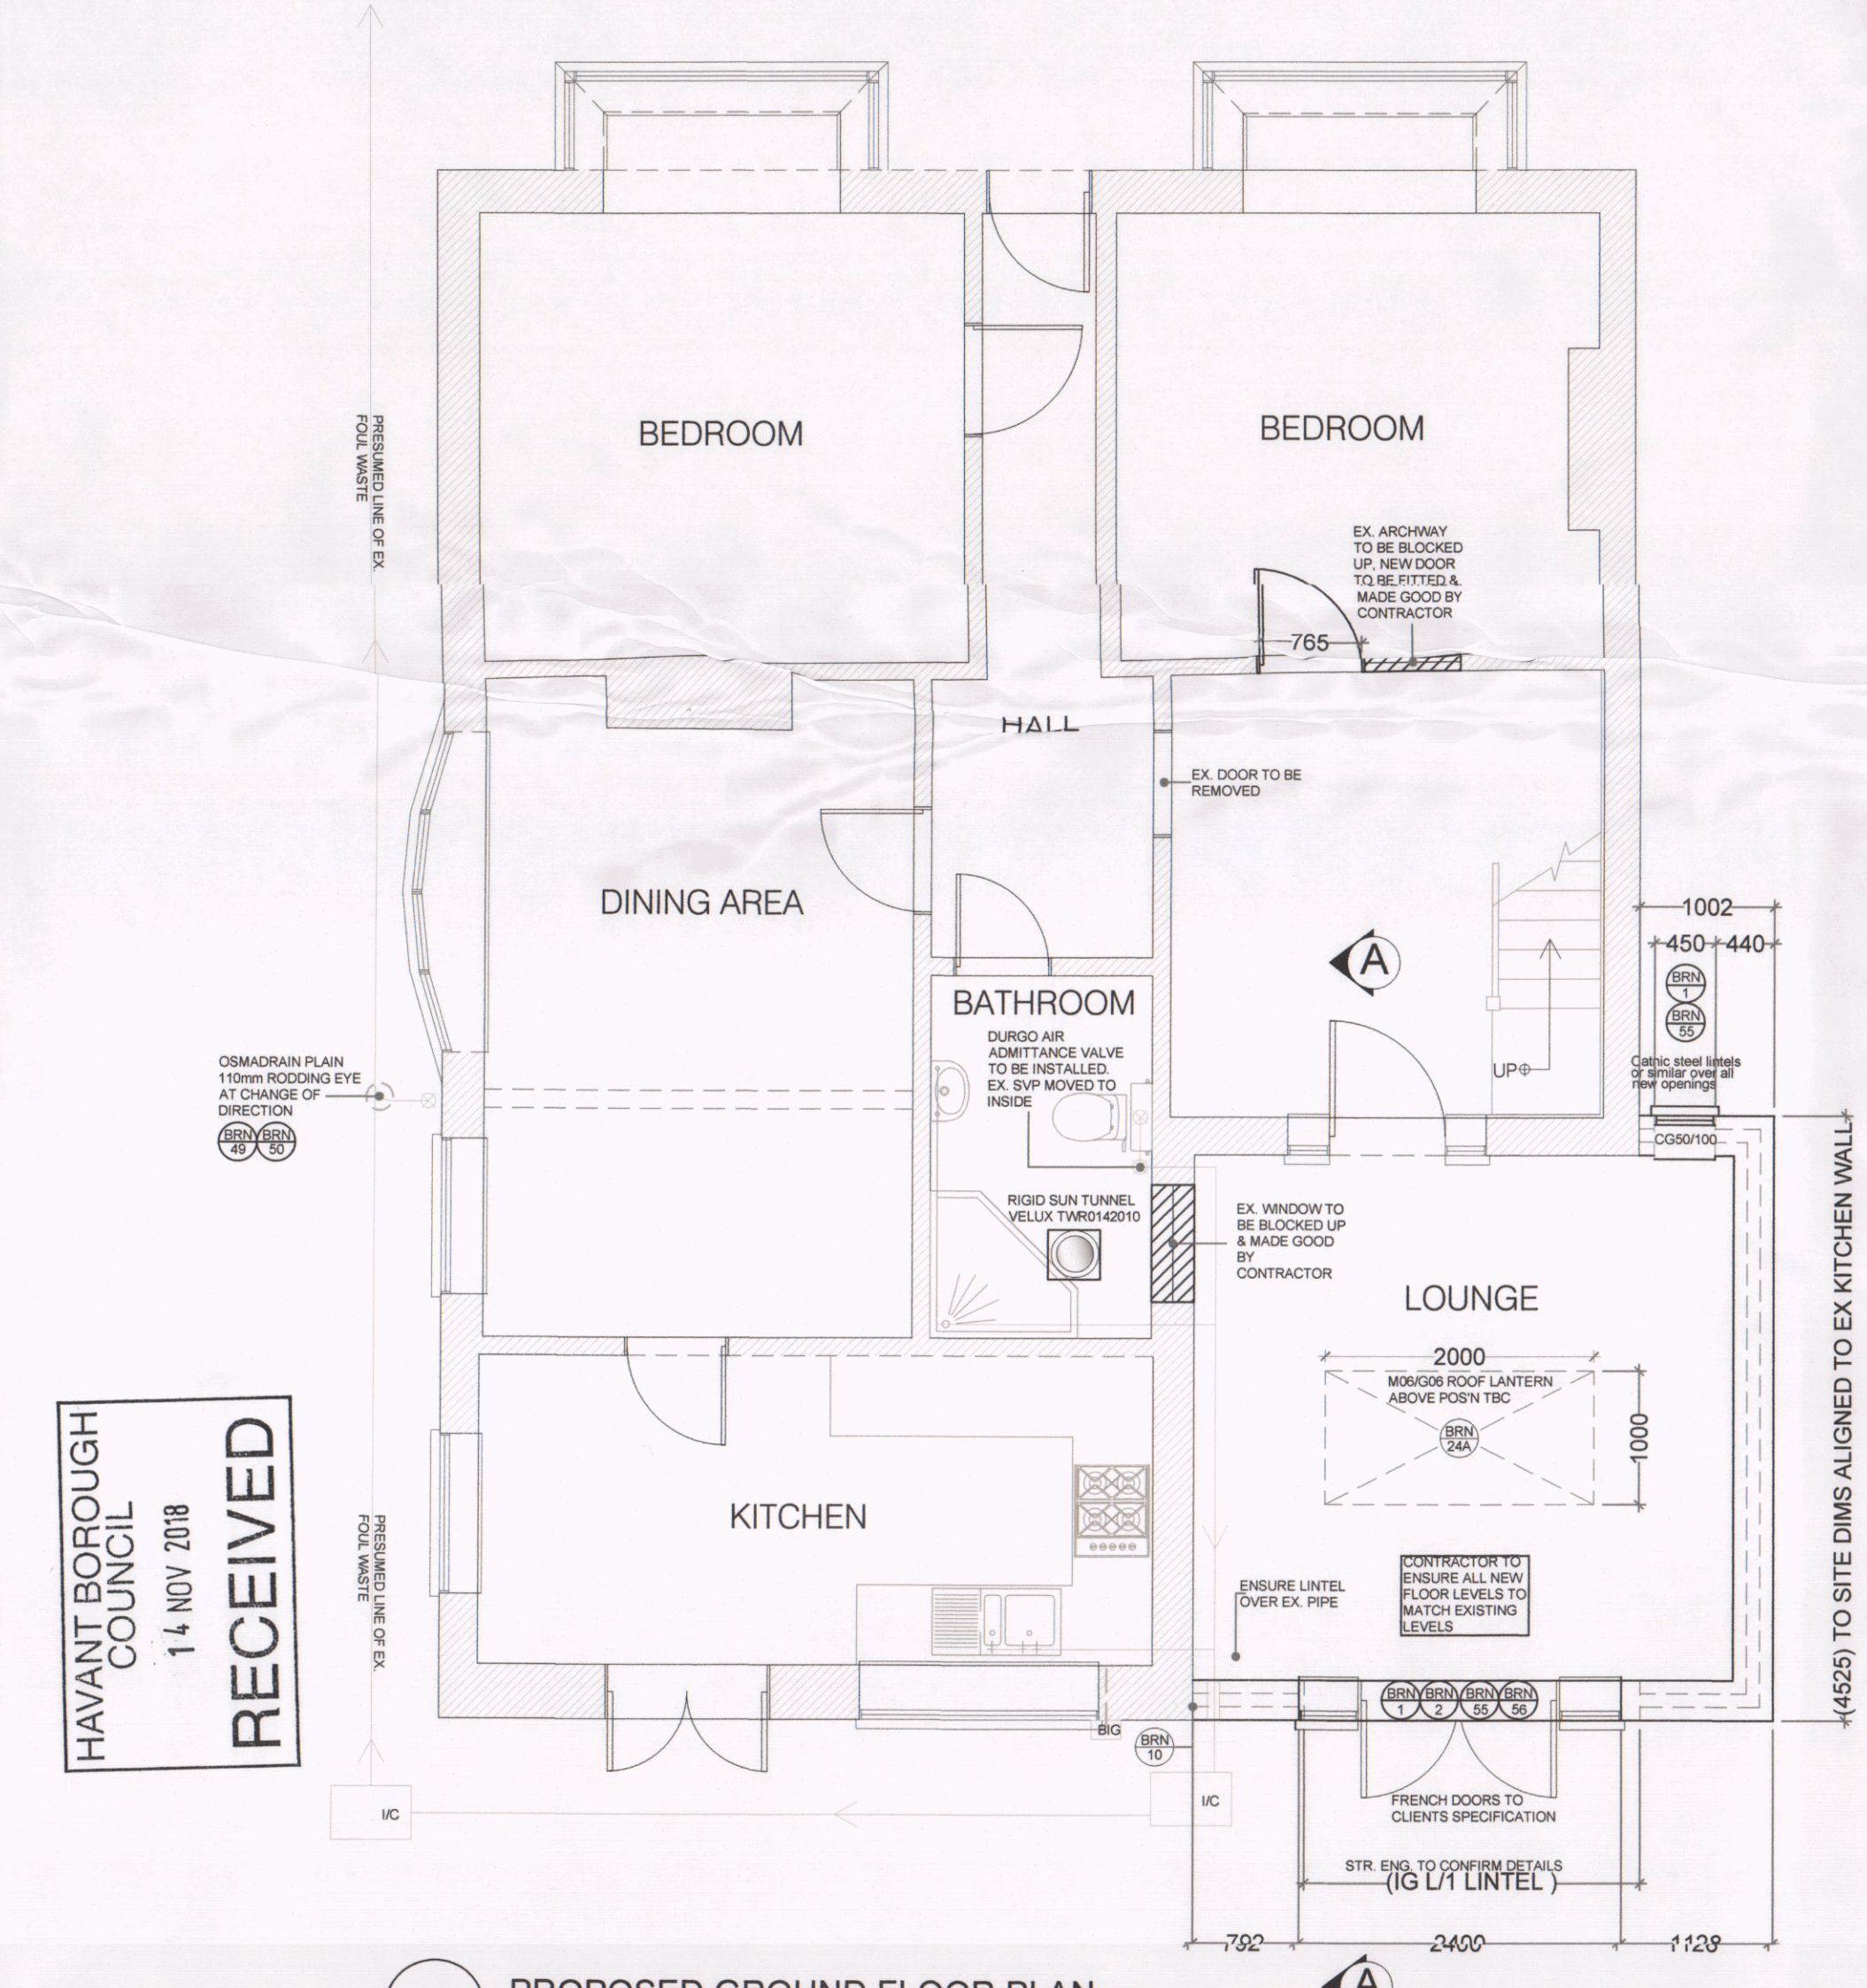

19 PROPOSED GROUND FLOOR PLAN
1:50

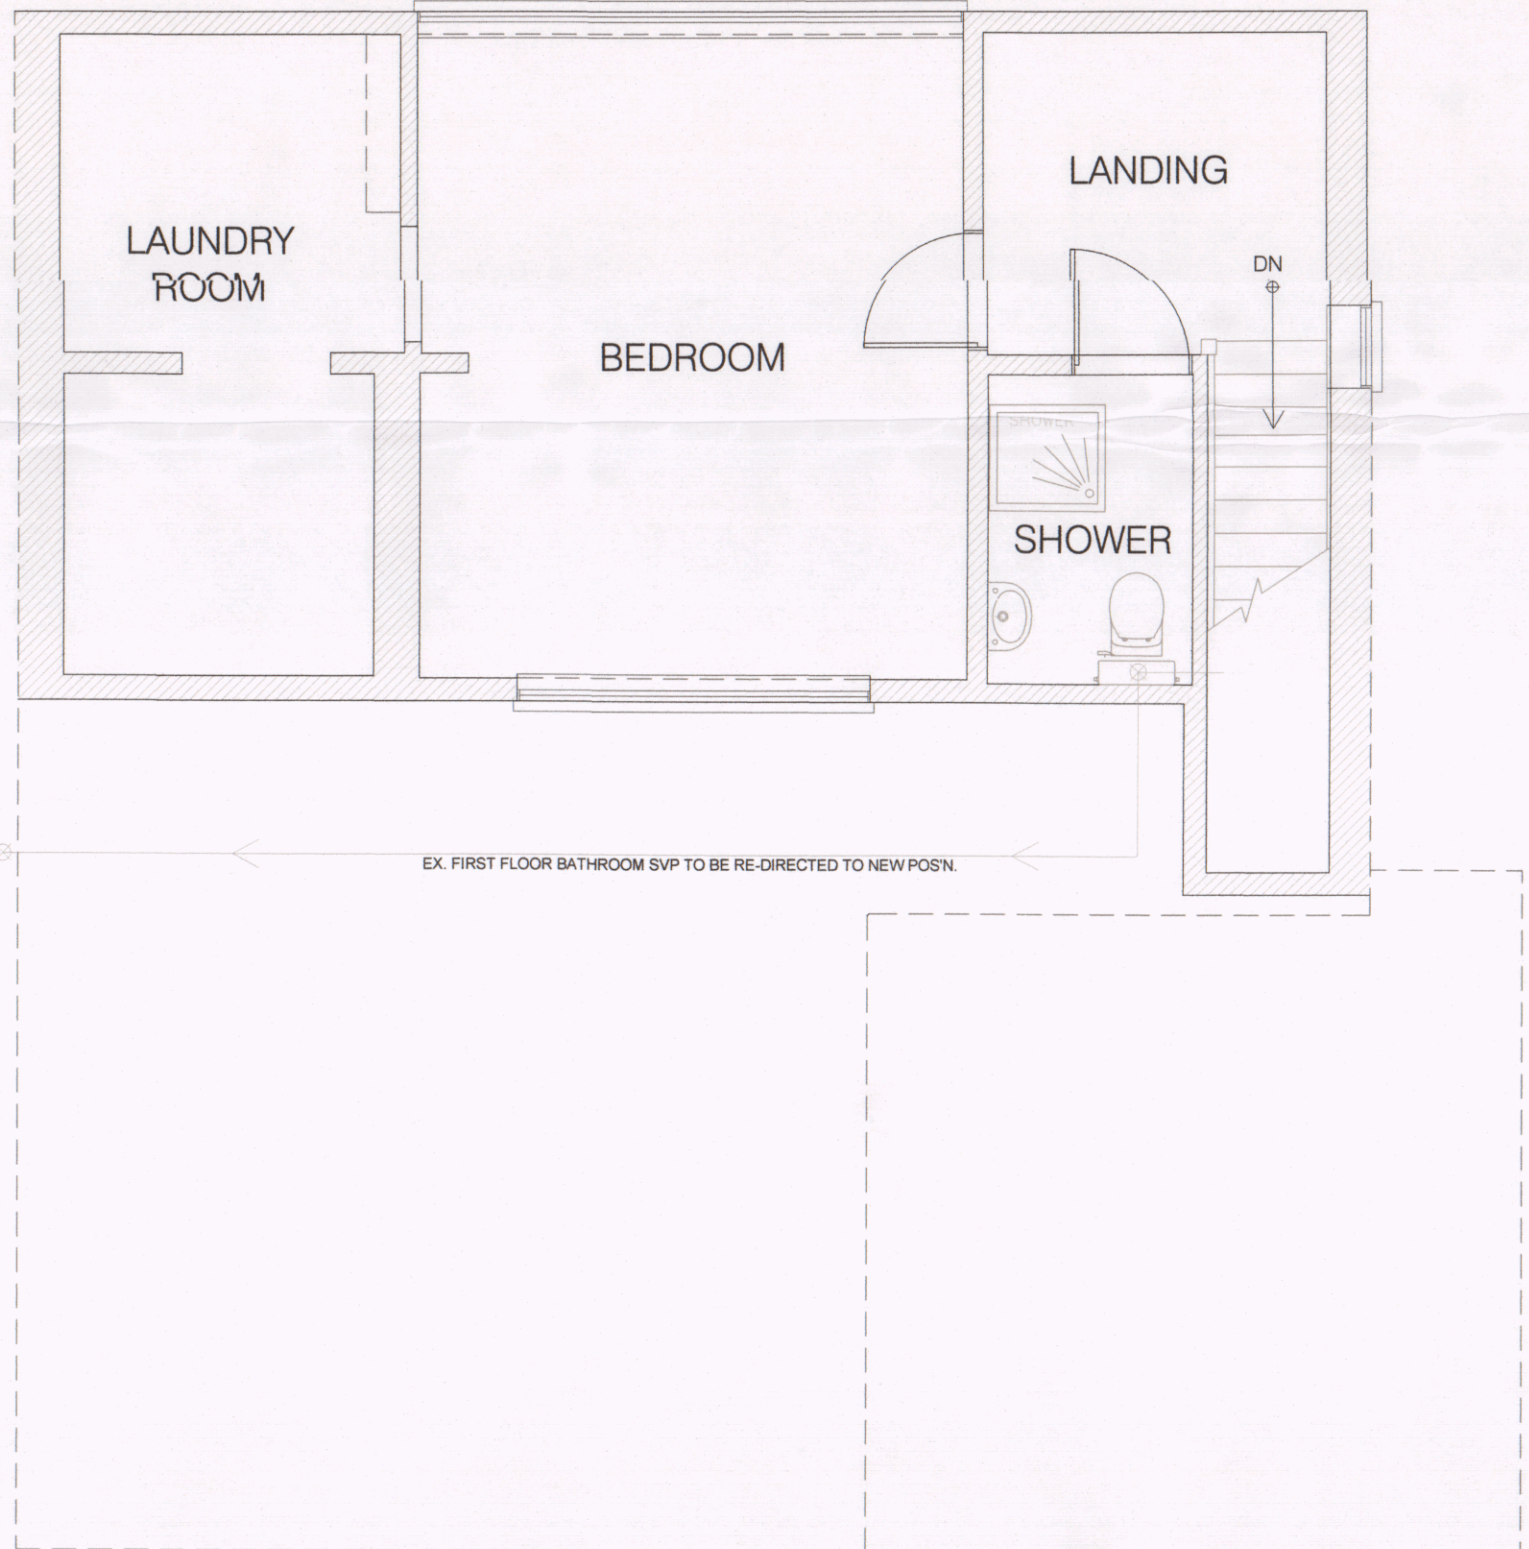

20 PROPOSED GROUND FLOOR PLAN
1:50

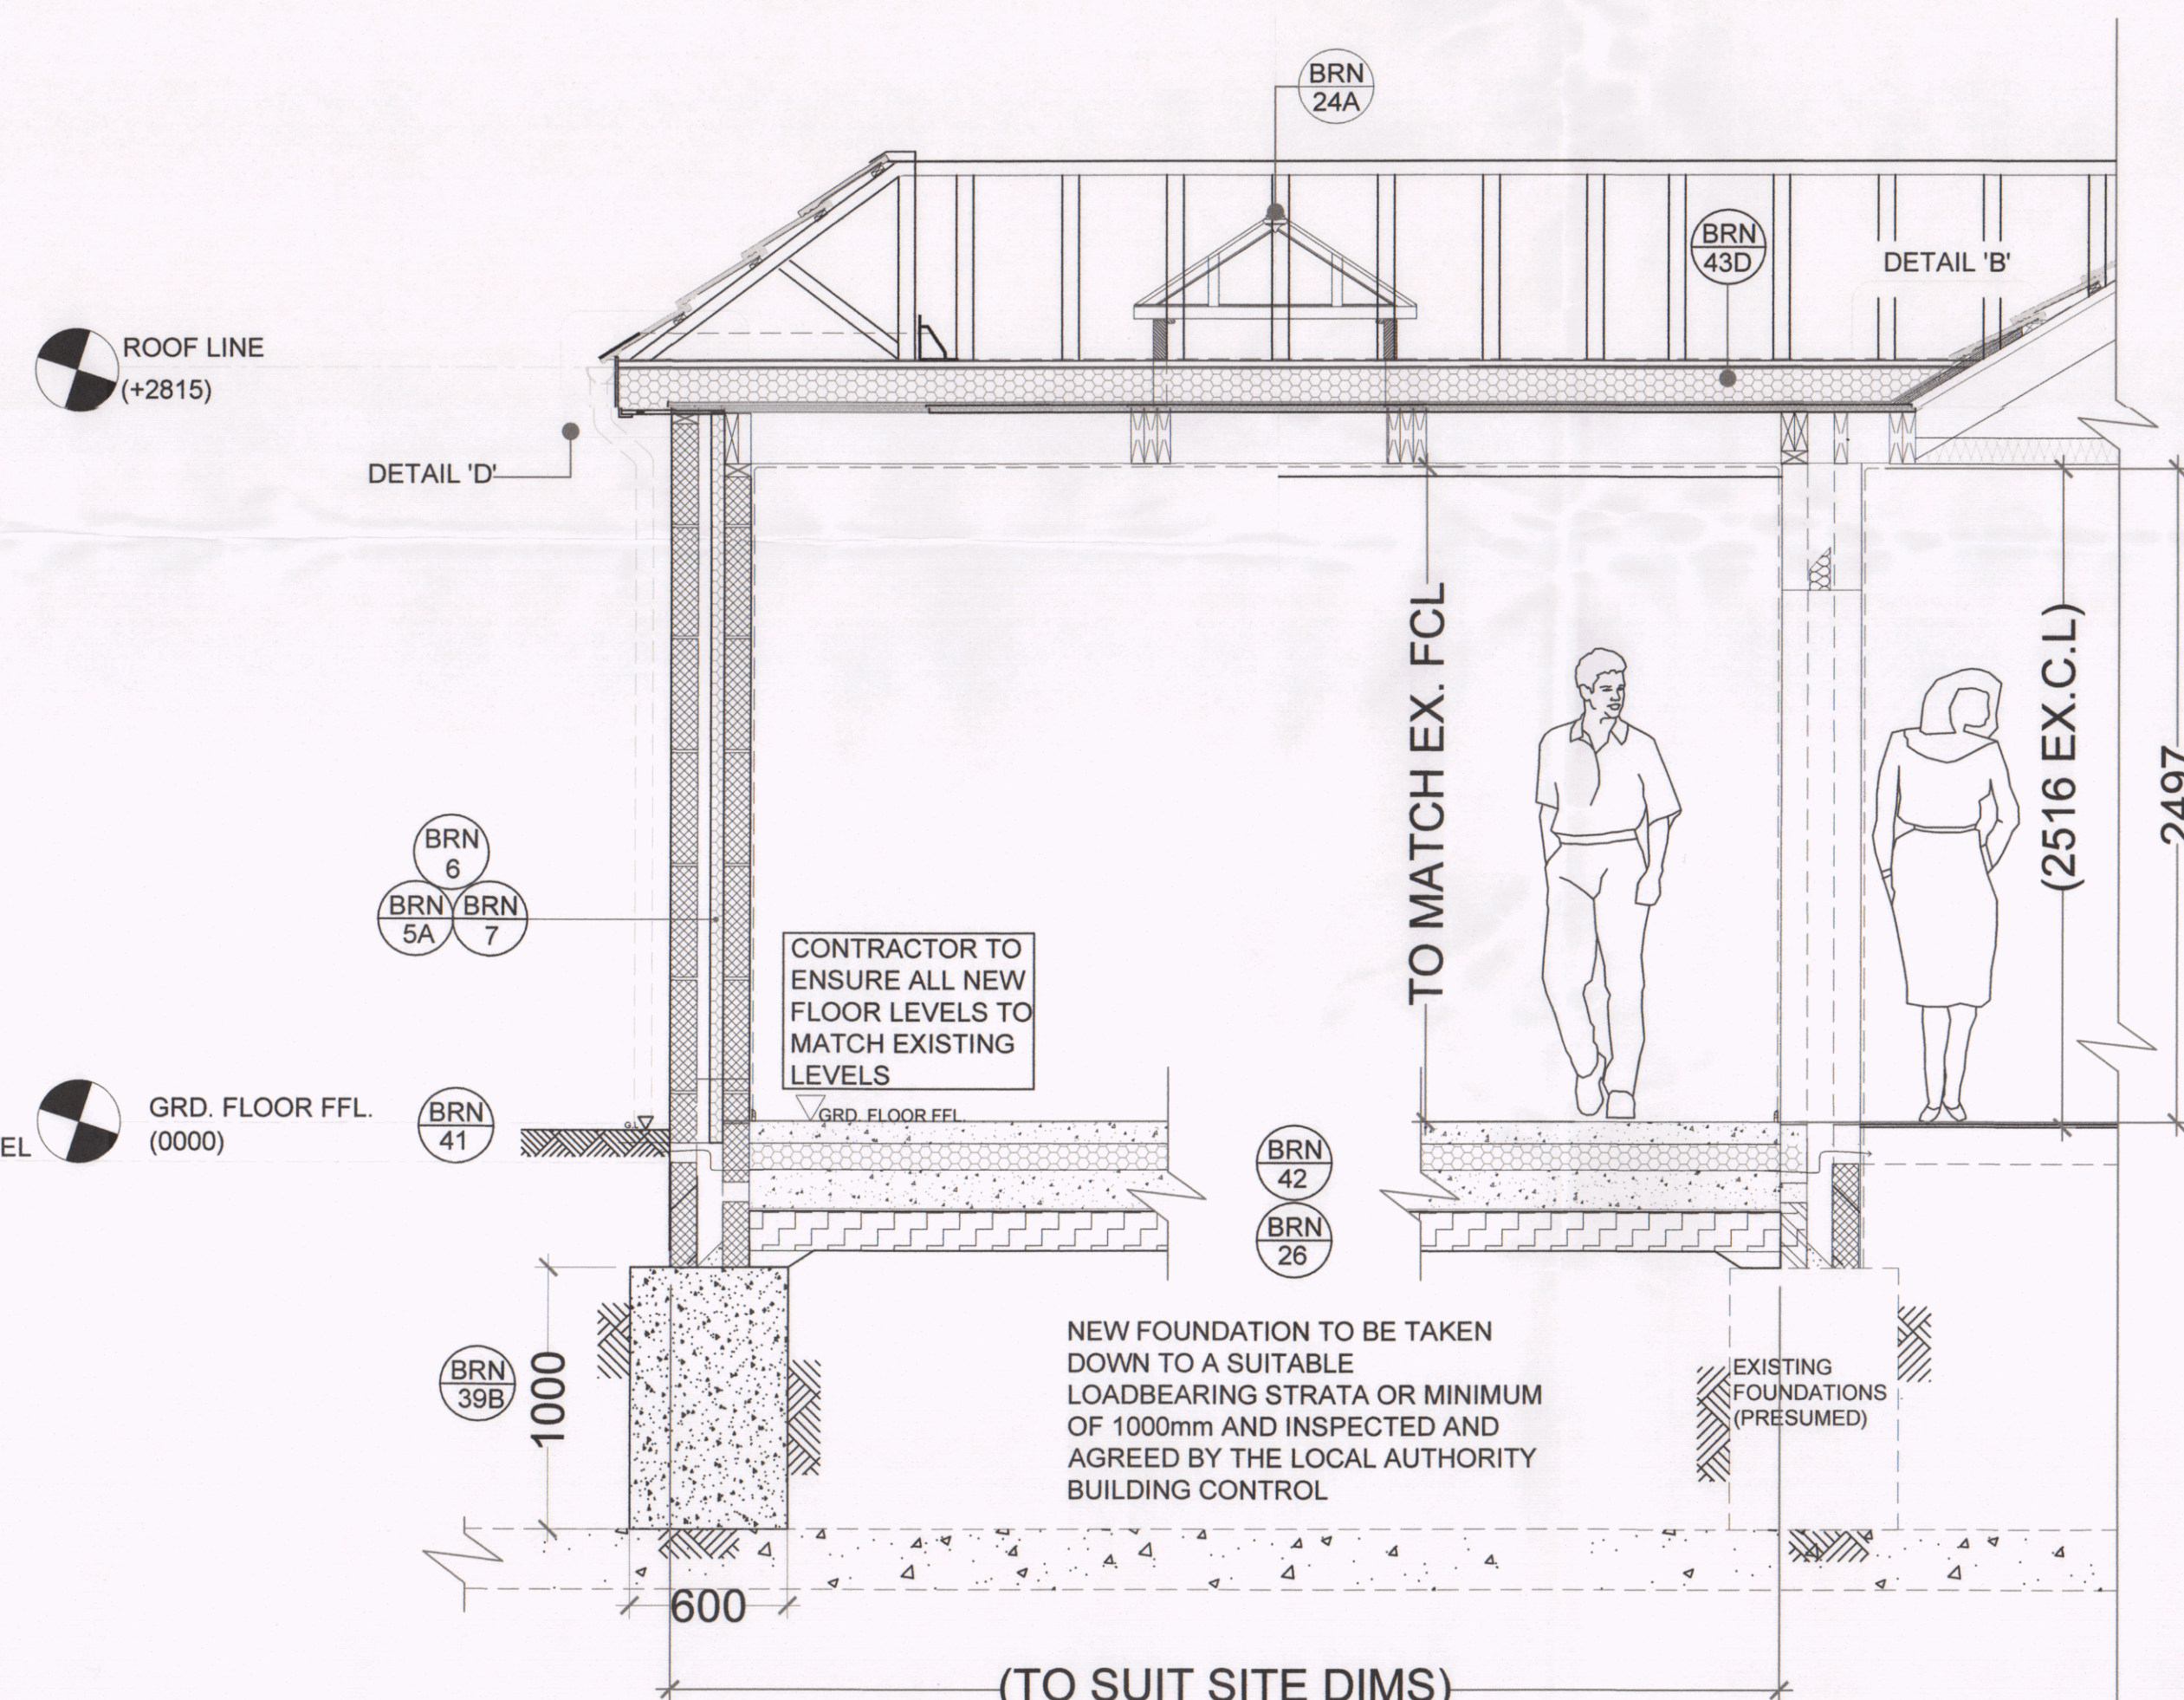

21 PROPOSED SECTION 'A'-A'
1:25

NOTE:
DRAWING:PATTEN_O1A TO BE USED IN CONJUNCTION
WITH ASSOCIATED BUILDING REGULATIONS NOTES
PATTEN/BRN.
DIRECTIONAL NORTH ARROW SHOWN ON BLOCK &
LOCATION PLANS PATTEN/BLP.

DETAILS AND DIMENSIONS OF ALL LEVELS OF PROPOSED
PLANS TO BE CHECKED ON SITE BY APPOINTED
CONTRACTOR PRIOR TO ANY
COMMENCEMENT/ORDERING OF MATERIALS OF WORK,
ANY QUERIES, VARIATIONS OR DISCREPANCIES
DIRECTED TO CLIENT - DM DESIGNS ACCEPTS NO
RESPONSIBILITY IN ANY PART ON DRAWINGS UNLESS
OTHERWISE AGREED PRIOR.
BRN 1 DENOTES ATTACHED BUILDING REGULATION NOTES
DENOTES ITEM No.

MODIFICATIONS

ISSUE:

TITLE
PROPOSED SINGLE STOREY REAR/SIDE EXTENSION

CUSTOMER
18 DURLEY AVENUE, COWPLAIN
WATLOOVILLE, PO8 8XA

DRAWN BY:
DM designs
DRAWING NO:
PATTEN 01A 1 OF 1
SCALE:
DATE:
05.10.2018
REVISION: A A0

HAVANT BOROUGH
COUNCIL
14 NOV 2018
RECEIVED