



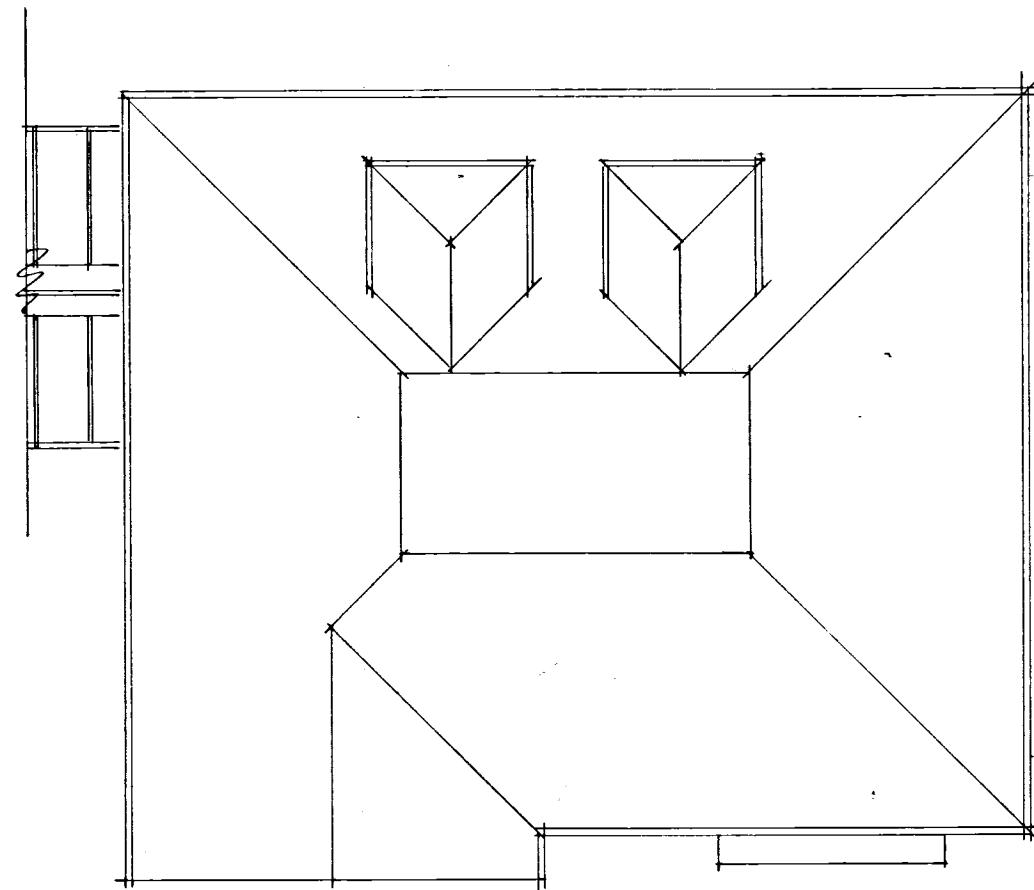

existing roof plan.

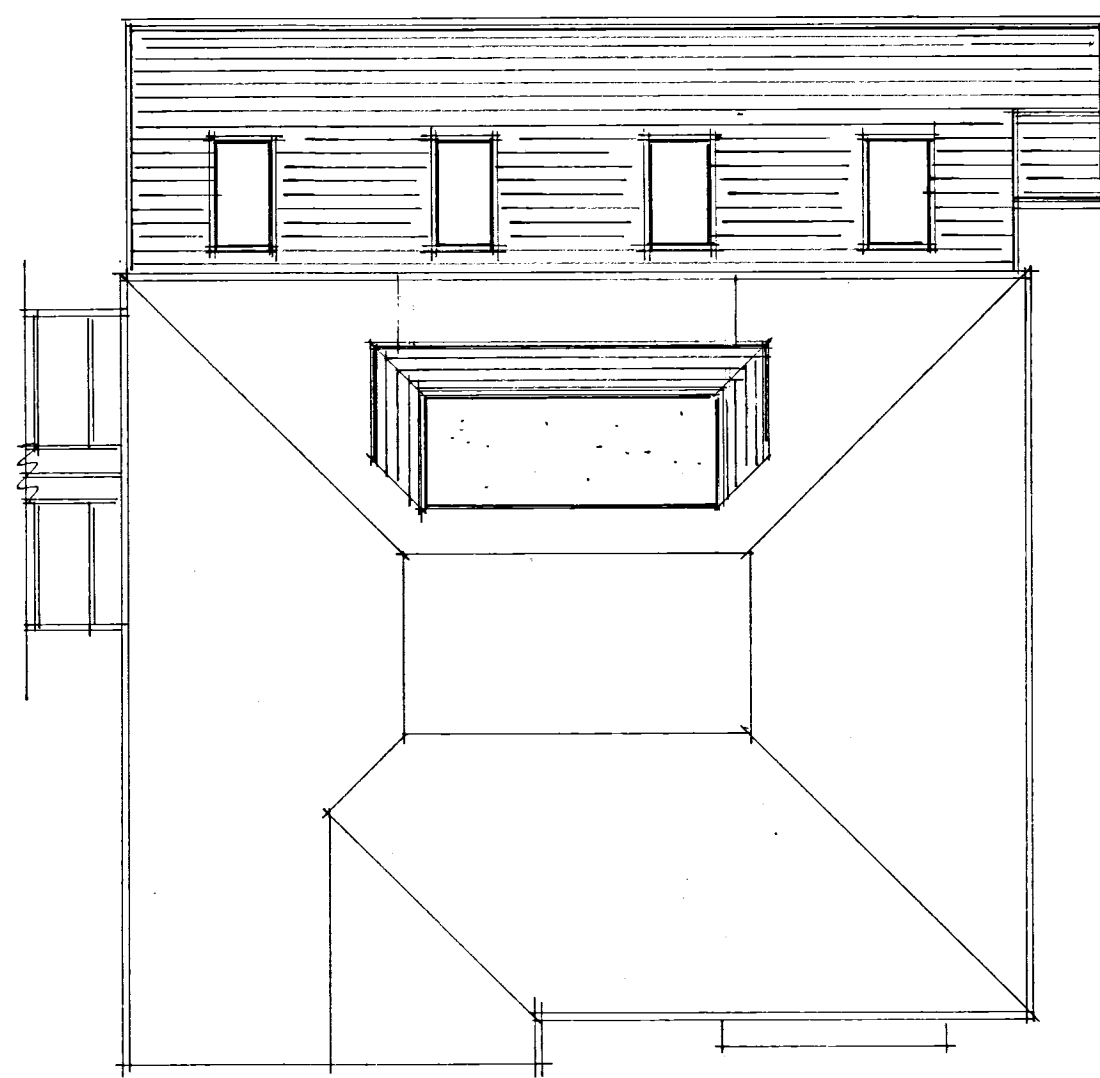

proposed roof plan.


Note: single storey rear extension has already been completed.




proposed front elevation.



proposed side elevation

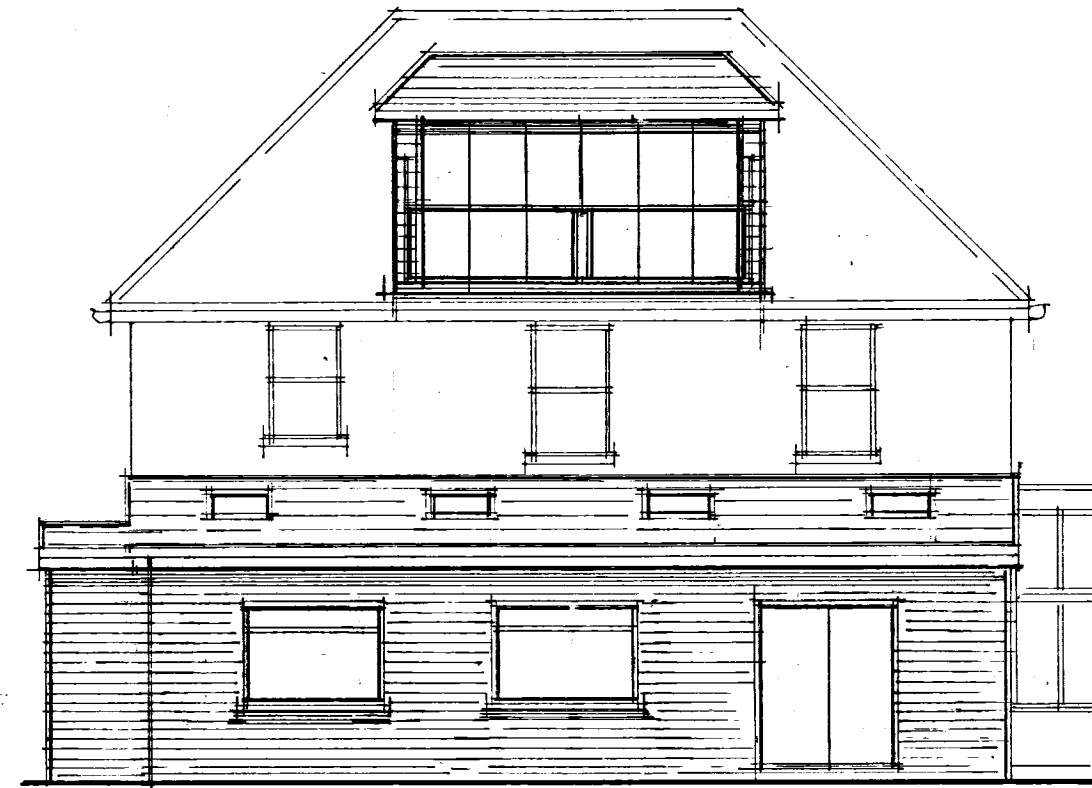


proposed rear elevation

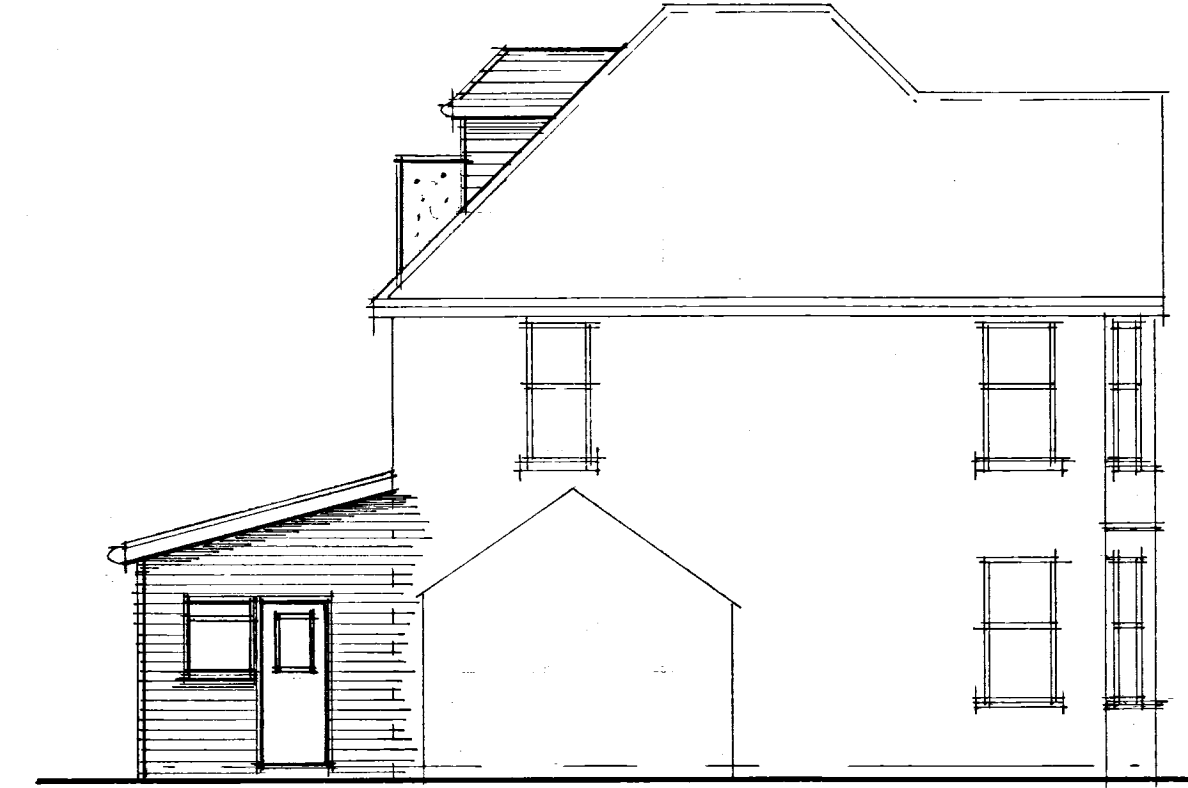

proposed side elevation




existing front elevation.

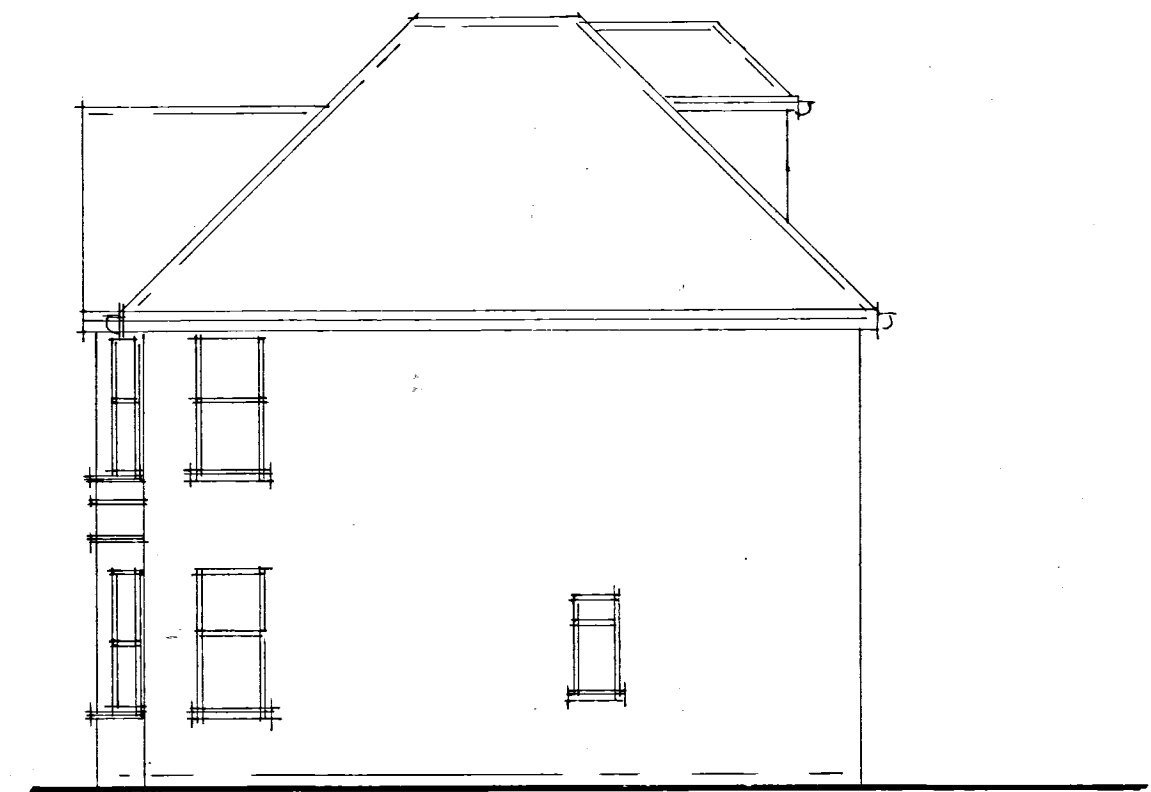

existing side elevation



existing rear elevation

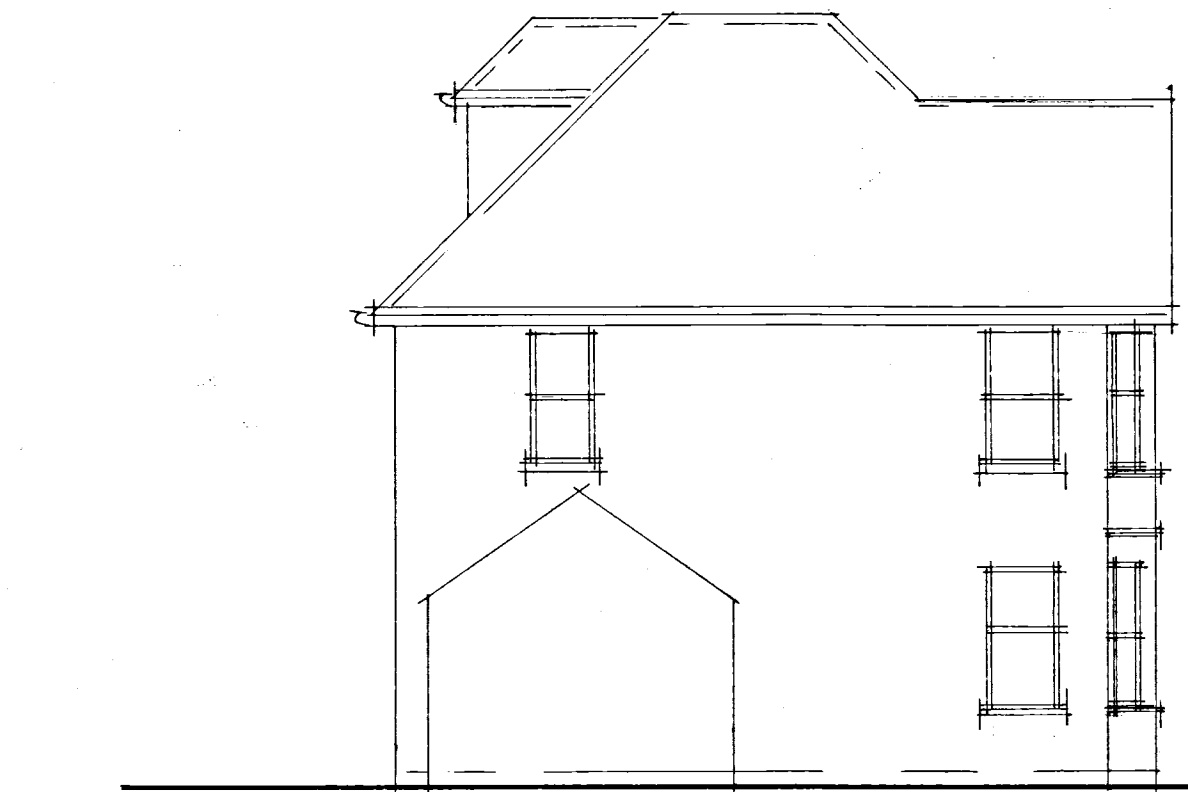

existing side elevation

Note:

Dec. 2012 Removal of balcony

D OCT 2012 PLANNING ALTERATIONS.

C SEPT 2012 CLIENT ALTERATIONS.

B SEPT 2012 CLIENT ALTERATIONS.

A SEPT 2012 CLIENT AMENDMENTS.

Date Revision

© copyright

THORNS-YOUNG
ARCHITECTURAL

THORNS-YOUNG LTD.
232 London Road, North End, Portsmouth, PO2 9JQ
Tel: (023) 9277 2853 Fax: (023) 9266 3457

Client
mr i hunt

Job Title
langstone wharf
34 langstone road
langstone

Drawing Title
elevations & roof plans.

Scale 1:100 :at A1

Date sept '2012 Drawn by sa

Drg. No. 5120-12-3. Rev.