


- NOTES:
1. Dimensions are in millimetres unless stated otherwise
 2. Levels are in meters AOD unless stated otherwise
 3. Dimensions govern. Do not scale off the drawing
 4. All dimensions to be verified on site before proceeding
 5. All discrepancies on this drawing to be notified in writing to the Architect.
 6. Drawing only to be used for the purposes it was issued for.

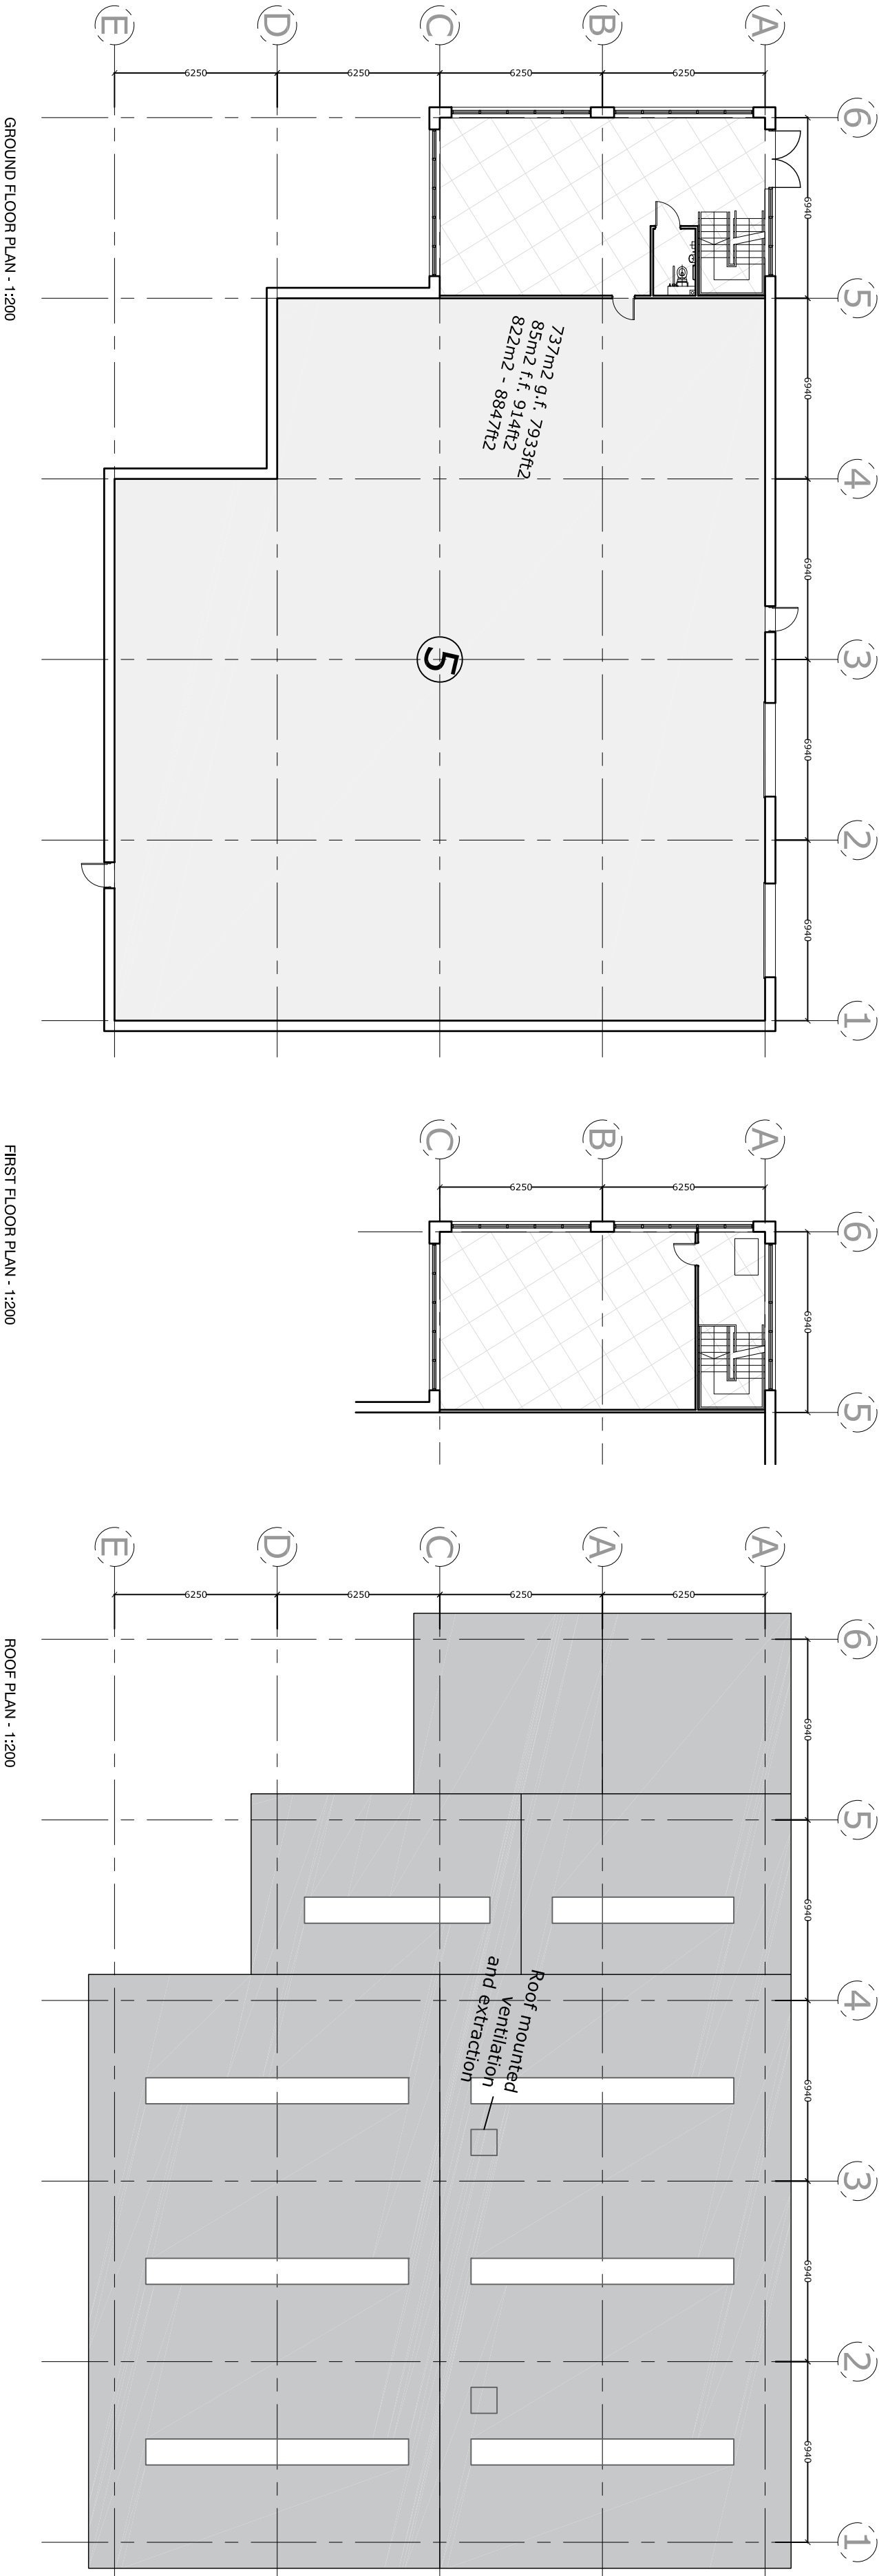

PROJECT
Harts Farm Way
Havant


DRAWING

Floor Plans
Unit 5

SCALE	PAPER SIZE	DATE	DRAWN BY
1:200	A2	26.02.18	CL
DRAWING No	REVISION		
001.103.01.204	B		
CAD REF.	001.103.01.204B Unit 5 Floor Plan.dwg		

McCurdy Russell Architects

Studio D + E The Llan Brewery St Thomas Street Oxford OX1 1JG
T: 01865 202021 E: studio@mccurdyrussell.com W: www.mccurdyrussell.com

 

SCALE