

NOTES


1. Scale is accurate at line of site otherwise. Do not scale from printed drawings except for planning purposes.

2. Dashed pipe size (where shown) have been gauged on the ground and are not to be taken as a guide to the actual size of the pipe. They should be regarded as approximate only.


3. Although this is a digital survey the accuracy and amount of data collected is dependent on the skill of the surveyor and the quality of the equipment used. The scale of mapping is specified. Care should be exercised when working to larger scales.

Visible features in the vicinity of the boundaries as shown above, may not represent the extent of legally conveyed ownership.


While every effort has been made to achieve accuracy on this plan, CRUCIAL dimensions, levels and inverts should be checked prior to design and construction.

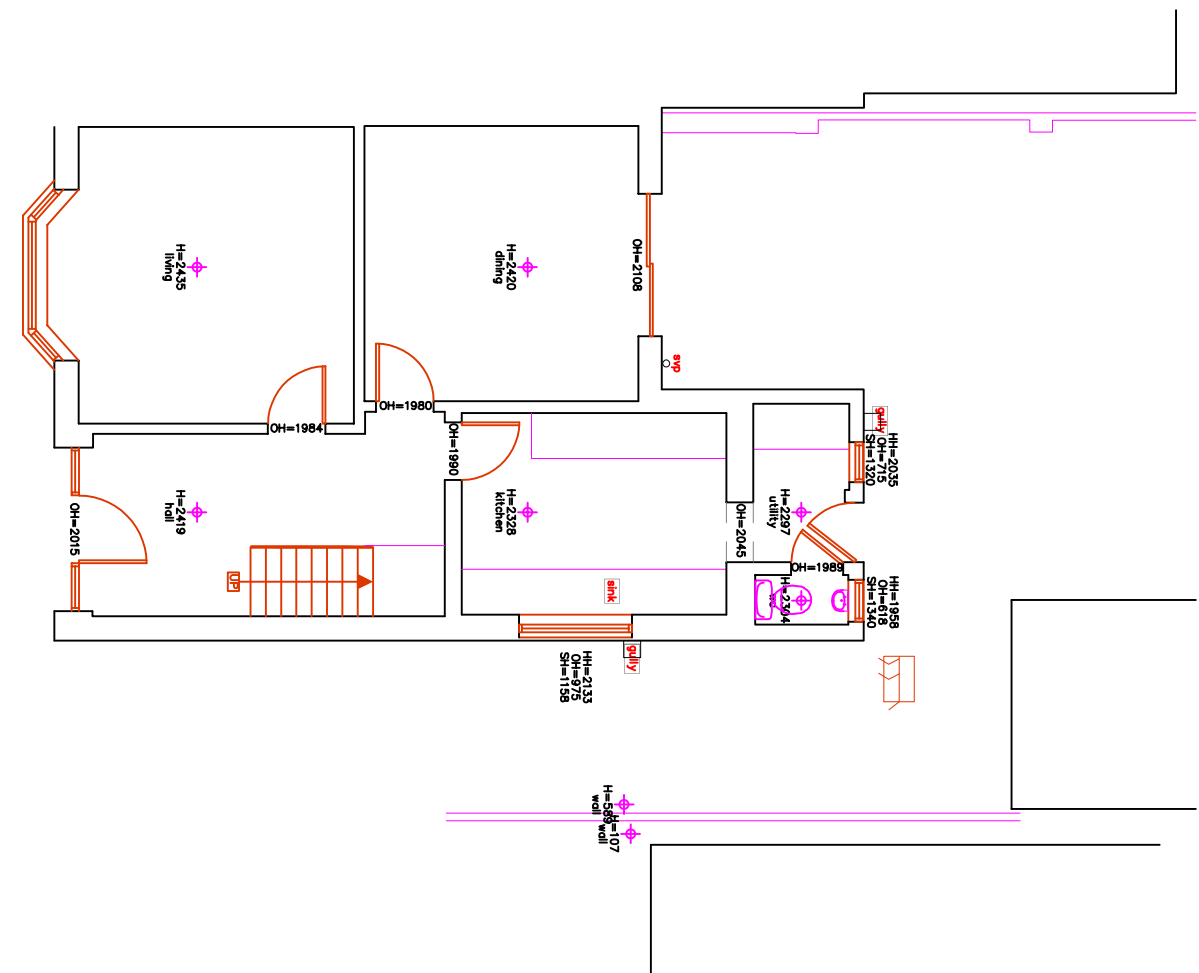


existing ground floor plan 1:100

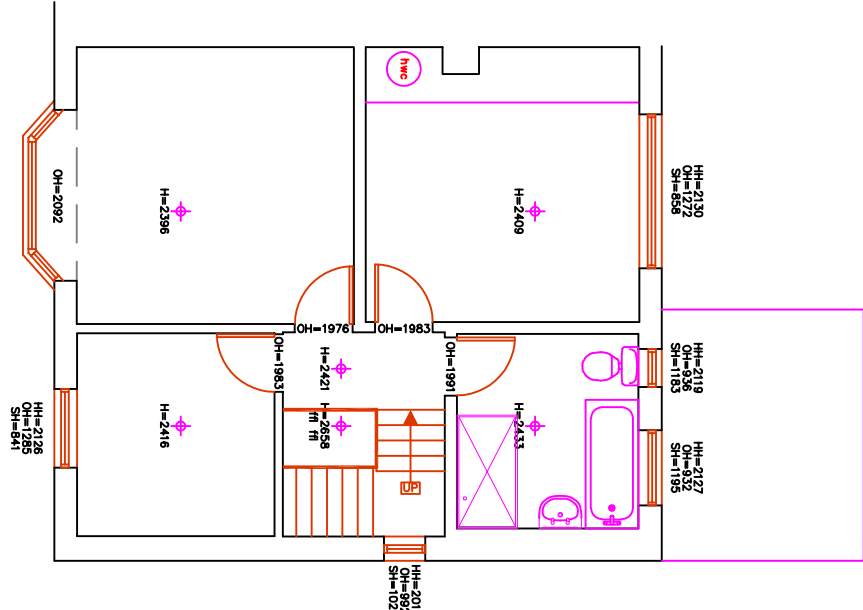


existing first floor plan 1:100

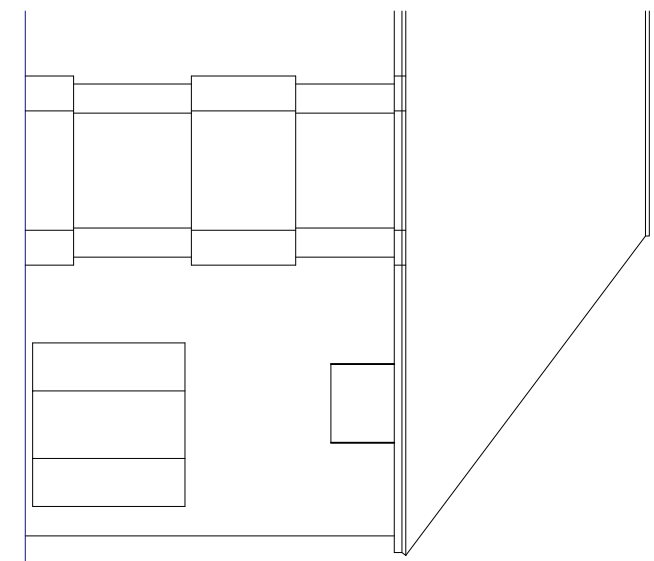


existing front elevation 1:100

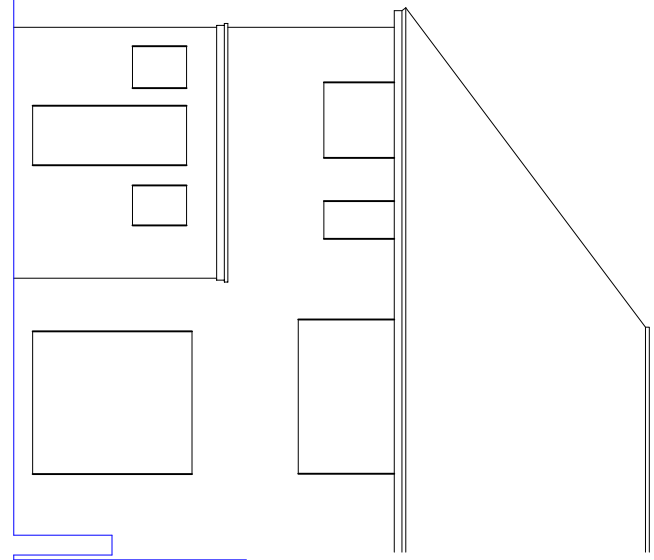


existing rear elevation 1:100

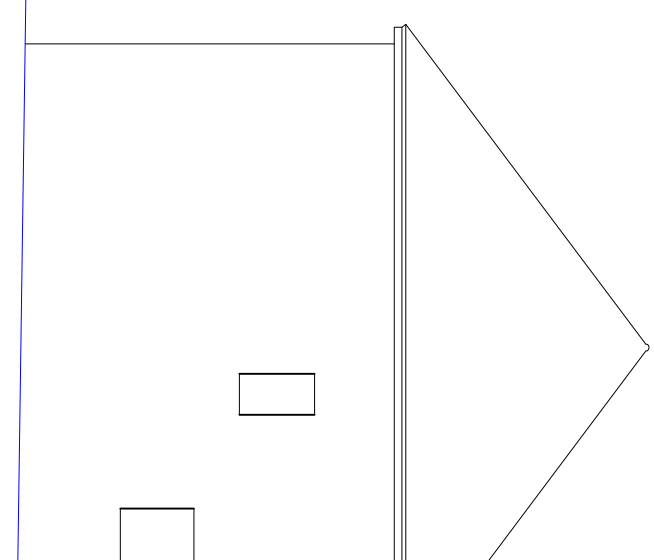


existing side elevation 1:100

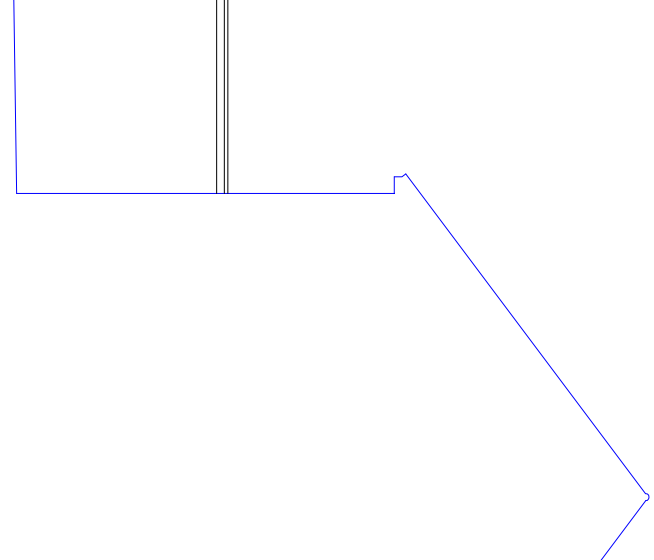


existing side elevation 1:100

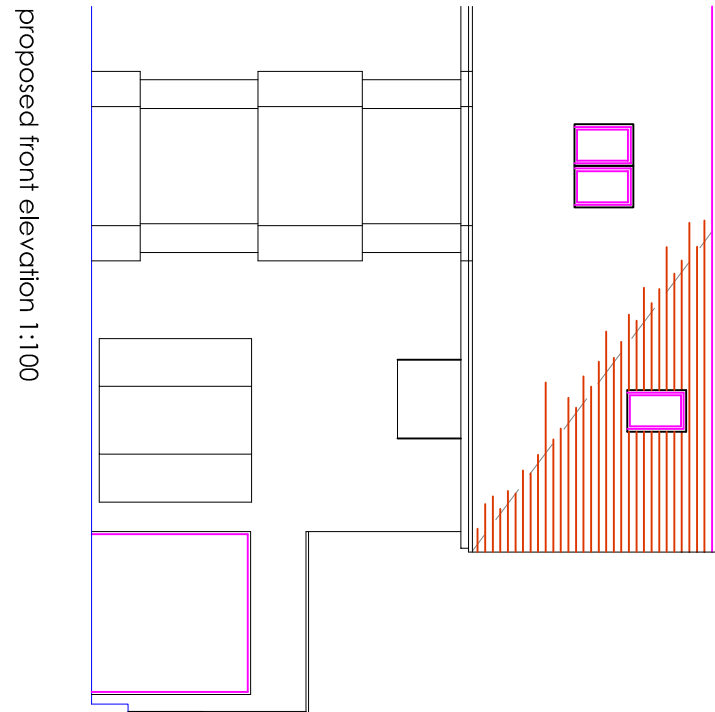


proposed front elevation 1:100

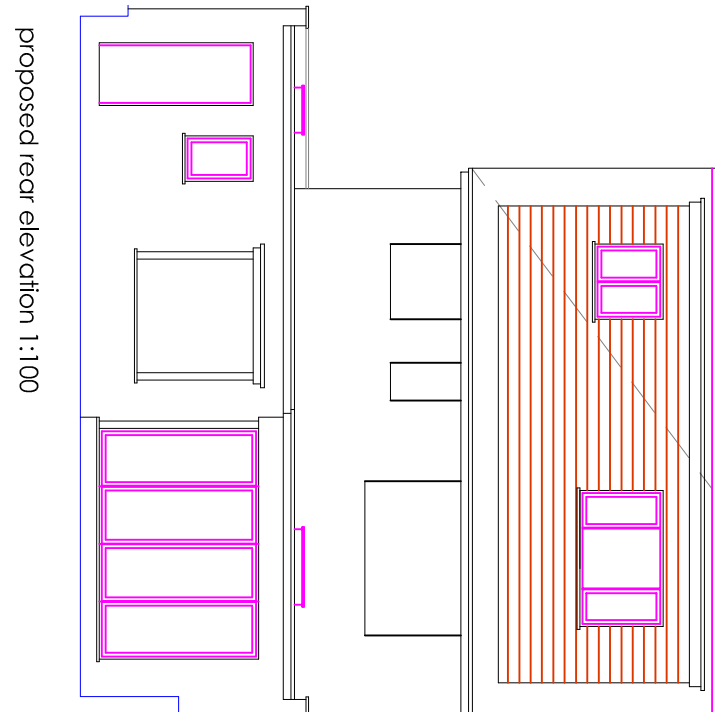


proposed rear elevation 1:100

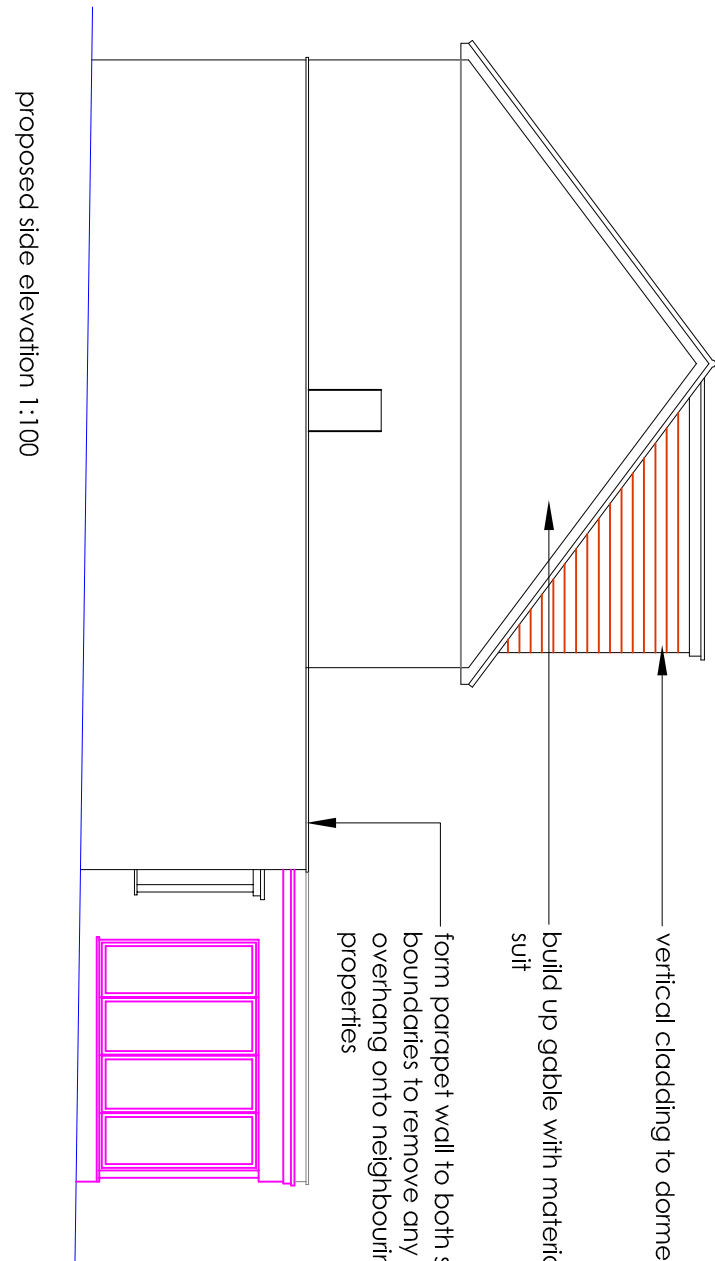


proposed side elevation 1:100

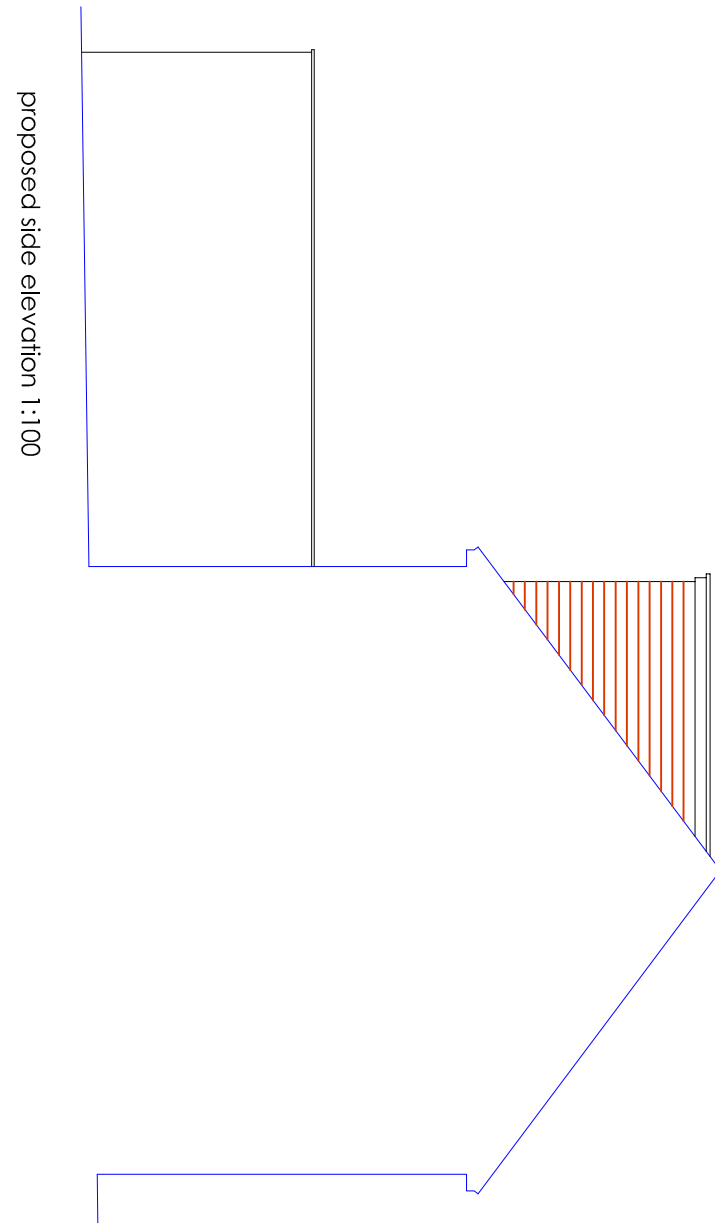


proposed side elevation 1:100

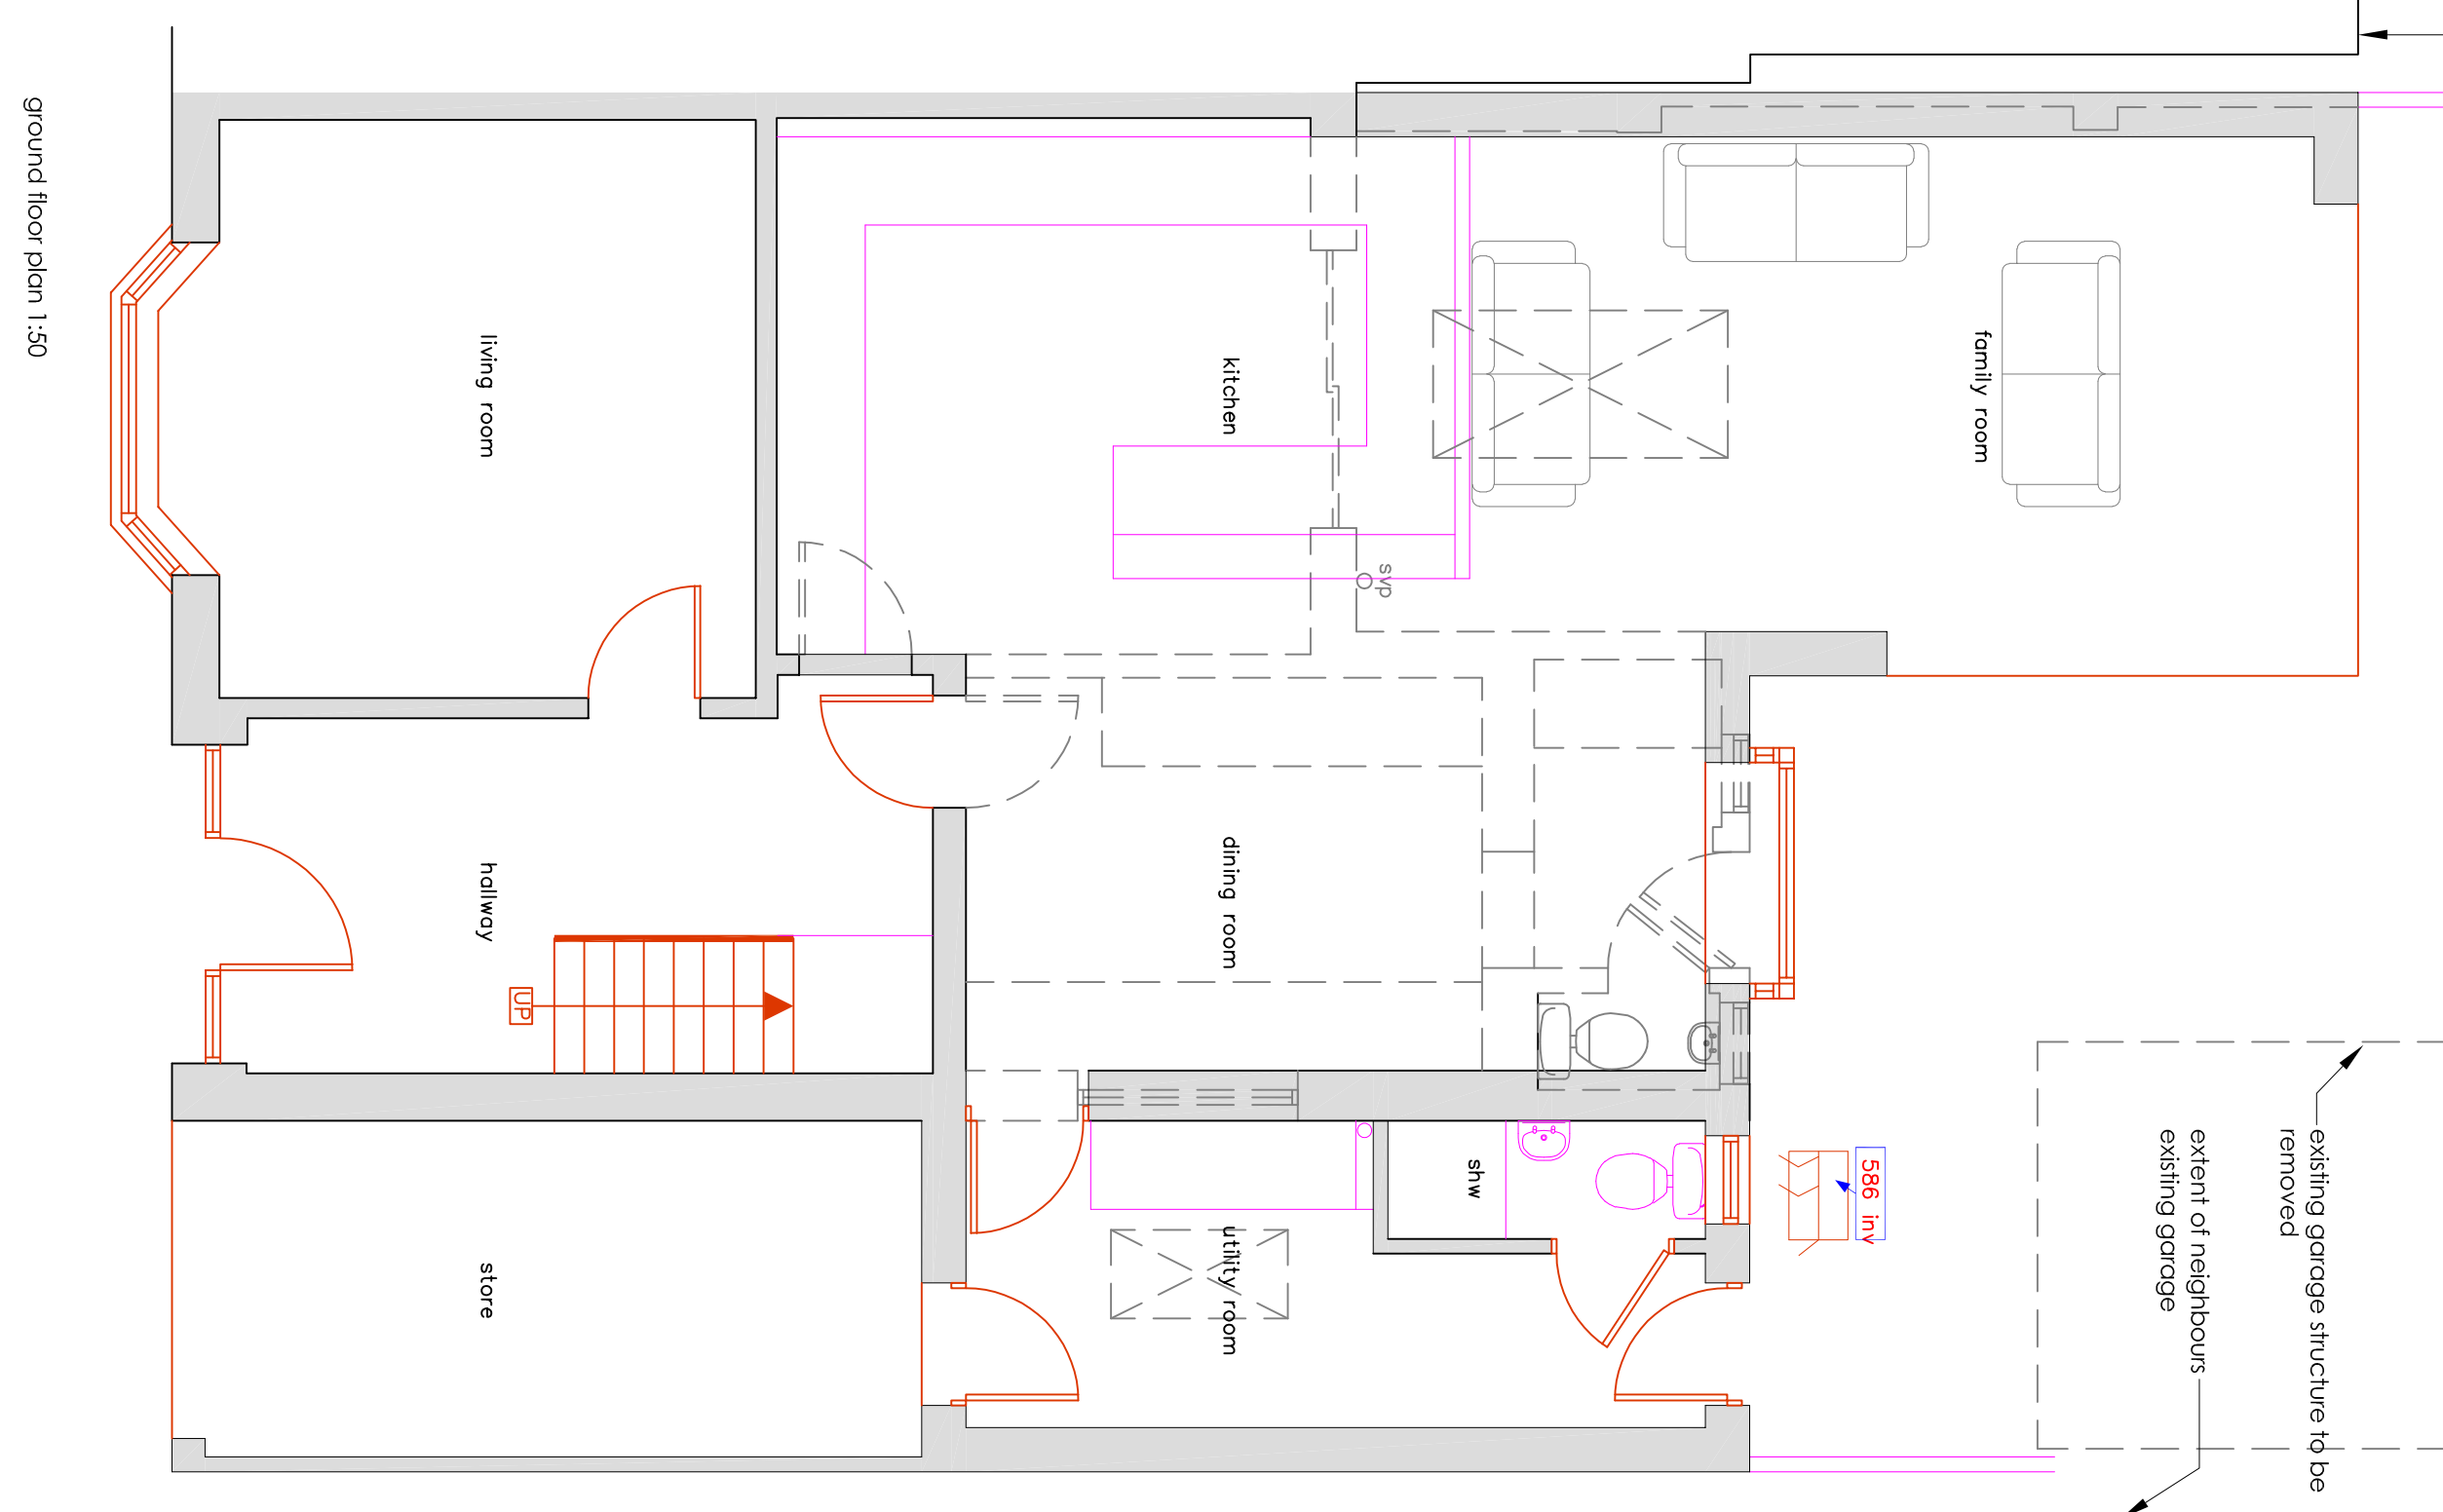


ground floor plan 1:50

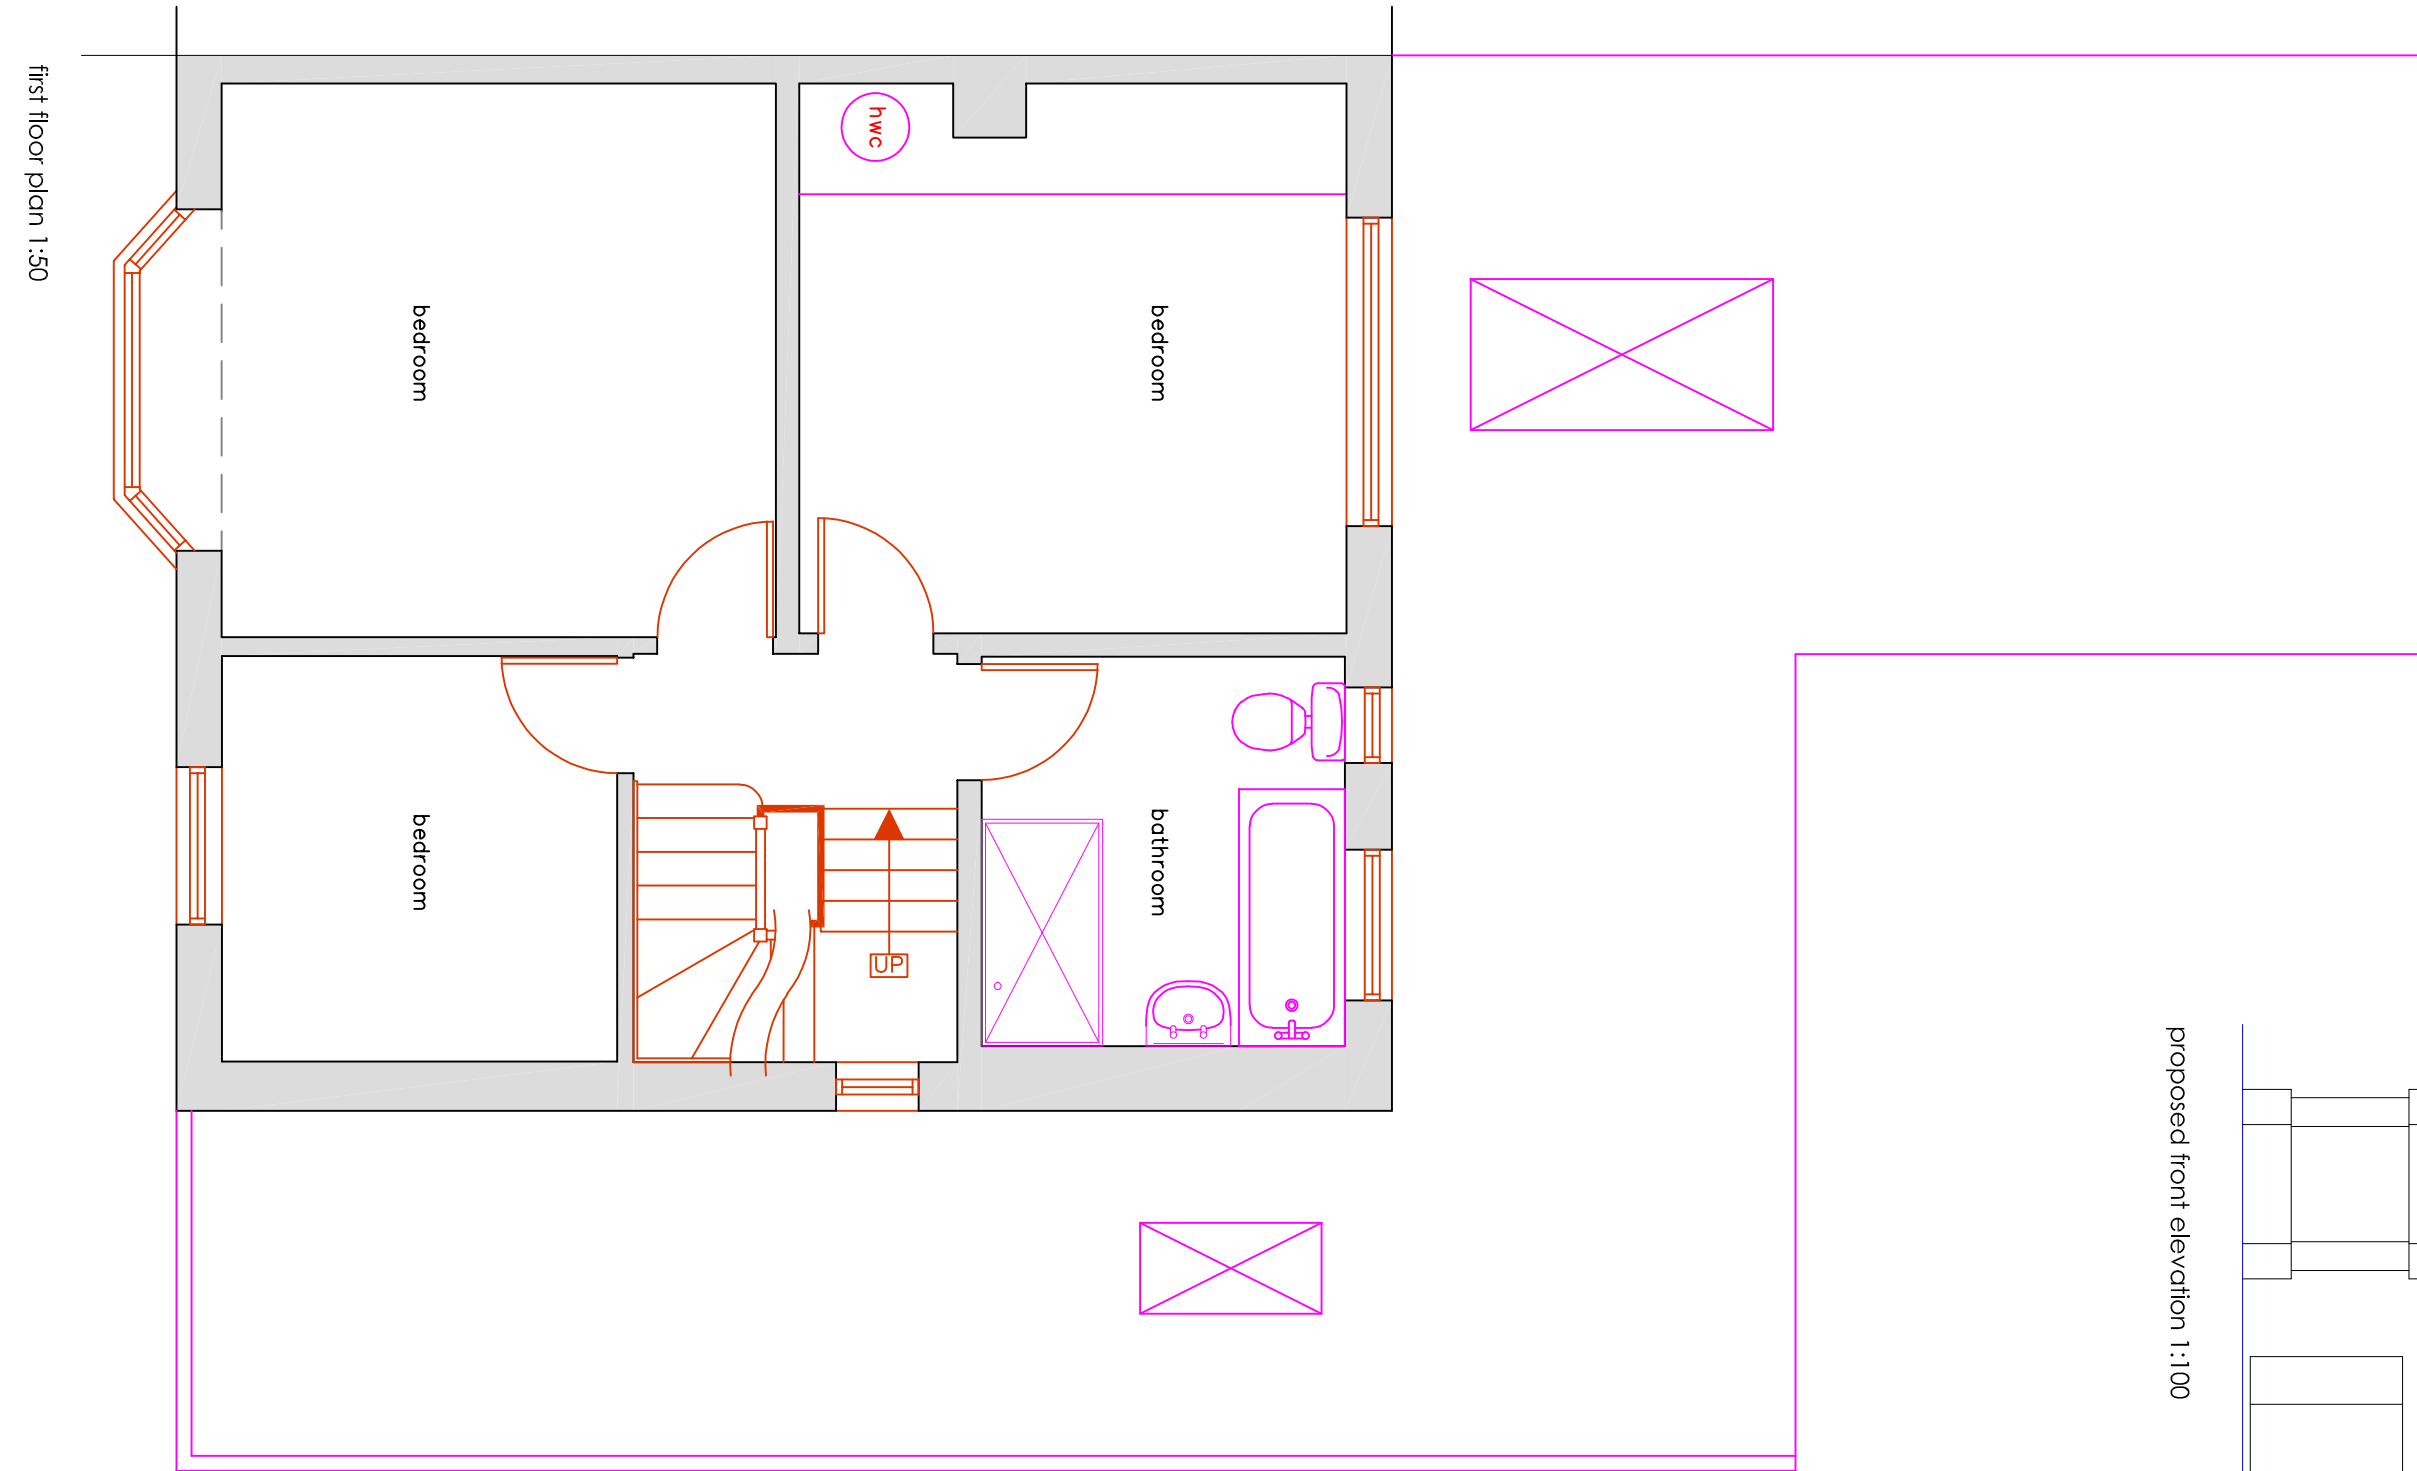

first floor plan 1:50

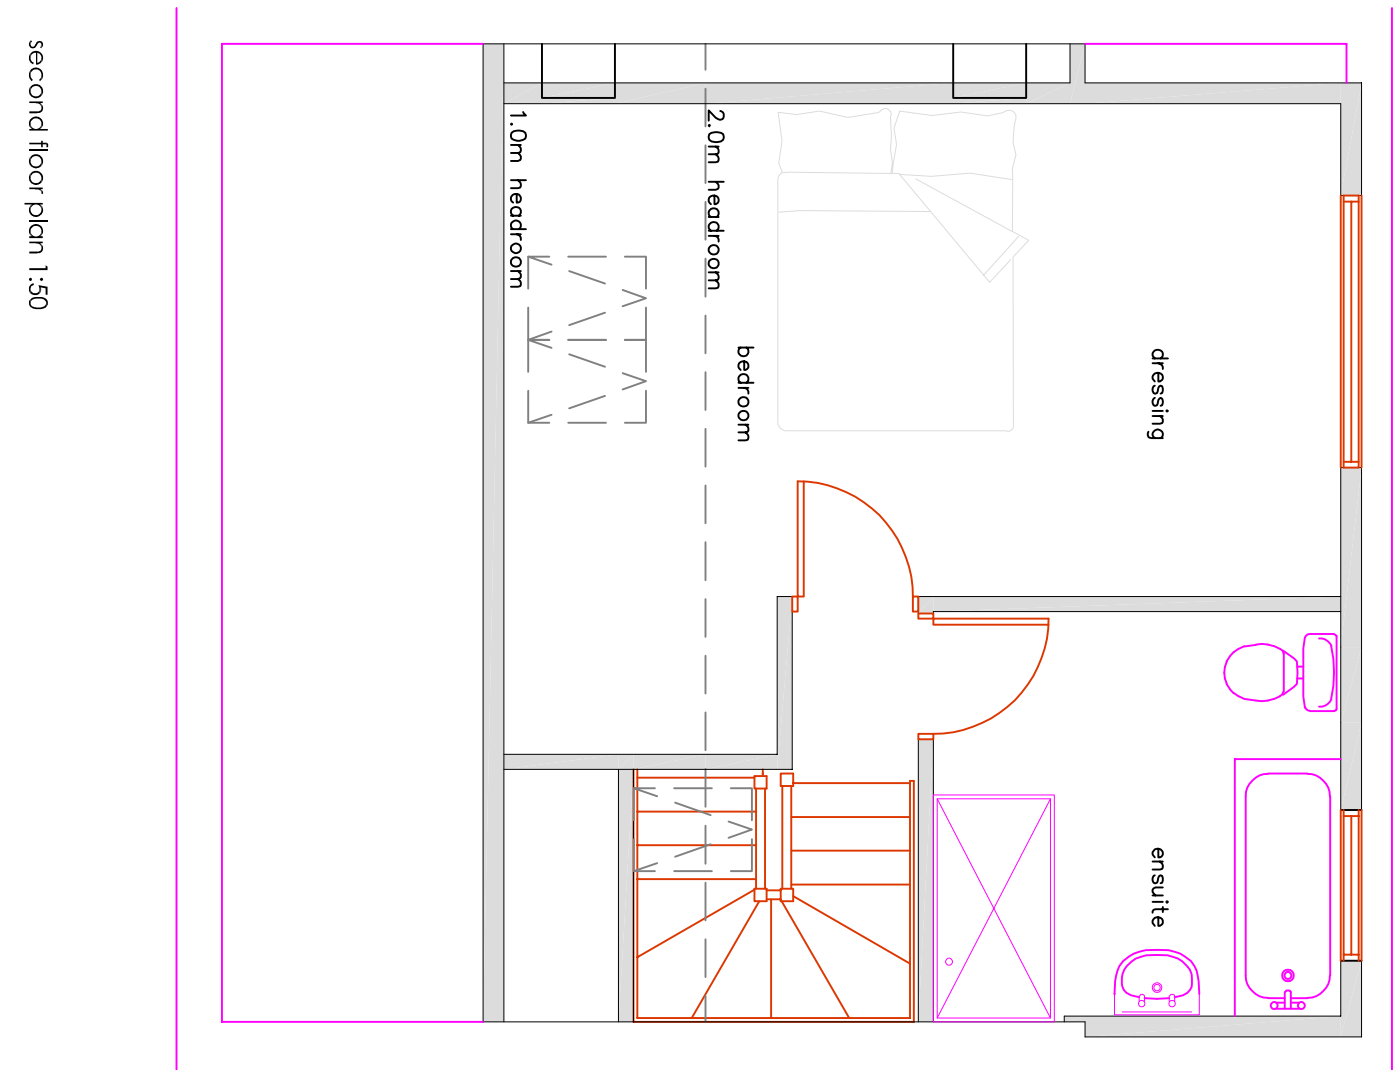

second floor plan 1:50

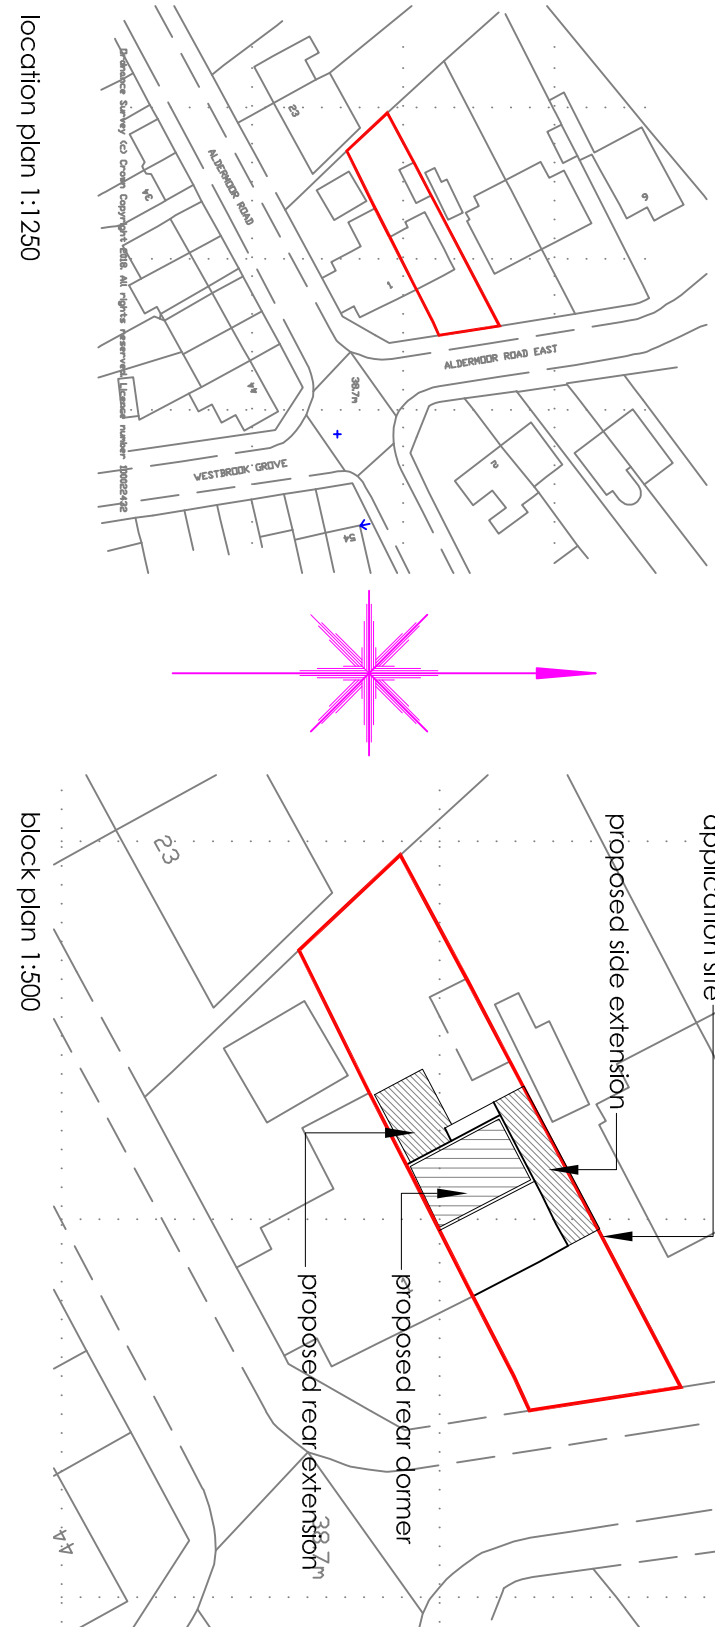

location plan 1:1250



block plan 1:500

mediams
surveys limited
www.mediams-surveys.co.uk
bmediam@mediams-surveys.co.uk
07717 205 388 01243 931482

project: 3 Aldermoor Road East, Purbrook, PO7 5NG
client: Mr & Mrs McIntyre
title: Planning application
date: Nov '18
job ref: S1056
scale: 1:100&1:50 @A1
dwg no: PL01 rev: