




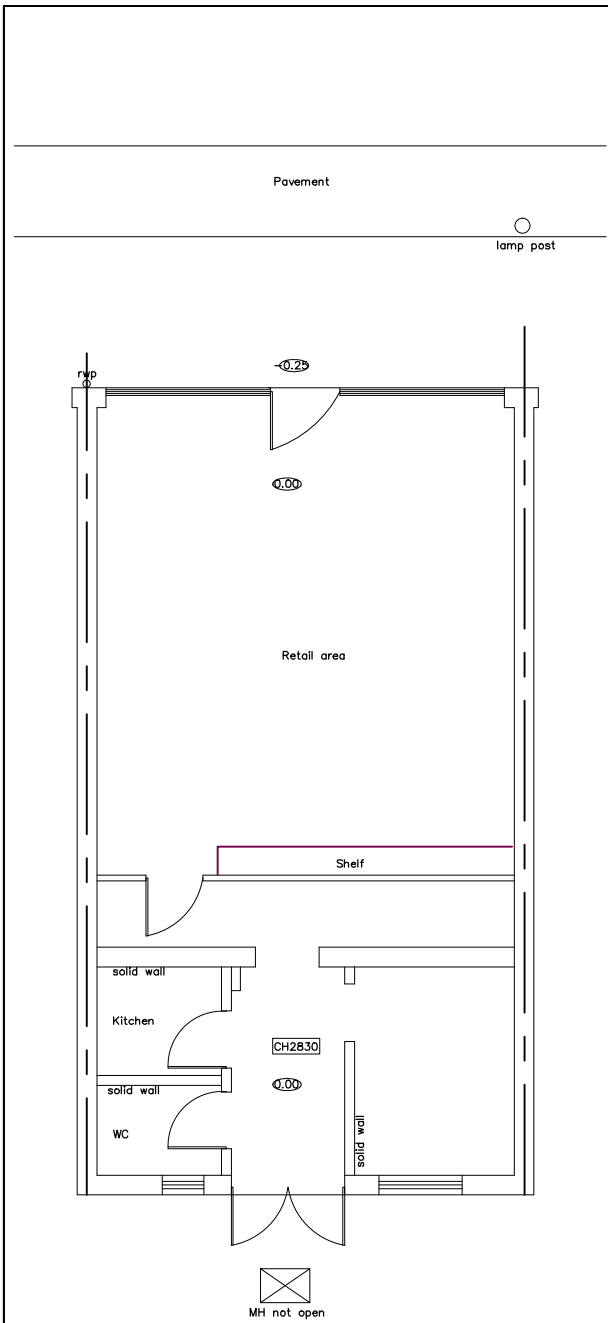


EXISTING GROUND FLOOR PLAN
SCALE 1:100

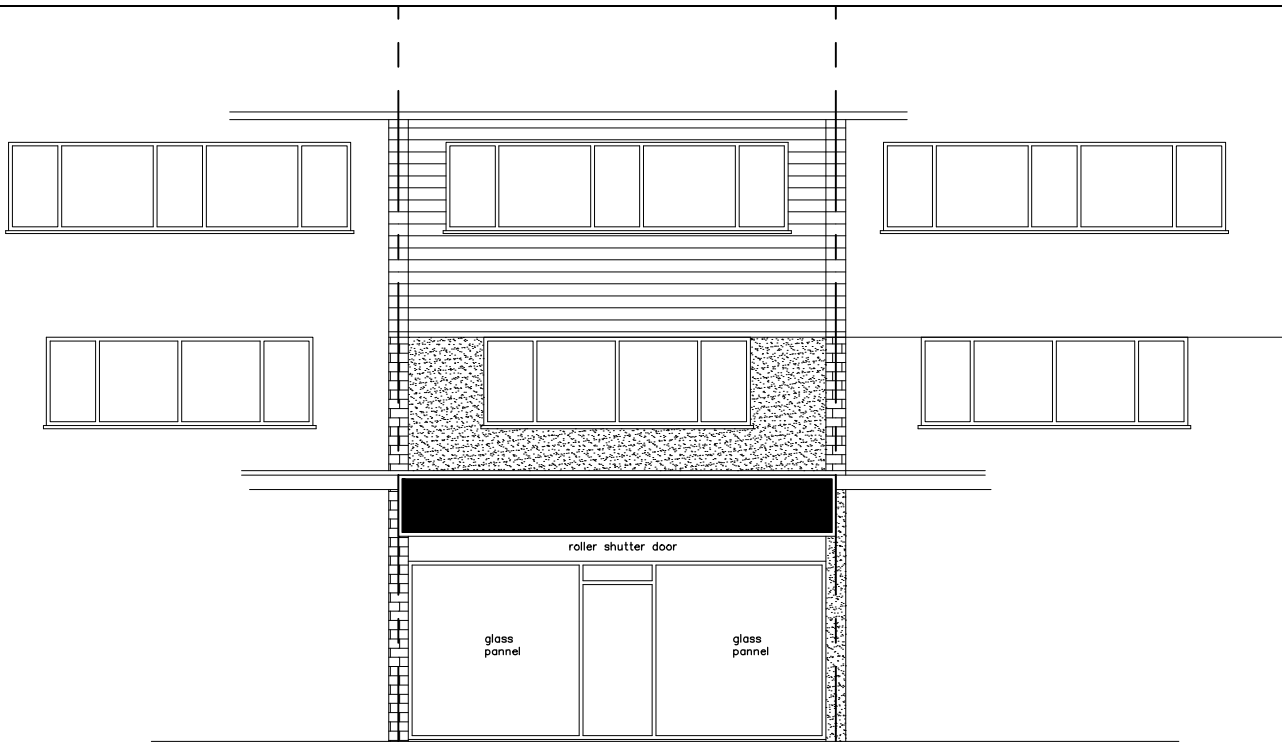


EXISTING FRONT ELEVATION
SCALE 1:100

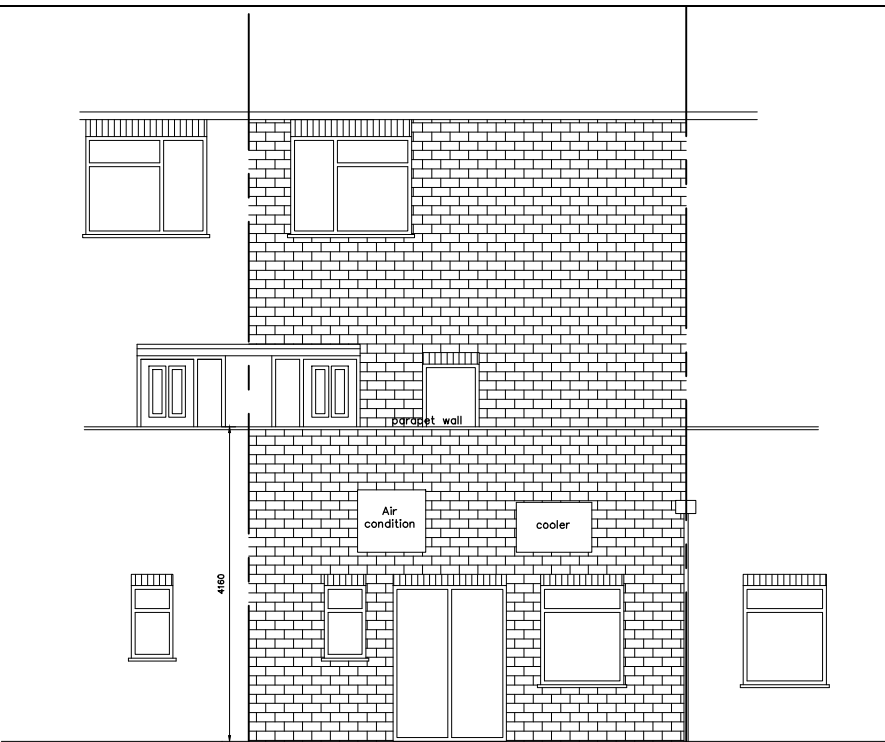

EXISTING REAR ELEVATION
SCALE 1:100

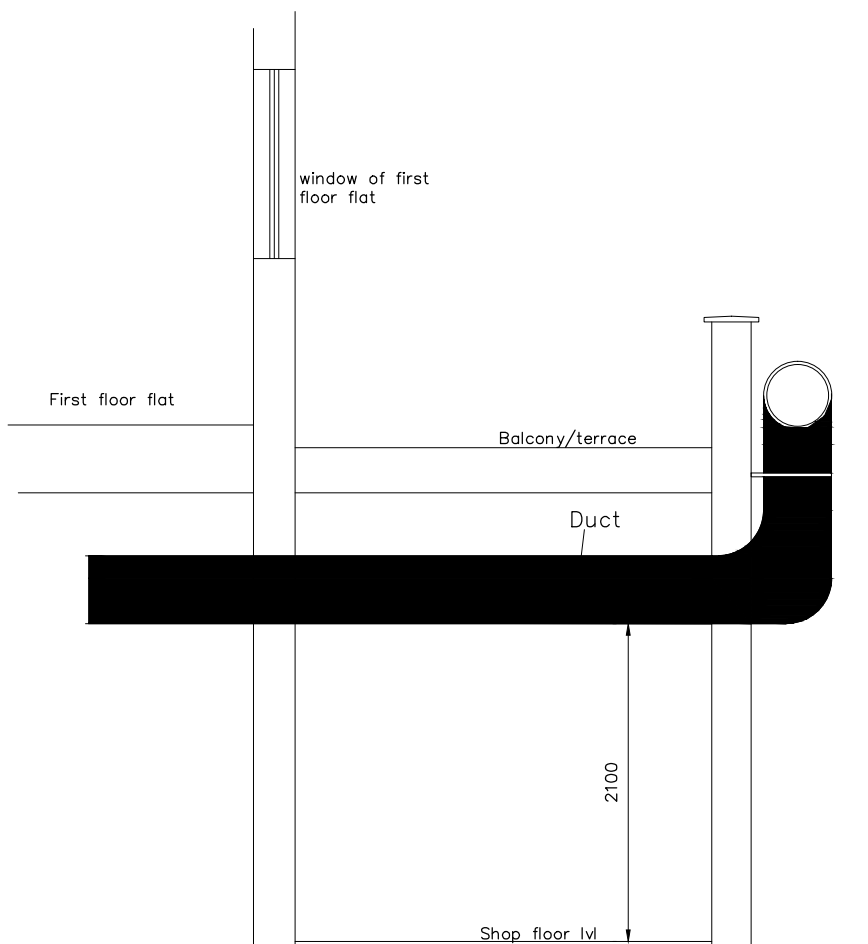

PROPOSED
SECTION A-A
SCALE 1:50

 

Sizing Canopies
Typically, the underside of a canopy should be between 2000mm and 2100mm above fixed floor level (AFL).
Note: Instances where canopies are to be mounted higher than this, the overhang dimensions should be increased by 100mm for every 100mm above 2100mm AFL.
When determining the plan dimensions of any canopy, it is important that it is large enough to provide adequate overhang to the cooking equipment.
Typically, overhangs to allow are min. 250mm to each free side.
Note: For certain types of steaming appliances and baking ovens, this should be increased to a minimum of 600mm to cope with the opening arc of the appliance door.

Calculating Extract Duties
According to HVCA DW/172 Specification for Kitchen Ventilation Systems 'The Thermal Convection Method' of calculation should be the only method used.
Other methods have been included in this document (DW/172) for use only when insufficient information is available at the 'design stage'.

Thermal Convection Method
This method follows the procedure covered in the CIBSE 'Guide B' expanded to include a wider range of equipment and works on the principle of each appliance having an allocated thermal convection co-efficient (air to be extracted in m³/s per m² of appliance) which are then totalled and then 'factored' for the type of canopy proposed.

Face Velocity Method
This is a provisional method when there is insufficient information to enable a calculation by the Thermal Convection Method.
This method works by multiplying a 'notional' capture velocity, in m/s, to the total plan area of the proposed canopy, in m².

Light loading – 0.25m/s
Typically steaming ovens, boiling pans, bains marie & stock-pot stoves.

Medium loading – 0.35m/s
Typically deep fat fryers, bratt pans, solid & open top ranges & griddles.

Heavy loading – 0.5m/s
Typically chargrills, mesquite & specialist broiler units.

Air Change Method
This is a provisional method when there is insufficient information to enable a calculation by the Thermal Convection Method.
These can vary widely dependent on a number of factors and therefore not recommended as a method of calculation.
Whilst 40 air changes per hour should be taken as a minimum for comfort, in the absence of any other information, it is not unusual for rates as high as 60 to 120 to be encountered when high output equipment is densely located into a relatively small kitchen area.

Materials
According to HVCA DW/172 Specification for Kitchen Ventilation Systems "The only material to be used in the fabrication of canopies, in accordance with this specification shall be type 304 ultra fine grained stainless steel".

Rev. A – amended section A-A added. 20 Apr. 2018

This drawing is the copy right of KKR Planning & Design Ltd. and may not be amended, copied or reproduce without written permission. No liability will be accepted for amendments made by other person. Do not scale off the drawings (scale only for planning purposes).			KKR Planning & Design Ltd Oasis Business Centres Ltd 468 Church Lane Kingsbury, London NW9 8UA. Tel: 020 8200 2360 Fax: 020 8200 2301 Email info@kkprd.co.uk Web www.kkprd.co.uk		
Client : MR GANESH VIJAENDRANN			Drawn NR APR 2017		
Project Title 10 RAILS LANE, PO11 9LL			Checked RN		
Drawing Title EXISTING FLOOR PLANS AND PROPOSED SECTION A-A			Scale 1:100 Size A2		
Project No. KKR-897		Drawing No. B-01		Rev. A	

