



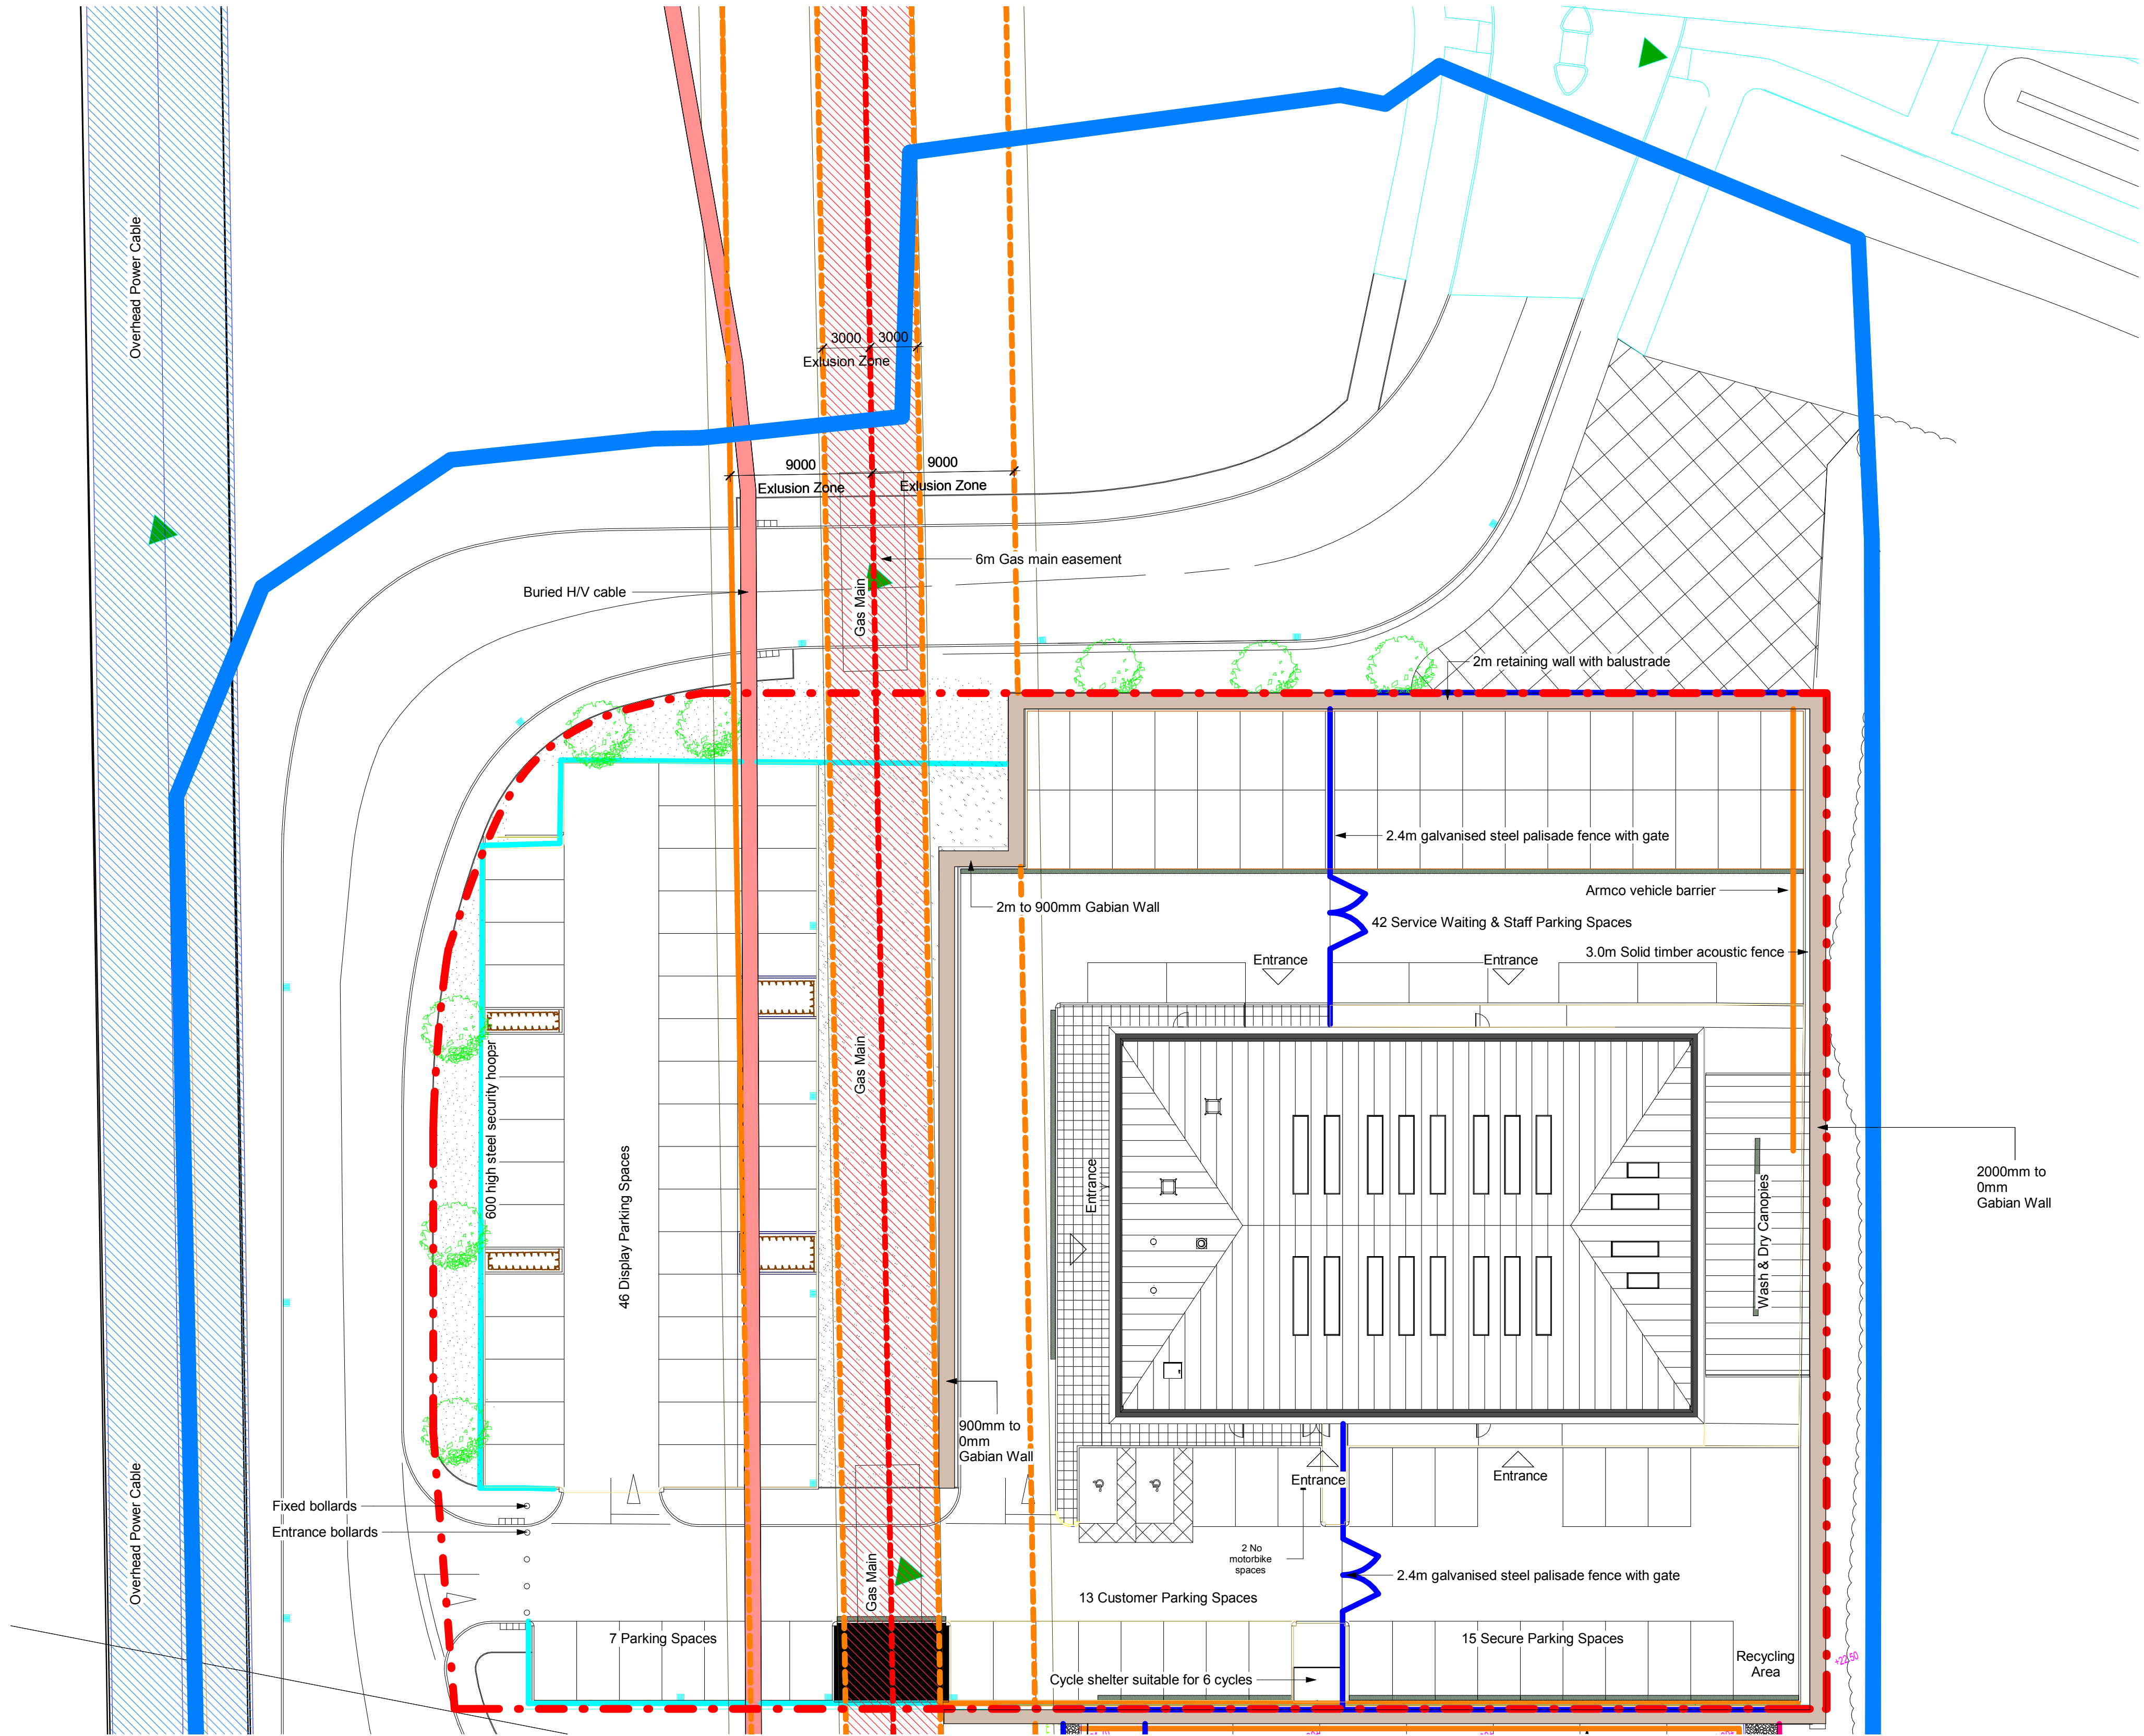

- Site Plan Legend
- Site Boundary
  - Demise Boundary
  - Gas Main - Centre
  - Gas Main - 3m Exclusion
  - Gas Main - 9m Exclusion
  - 33kV Electrical Main - Centre
  - 33kV Electrical Main - 4.5m Exclusion
  - Below Ground Electrical Main
  - Treeline Canopy
  - Pylon Exclusion Zone

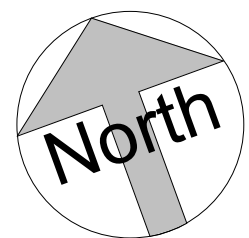

Suitability Code (as defined in BS1192)

Work in Progress (WIP)

S0 - Work In Progress

Shared (Non-Contractual)

S1 - Suitable for Co-ordination  
S3 - Suitable for Review & comment  
S5 - Not Used  
S7 - Suitable for AIM Authorisation

WIP to Published (Non-Contractual)

D1 - Suitable for Costing  
D3 - Suitable for Contractor Design

S2 - Suitable for Information  
S4 - Suitable for Stage Approval  
S6 - Suitable for PMV Authorisation

D2 - Suitable for Tender  
D4 - Suitable for manufacture/procurement

Published Documentation (Contractual)

A1, A2, A3, Etc - Approved and accepted as stage complete  
B1, B2, B3, Etc - Partially signed off with minor comments from the Client

Published for AIM Acceptance

CR - As Construction Record Documentation

|      |    |          |       |                                             |
|------|----|----------|-------|---------------------------------------------|
| P.03 | AR | 26/06/18 | SL    | Revised GA - FIRA landscape drawing updated |
| P.02 | DB | 09/02/18 | AR    | Revised GA - Planning Submission            |
| P.01 | DB | 02/02/18 | AR    | Planning Submission                         |
| rev  | by | date     | check | description                                 |
| rev  | by | chkd     | date  | description                                 |

KEY PLAN

Tab-select then edit family  
to add your keyplan

CLIENT LOGO

Tab-select, then edit family  
to add your logo



BAM Design Ltd

An operating company of

BAM Construct UK Ltd

Architecture

Interior Design

3D Visualisation

Feasibility Studies

Structural Engineering

Environmental Services

Building Information

Centrium Business  
Park  
Griffiths Way, St  
01727 894200  
design@bam.co.uk  
www.bam.co.uk

project Dunsbury Park Plot 3

title 3A - Site Plan

scale 1:250 @ A1  
date 30/01/18  
project code DHF-  
originator BMD-  
checked AR  
volume Z3A00-  
level DR-A-  
type 10003  
scale P03  
purpose of issue  
PLANNING  
BAM job no. 4330  
drg. status S3  
rev.