



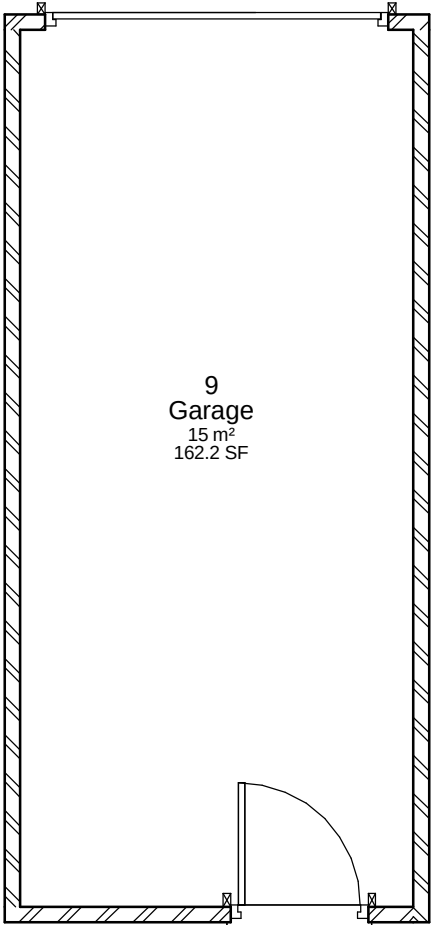

9
Garage
15 m²
162.2 SF

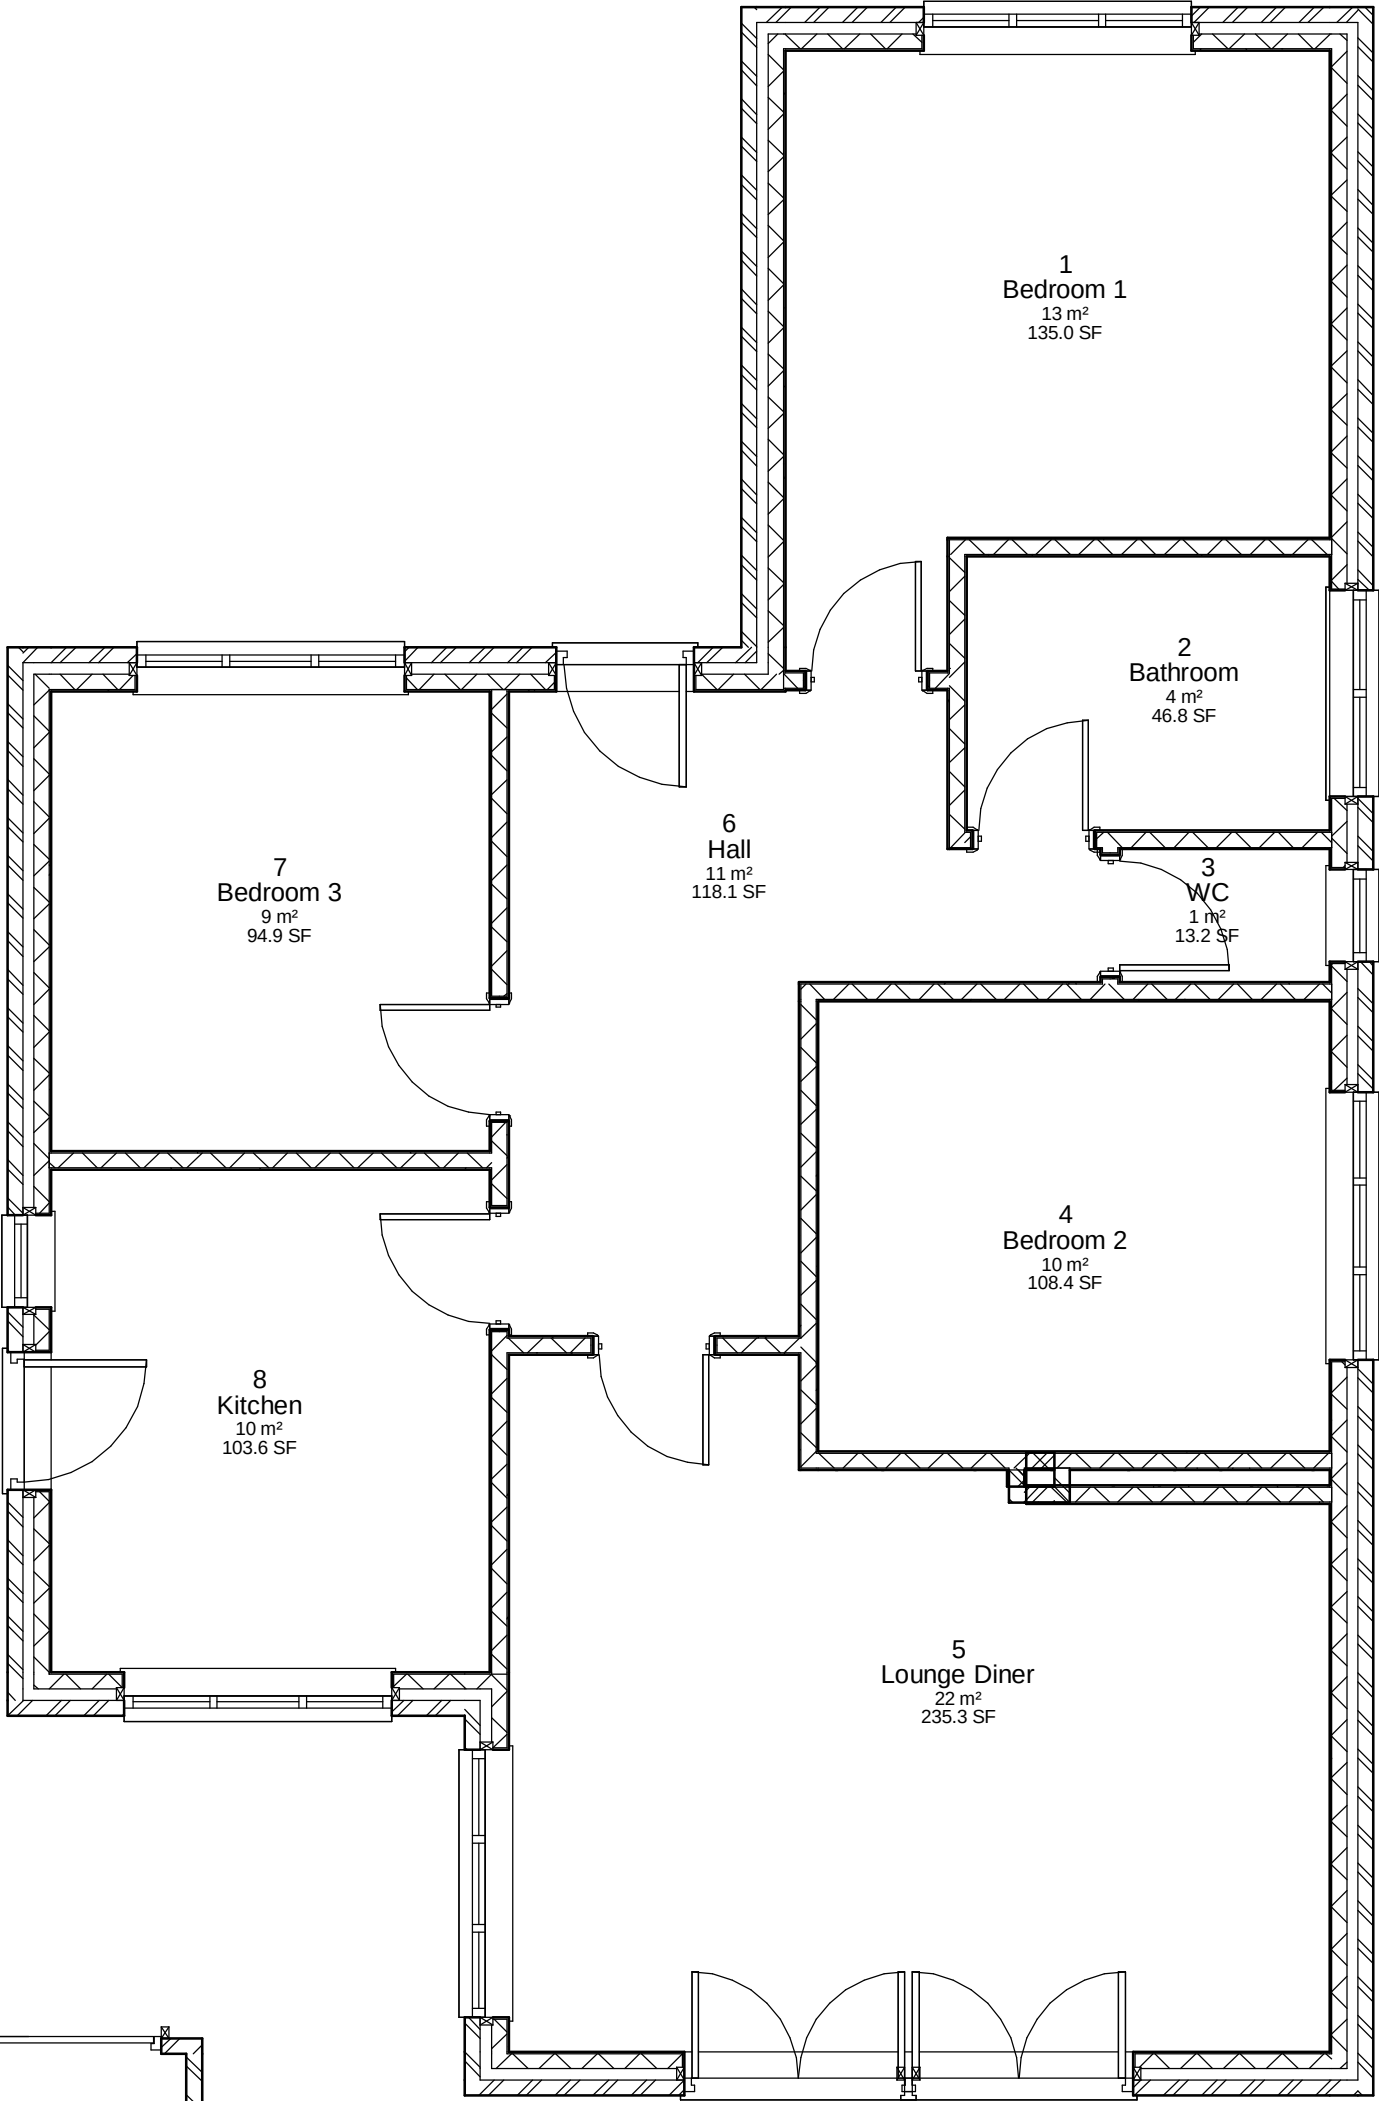

7
Bedroom 3
9 m²
94.9 SF

8
Kitchen
10 m²
103.6 SF

6
Hall
11 m²
118.1 SF

1
Bedroom 1
13 m²
135.0 SF

2
Bathroom
4 m²
46.8 SF

3
WC
1 m²
13.2 SF

4
Bedroom 2
10 m²
108.4 SF

5
Lounge Diner
22 m²
235.3 SF

Ground floor Plan Scale 1 :50

IJ Murray Associates

www.ijma.co.uk

No.	Description	Date

Jeff Mould

7 Hart Plain Ave

Waterlooville

Existing Floor Plan			
Project number	Project Number	A103	
Date	Issue Date		
Drawn by	Author		
Checked by	Checker	Scale	
		1 : 50	