

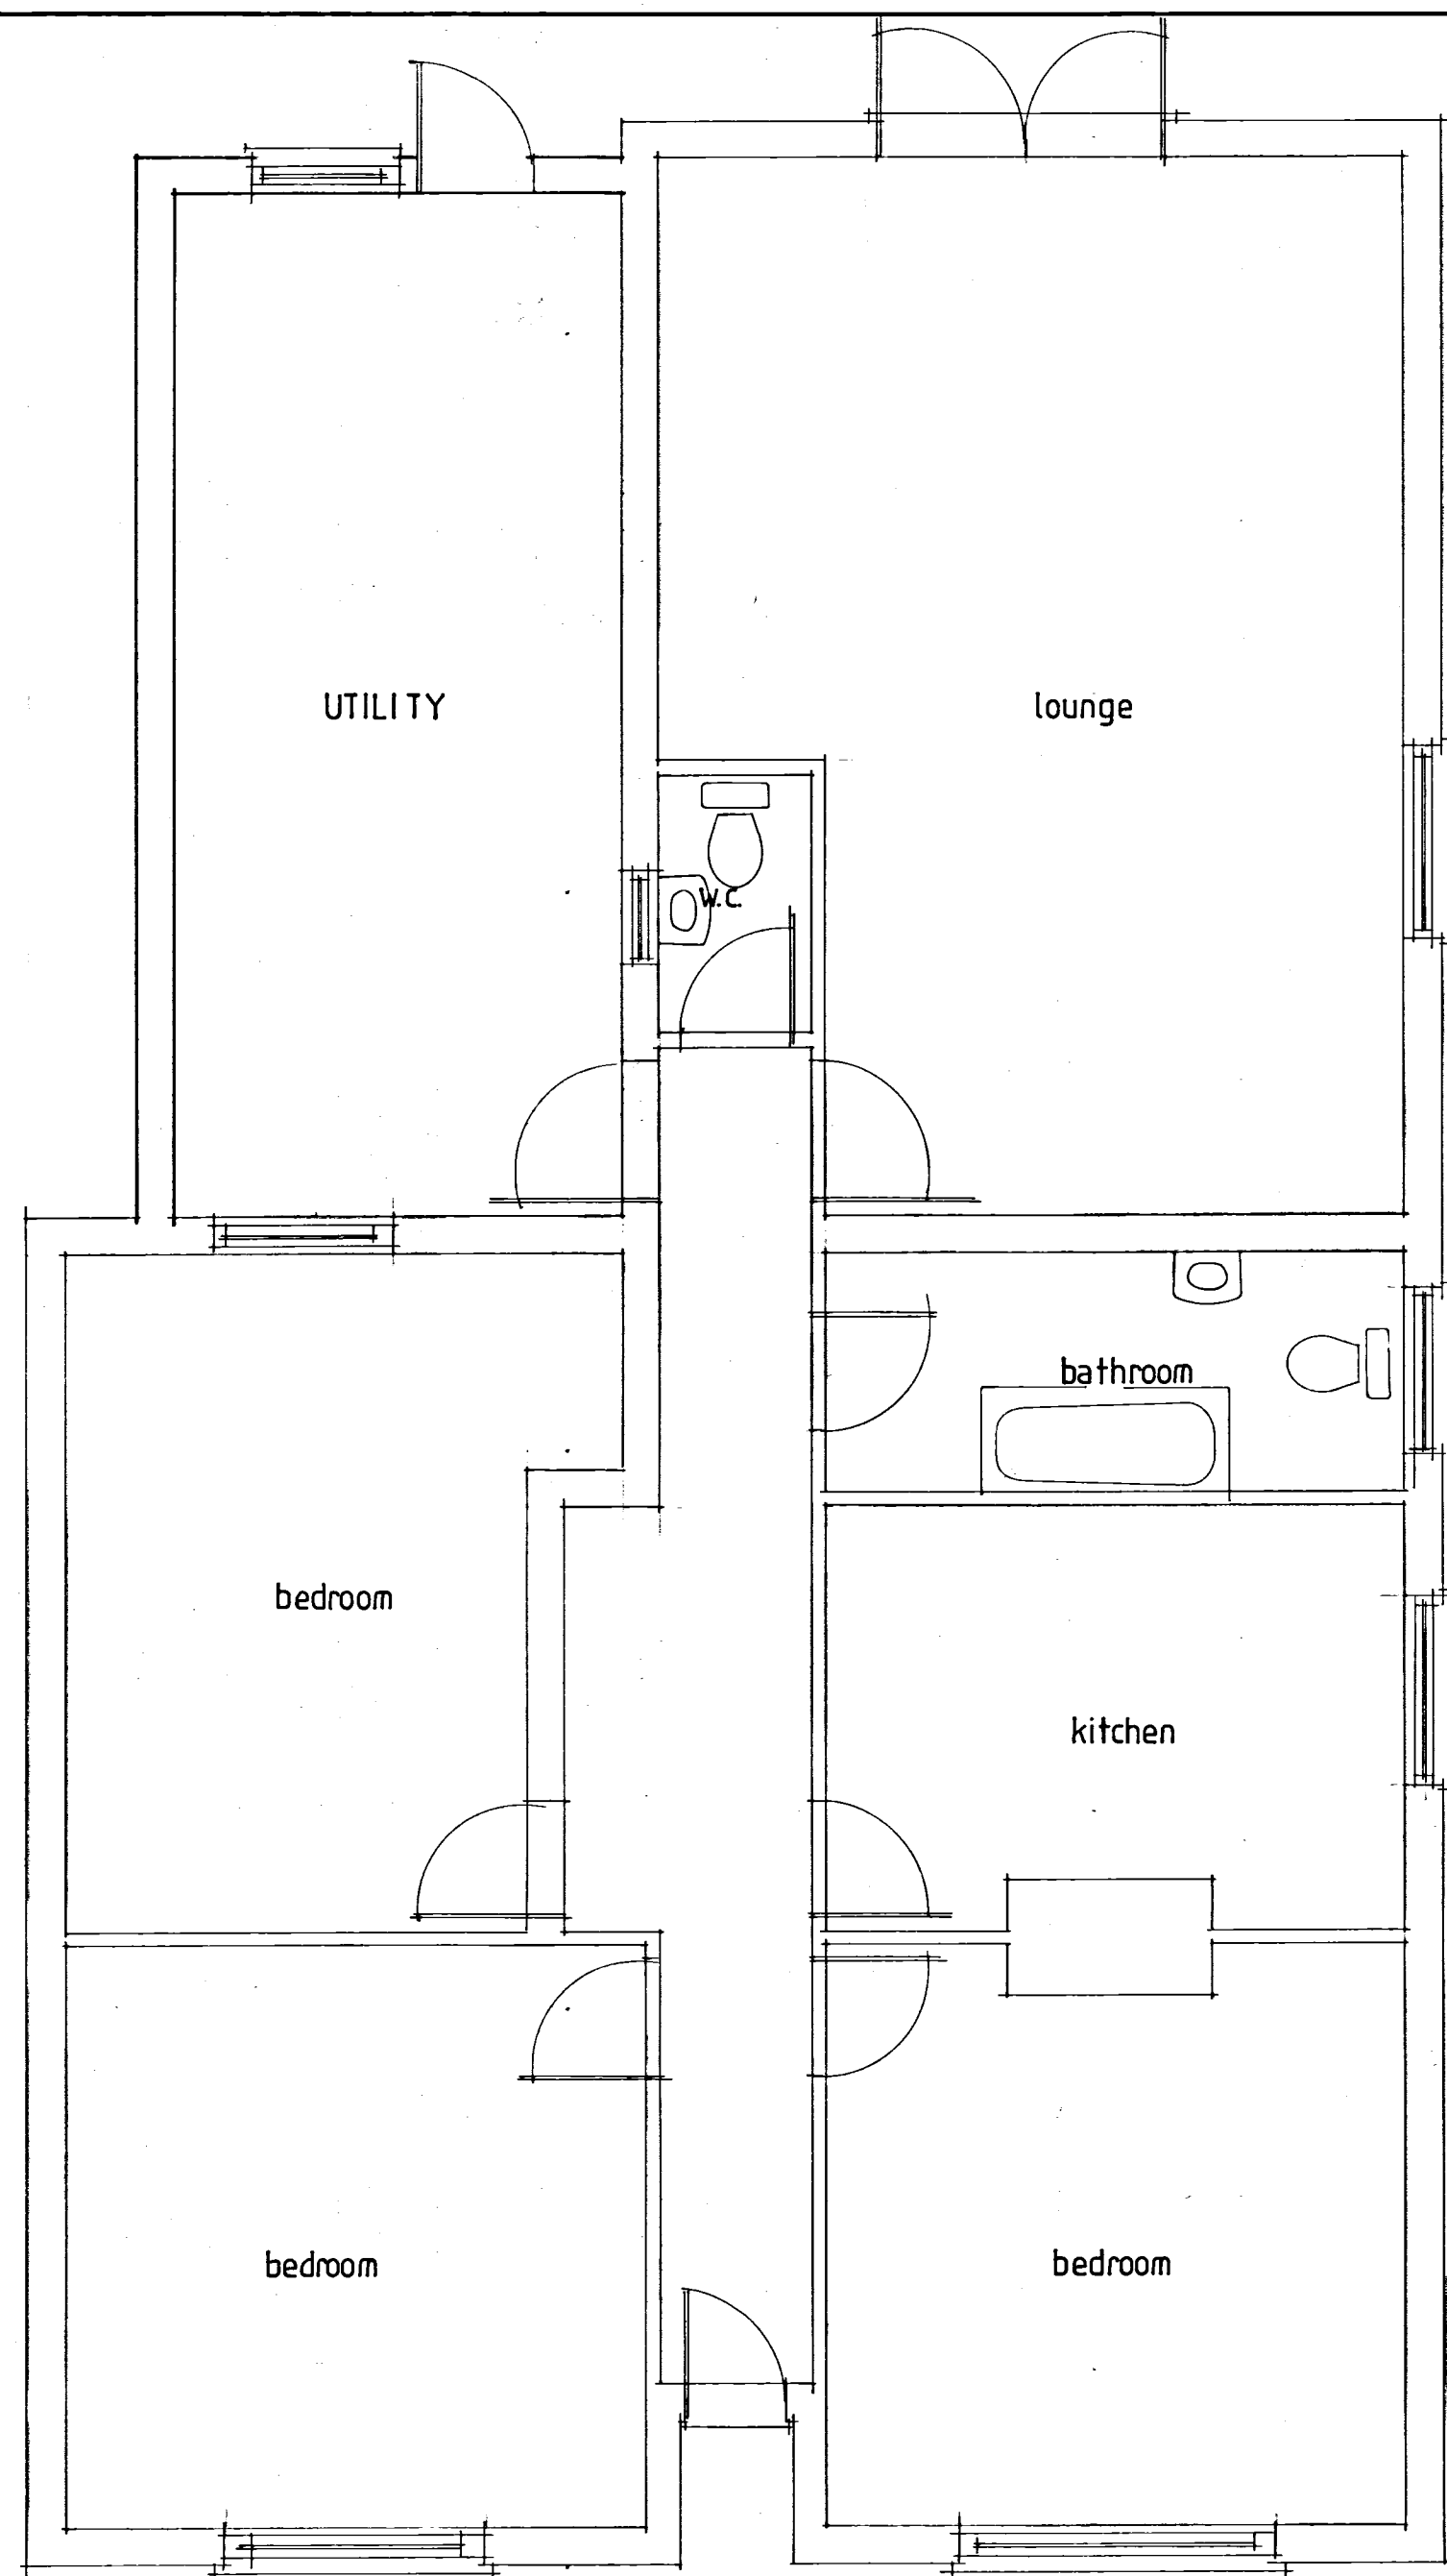
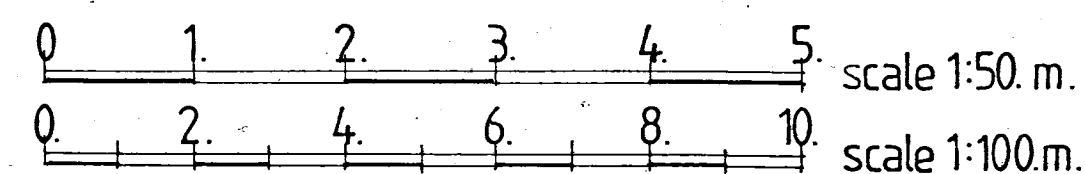
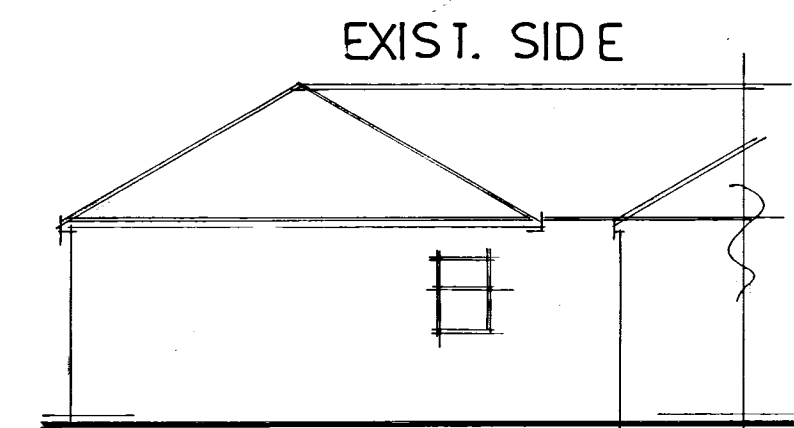
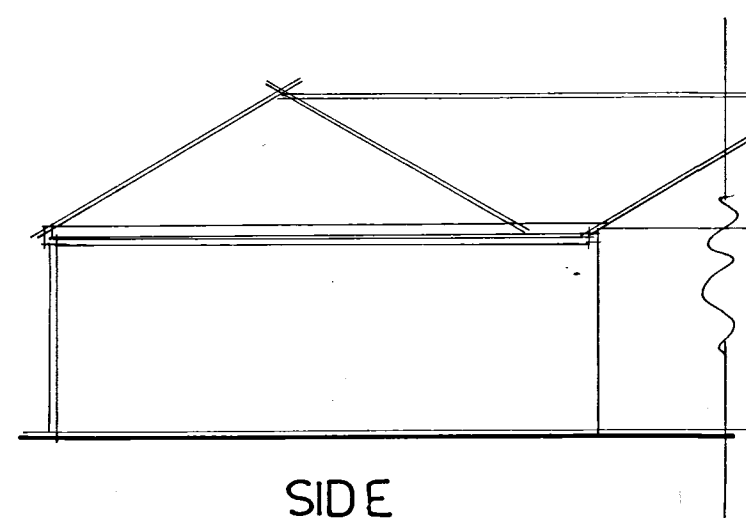


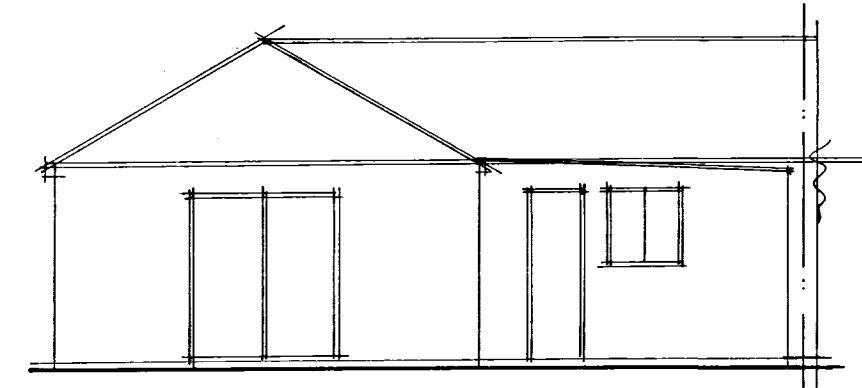

GROUND FLOOR PLAN

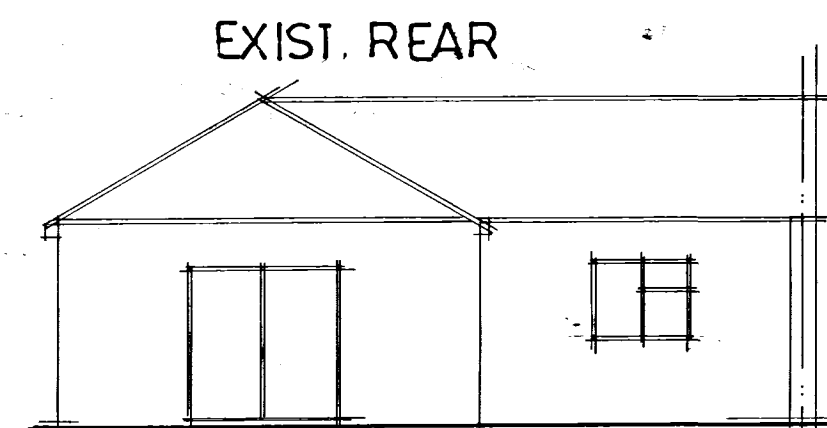

A	JUNE 18	PLANNING AMENDMENTS.
	Date	Revision
© copyright		
THORNS YOUNG ARCHITECTURAL		
THORNS-YOUNG LTD CHARTERED BUILDING CONSULTANTS Website: www.thornsyoun.co.uk		
Fareham 21 Middle Road Park Gate SO31 7GH Tel: (01329) 888 322		Portsmouth 232 London Road North End PO2 9JQ Tel: (02392) 672 883
Client		
MR RON STALLARD		
Job Title		
14 PARK LANE HAVANT		
Drawing Title		
PROPOSED EXTENSION		
Scale 1:50, 1:100 A2		
Date MAY 18	Drawn by CM	
Drg. No. 2095.18		Rev. A