

PLANNING

All dimensions to be verified on site.

Any discrepancies in printed drawings to be brought to attention of wd Harley for clarification.

All variations to construction works carried out on site to be brought to our attention prior to carrying out work.

©2018. wd Harley is the author of this document and owns the copyright to it. This document may not be reproduced in any form in whole or part without the prior written permission of wd Harley.

Job title:
COOP FUNERALCARE
14 ELM GROVE,
HAYLING ISLAND,
PO11 9EF

Dwg title:
PROPOSED ELEVATIONS

Dwg No: CFNH-24-106

Rev:

Scale: 1/100 @ A3

Drwn: MB


Date: SEP-18

Chkd:


wd Harley

Architects


01877 331708
office@wdharley.com

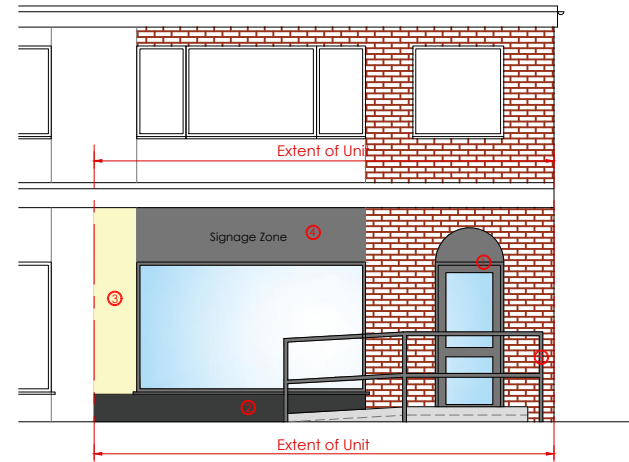

PROPOSED FRONT ELEVATION
West

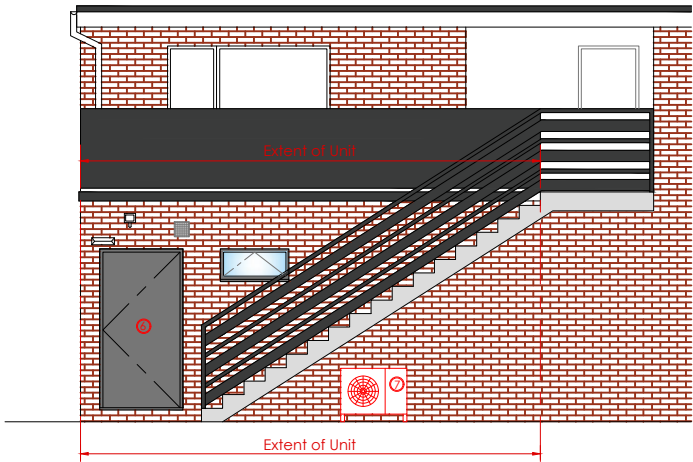


PROPOSED REAR ELEVATION
East

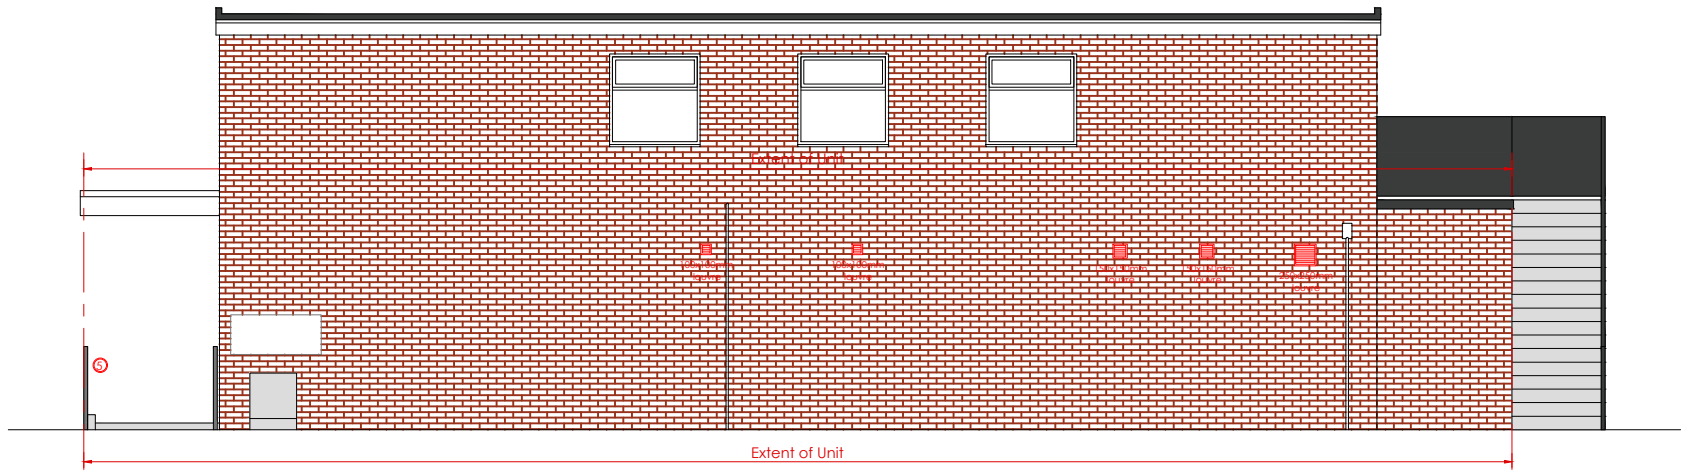

PROPOSED SIDE ELEVATION
South

PROPOSED DESIGN	
Works Required to Elevations	
	Comment
1	New door and window frames to be painted grey (RAL 7010)
2	Base course to be painted black
3	Render to be painted light ivory (RAL 1015)
4	Signage application to be submitted by specialist designer
5	Existing hand rail to be painted grey (RAL 7010)
6	New soham security door (grey)
7	New condensing unit

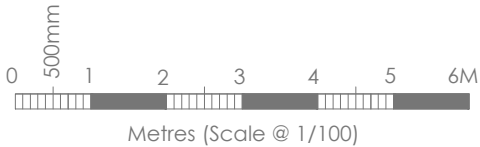

Drawing Revisions		
Rev	Date	Description
X	xx/xx/xxxx	Xxx