



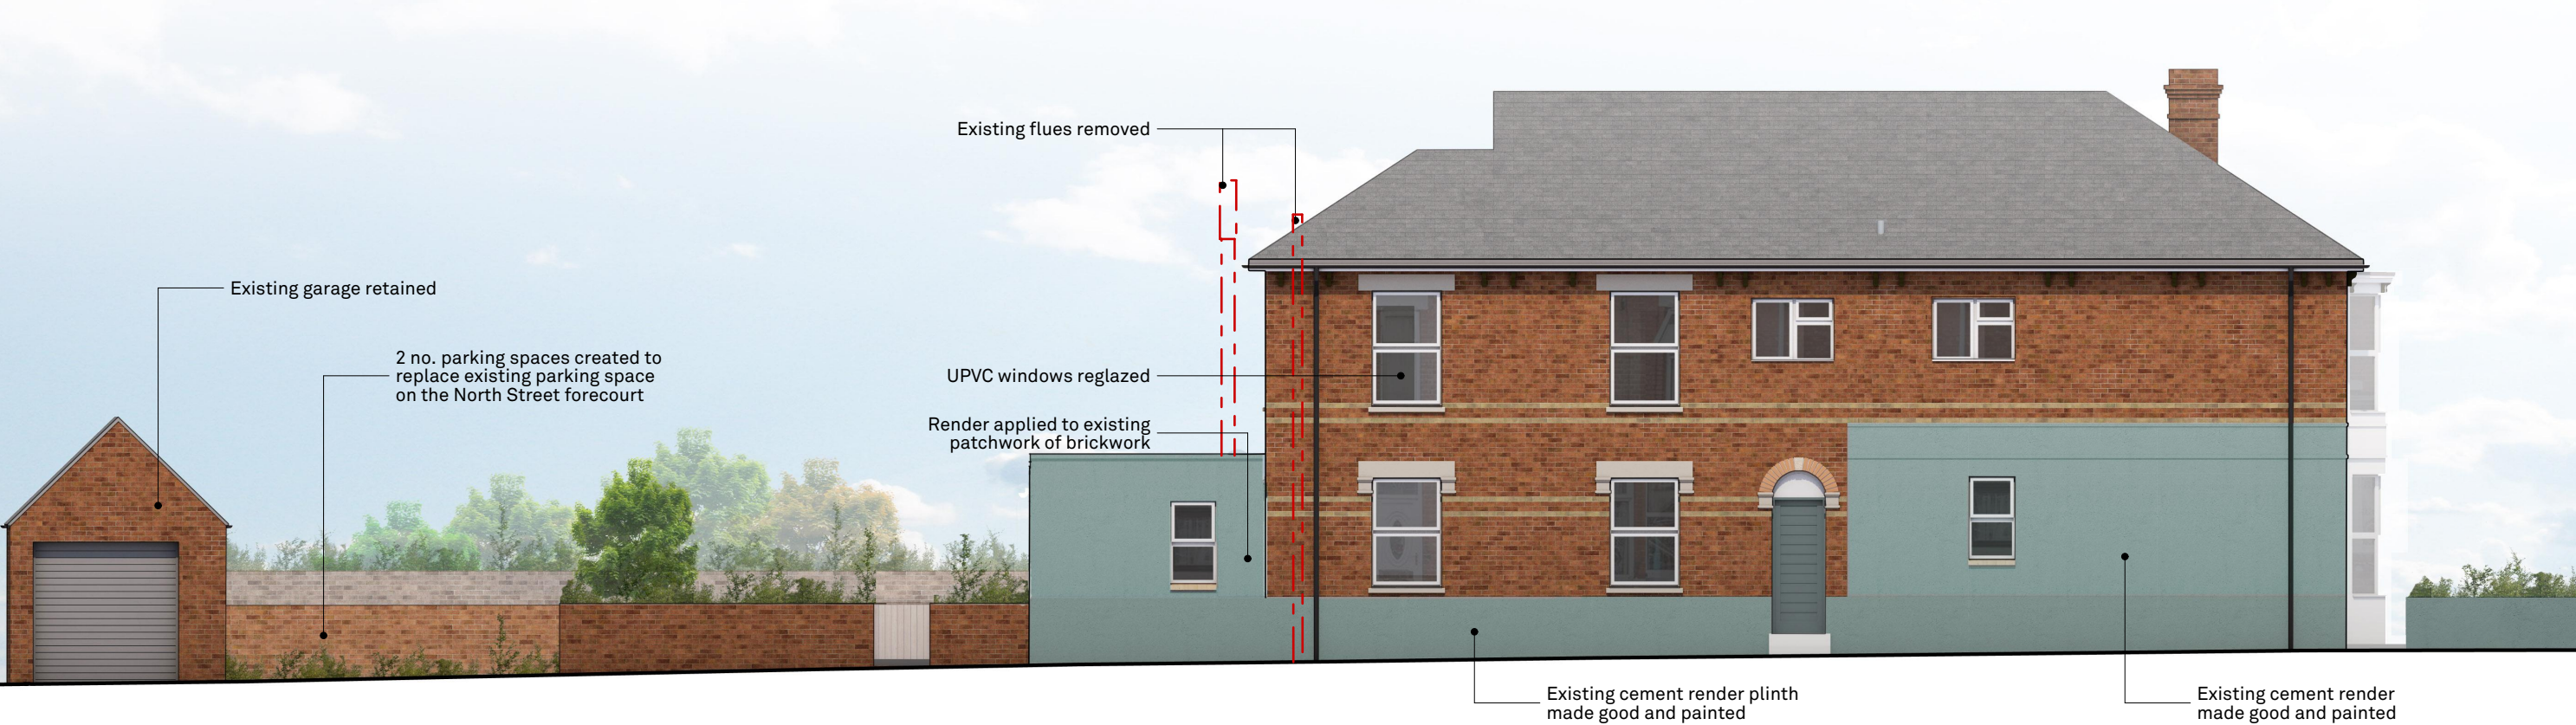


South Elevation

1:100

 

East Elevation

1:100

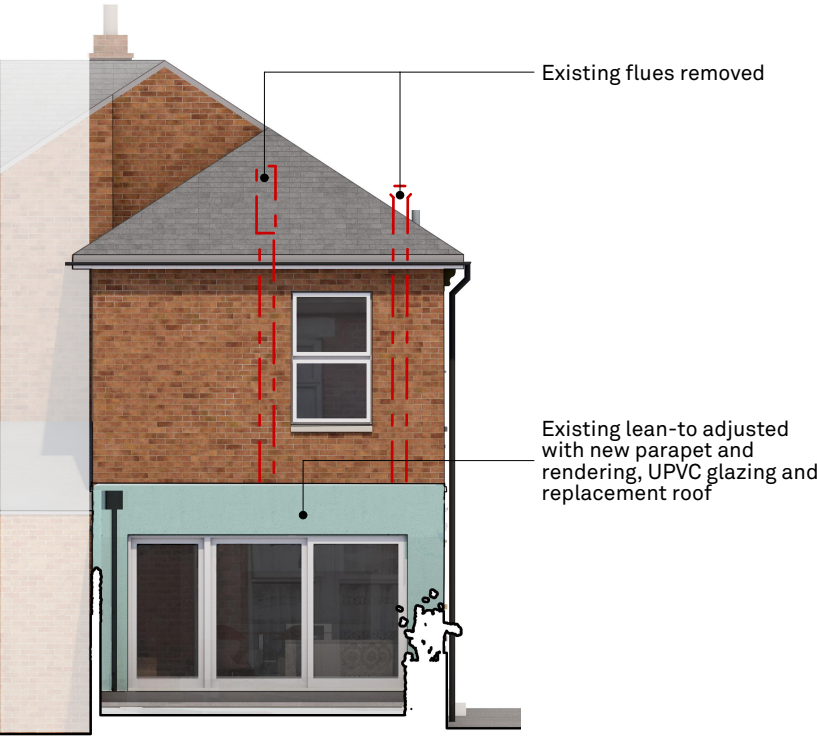

West Elevation

1:100

rev.	date	changes description	status	issued by
P01	02/11/2017		S2	DM

RE-FORMAT

this drawing is the copyright of Re-Format LLP and may not be copied, altered or reproduced in any way or passed to a third party without written authority. All dimensions subject to site survey and site verification. Do not scale for construction ©

www.re-format.co.uk
mail@re-format.co.uk
+44 (0)1730 778778

drawn by
GH
checked by
MS
Date
Oct 2017
Scale at A3
1:100

project title
Victoria Rd, Emsworth
document title
Proposed Elevations

project	originator	volume	level	type	role	number
P17082 -	RFT	- 00	- ZZ	- DR	- A	- 0301
status	suitability description	revision				
S2	For Planning	P01				