





Front Elevation



Rear Elevation

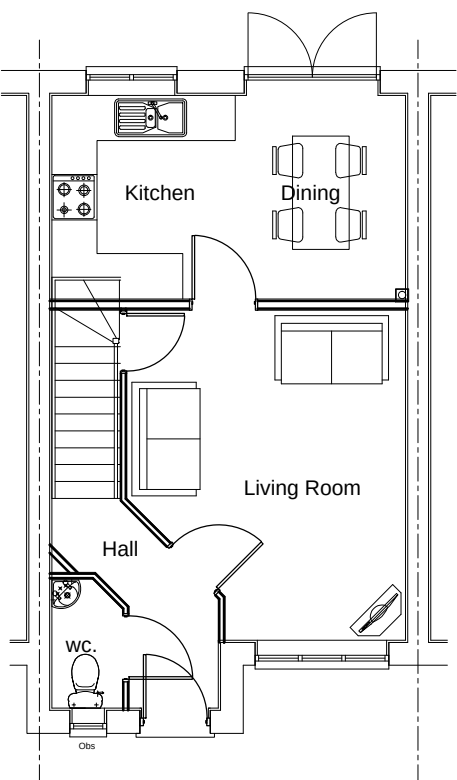


Ground Floor Plan
Mid-Terrace

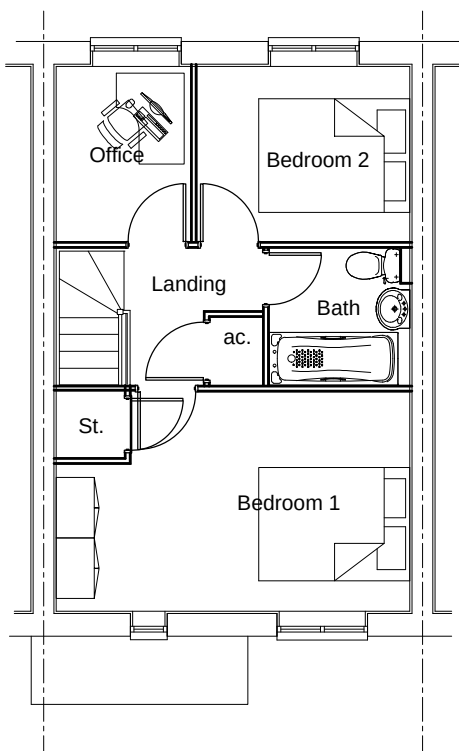

First Floor Plan
Mid-Terrace

Plots
As - 29,
Opp - 4,

Job Title
Land east of Castle
Avenue, Havant

 Drawing Title	Job No	Drawing No	Rev	Rev	Date	Revision Details	Dr	Ch
Hanbury - HA mid-terrace	-	HAN-HA-002	-					
	Drawn CD	Checked BR	Date 25.06.18					
Scale 1:100 @ A3 	Status APPROVAL			PERSIMMON Together, we make a home				