



The contractor is responsible for checking, prior to commencement, all figured and scaled dimensions on drawings against actual dimensions on site.  
Dimensions for fixed in items are to be taken from site.  
This drawing is the copyright of SMN and must not be amended or reproduced without first seeking permission.  
All works shown on this drawing must be carried out to conform to the relevant British Standard or Codes of Practice.  
If there is a conflict between information shown and any British Standard or Code of Practice then the higher standard should apply.  
These plans have been prepared only for the purpose of obtaining Local Authority Approval & do not form part of any specification of works to be carried out.  
Extension walls, extension foundations/guttering etc not to encroach over adjacent boundary.  
Boundaries indicated are assumed.  
Works carried out prior to approvals at owners risk.  
**Note: The Construction Design and Management Regulations 2015 applies to this development.**  
Drains shown are assumed.  
Plans to be read with structural calculations.  
Scale only for the purposes of Planning.  
Walls and doors removed shown dotted.



Side Elevation As Existing  
Scale 1:100 (north)

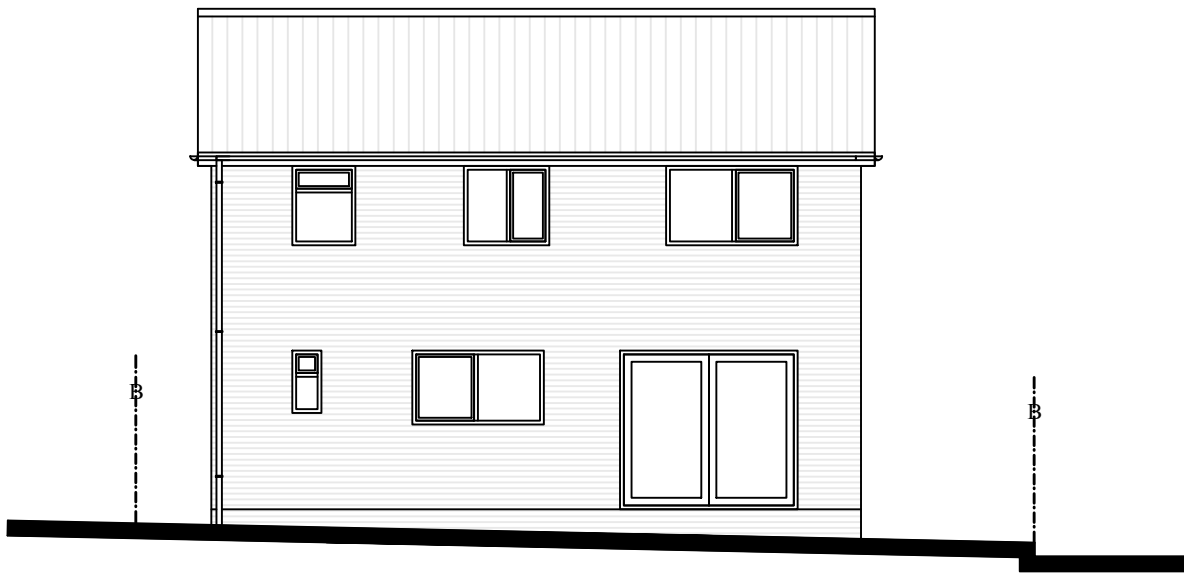

Rear Elevation As Existing  
Scale 1:100 (west)

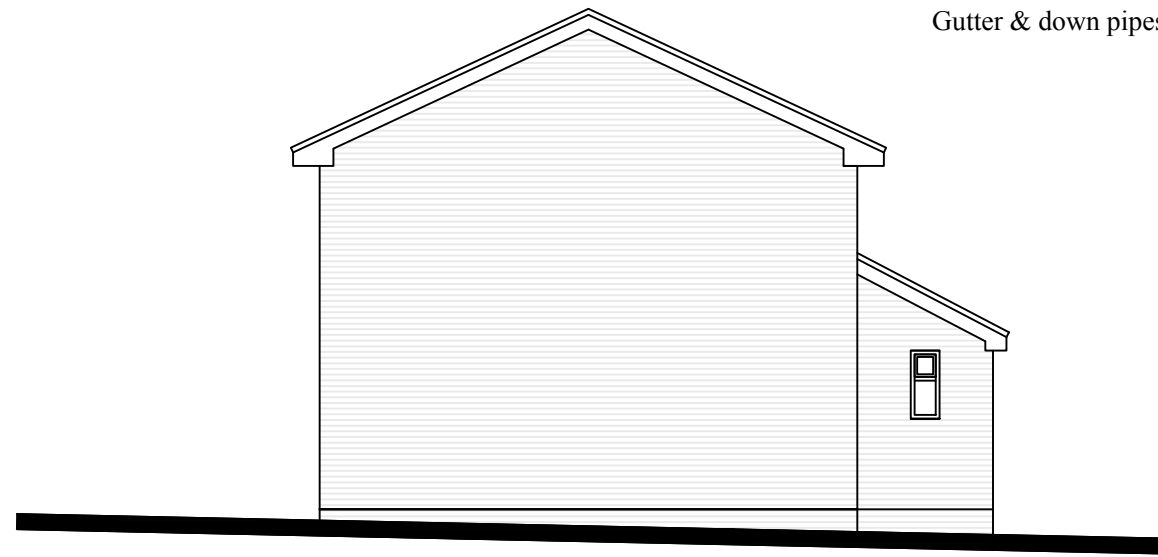


Side Elevation As Existing  
Scale 1:100 (south)




Front Elevation As Existing  
Scale 1:100 (east)

### External Materials



Walls - brickwork walls  
Roof - concrete interlock roof tiles  
Windows & Doors - uPVC (white)  
Soffit, fascia & barge board - uPVC (white)  
Gutter & down pipes - white square line

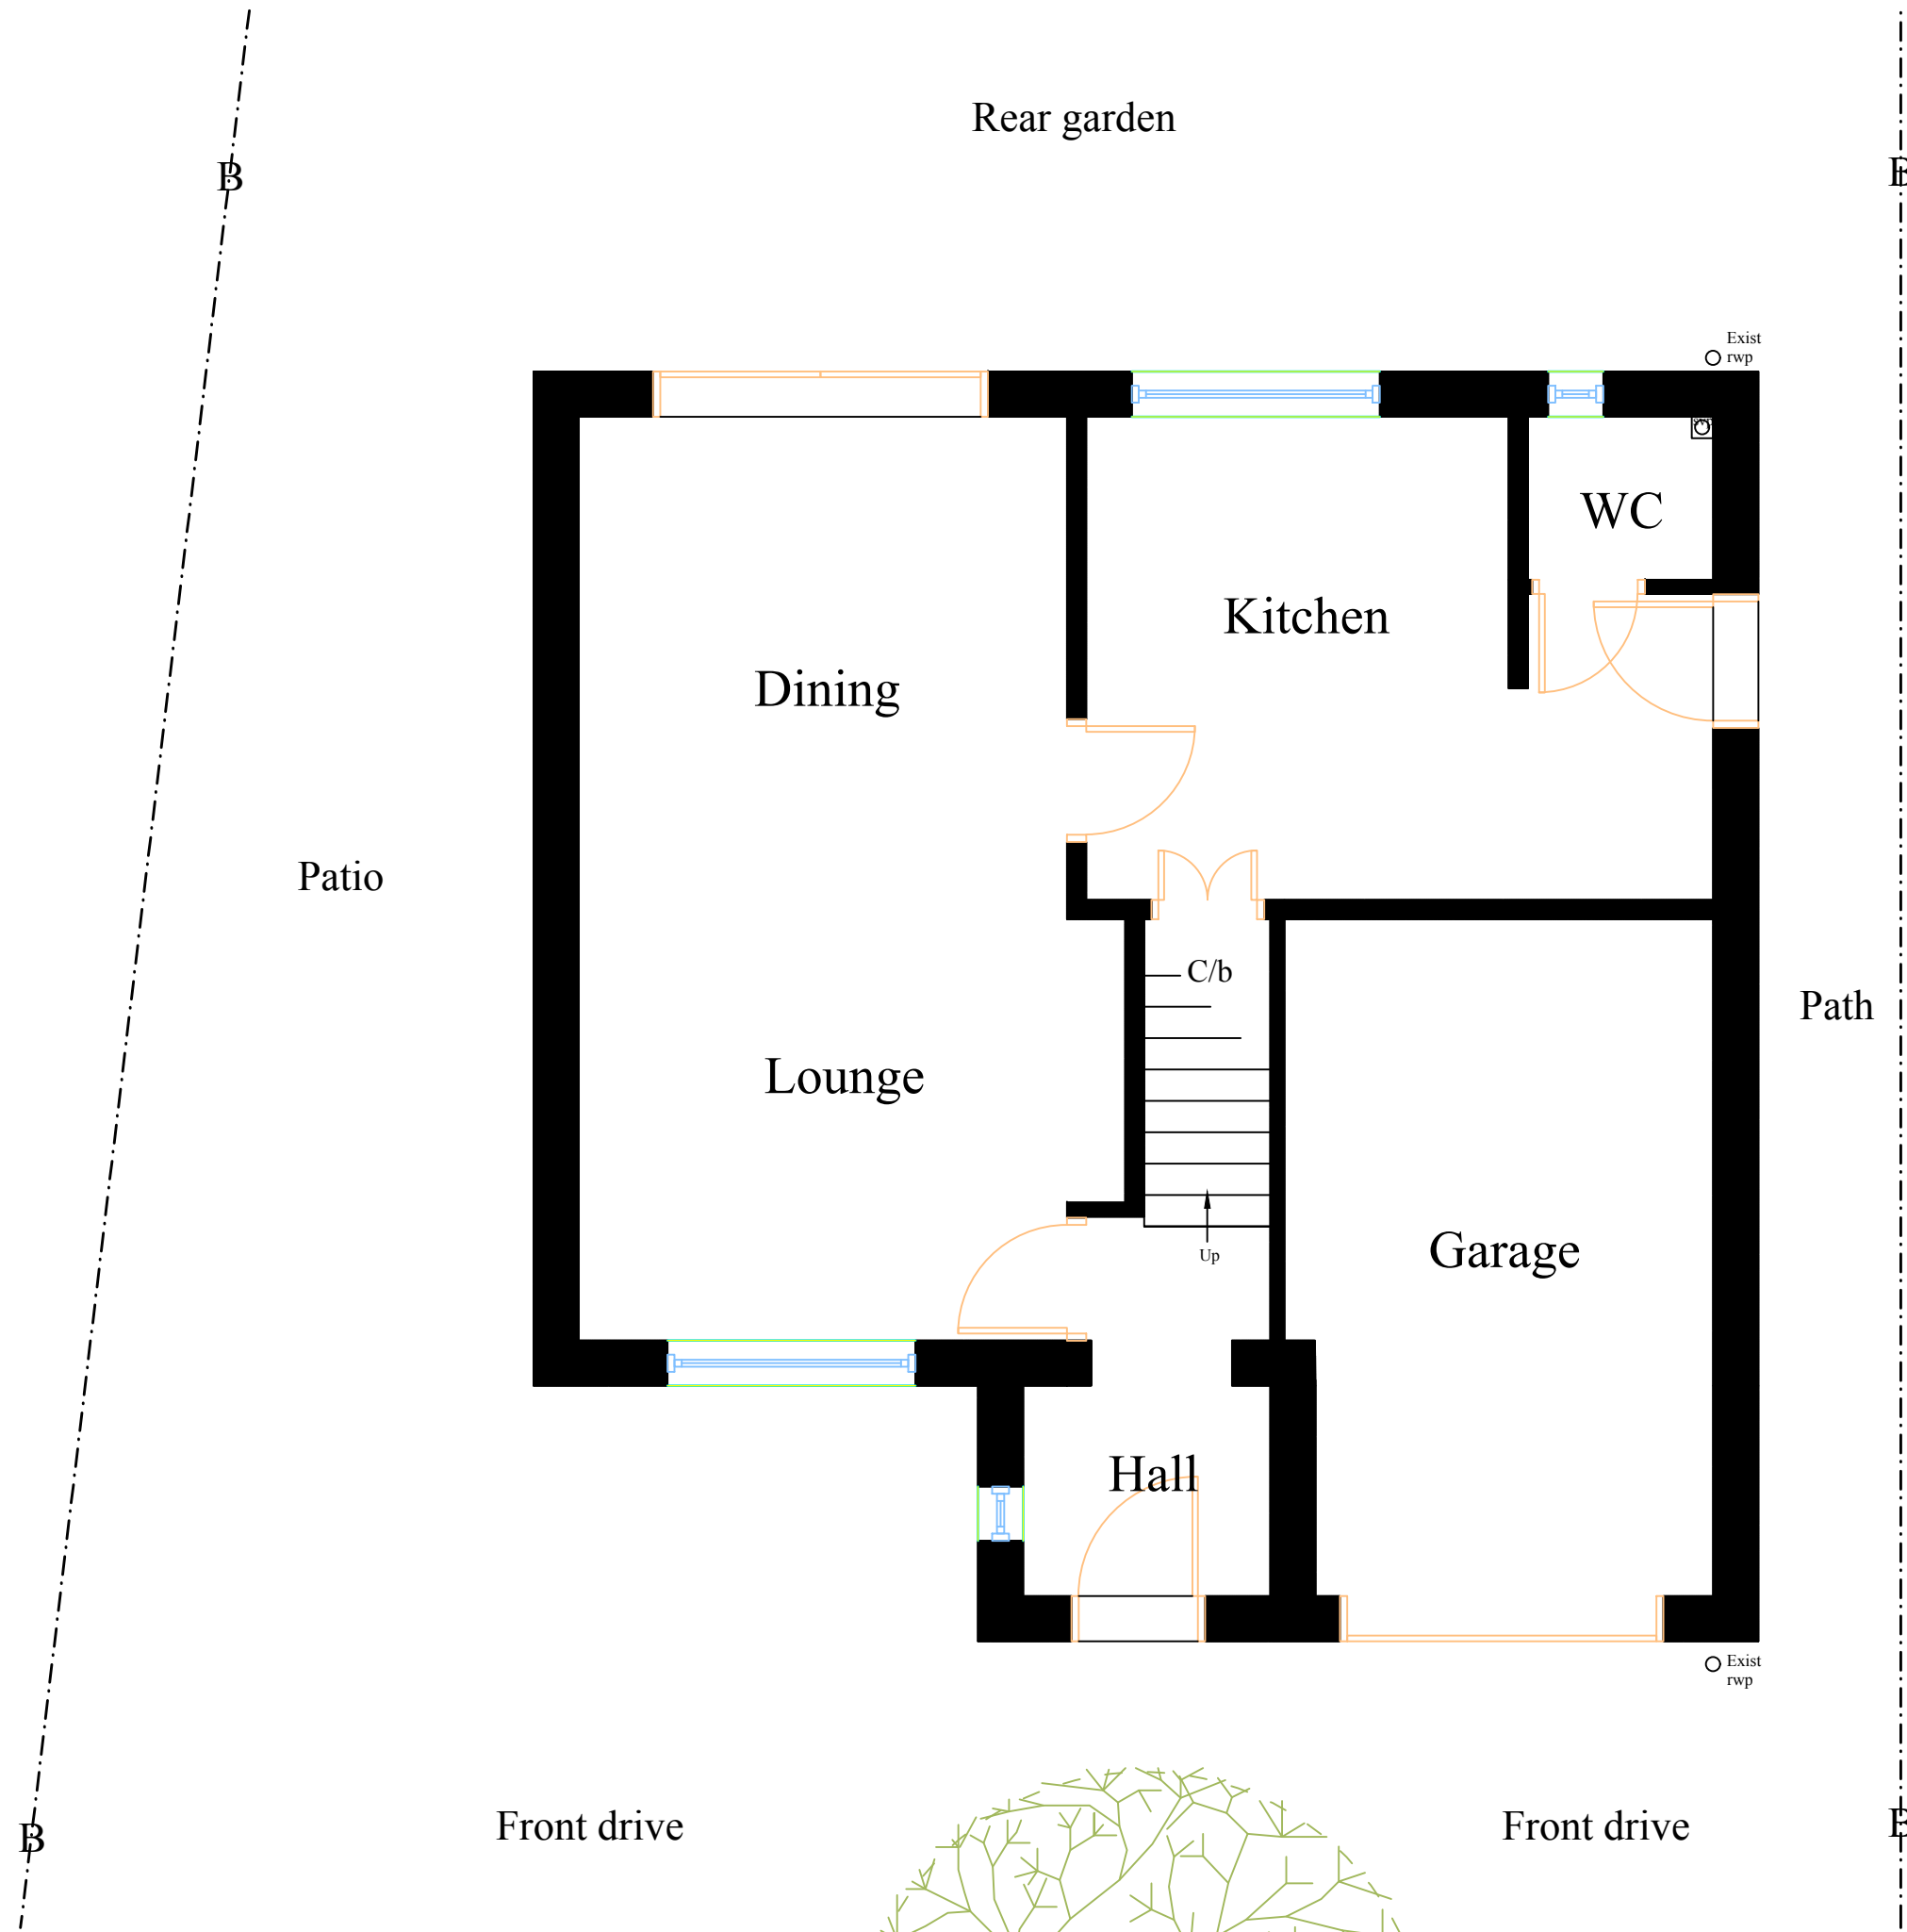

Ground Floor Layout As Existing  
Scale 1:50

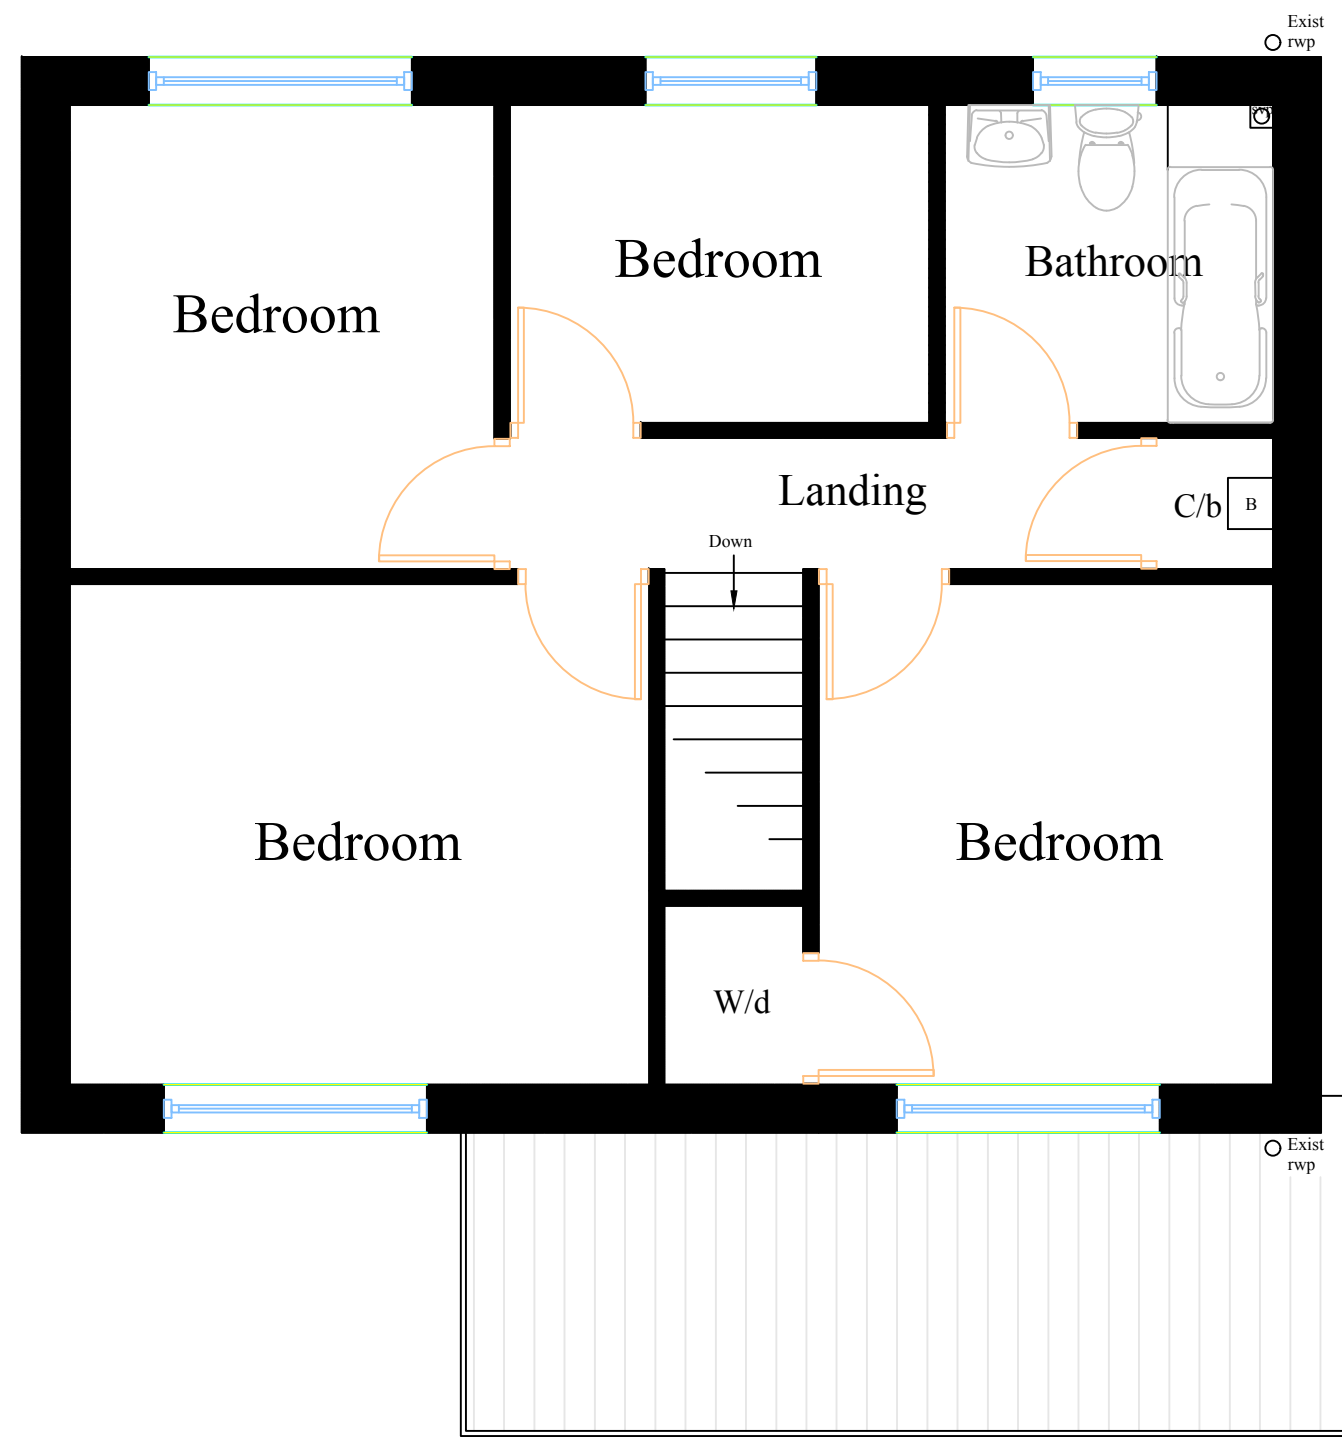

First Floor Layout As Existing  
Scale 1:50

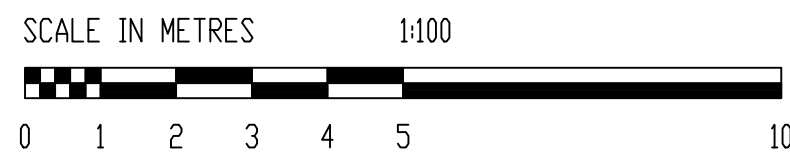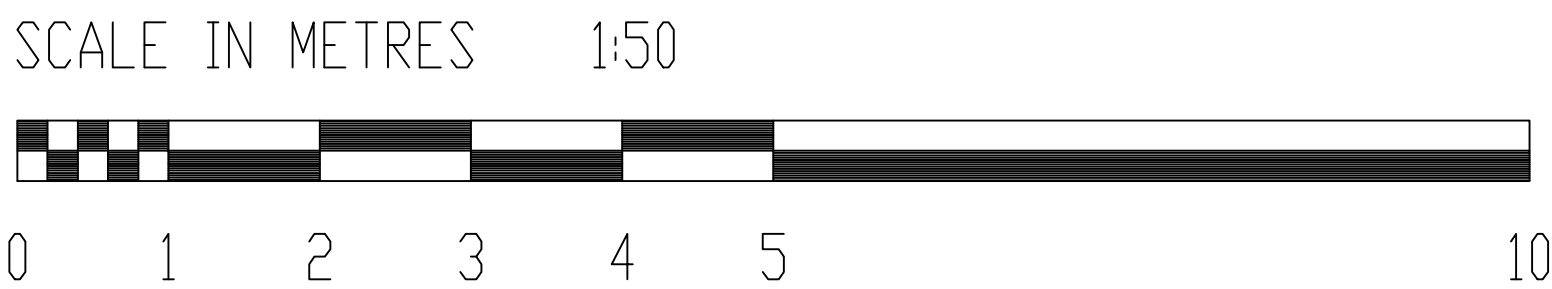

PRINT @ A1

| Rev | Date | Amendment |
|-----|------|-----------|
|-----|------|-----------|



CHARTERED SURVEYOR

25 Seamead  
Fareham  
Hampshire  
PO14 2NG  
Tel: 01329 517649  
Email: stevennorton@outlook.com



Architectural Services  
Planning advice & submissions  
Building Regulation advice & submissions  
Party Wall Services  
Project Management  
Project Monitor Services  
Contract Administration

Client  
Mr Whitlock

Job Title  
Extensions & Alterations @  
16 Bracken Heath  
Waterlooville  
Hampshire  
PO7 8RH

Drawing Title

Existing Floor Layouts  
Existing Elevations

Date  
October 2018

Drawn By  
SMN

Drawing No. whitlock-18-01 Rev.