

1 SELANGOR AVENUE, EMSWORTH
PROPOSED

NOTES:


Dimensions to be checked on site before commencing work.
Any discrepancies shall be reported to the architect immediately.

Do not scale from these drawings except for planning purposes.


Use figured dimensions only.

Where applicable this drawing is to be read in conjunction with other consultants' drawings.

All drawings to be read in conjunction with specification and all other drawings including structural engineer and mechanical and electrical drawings / specification

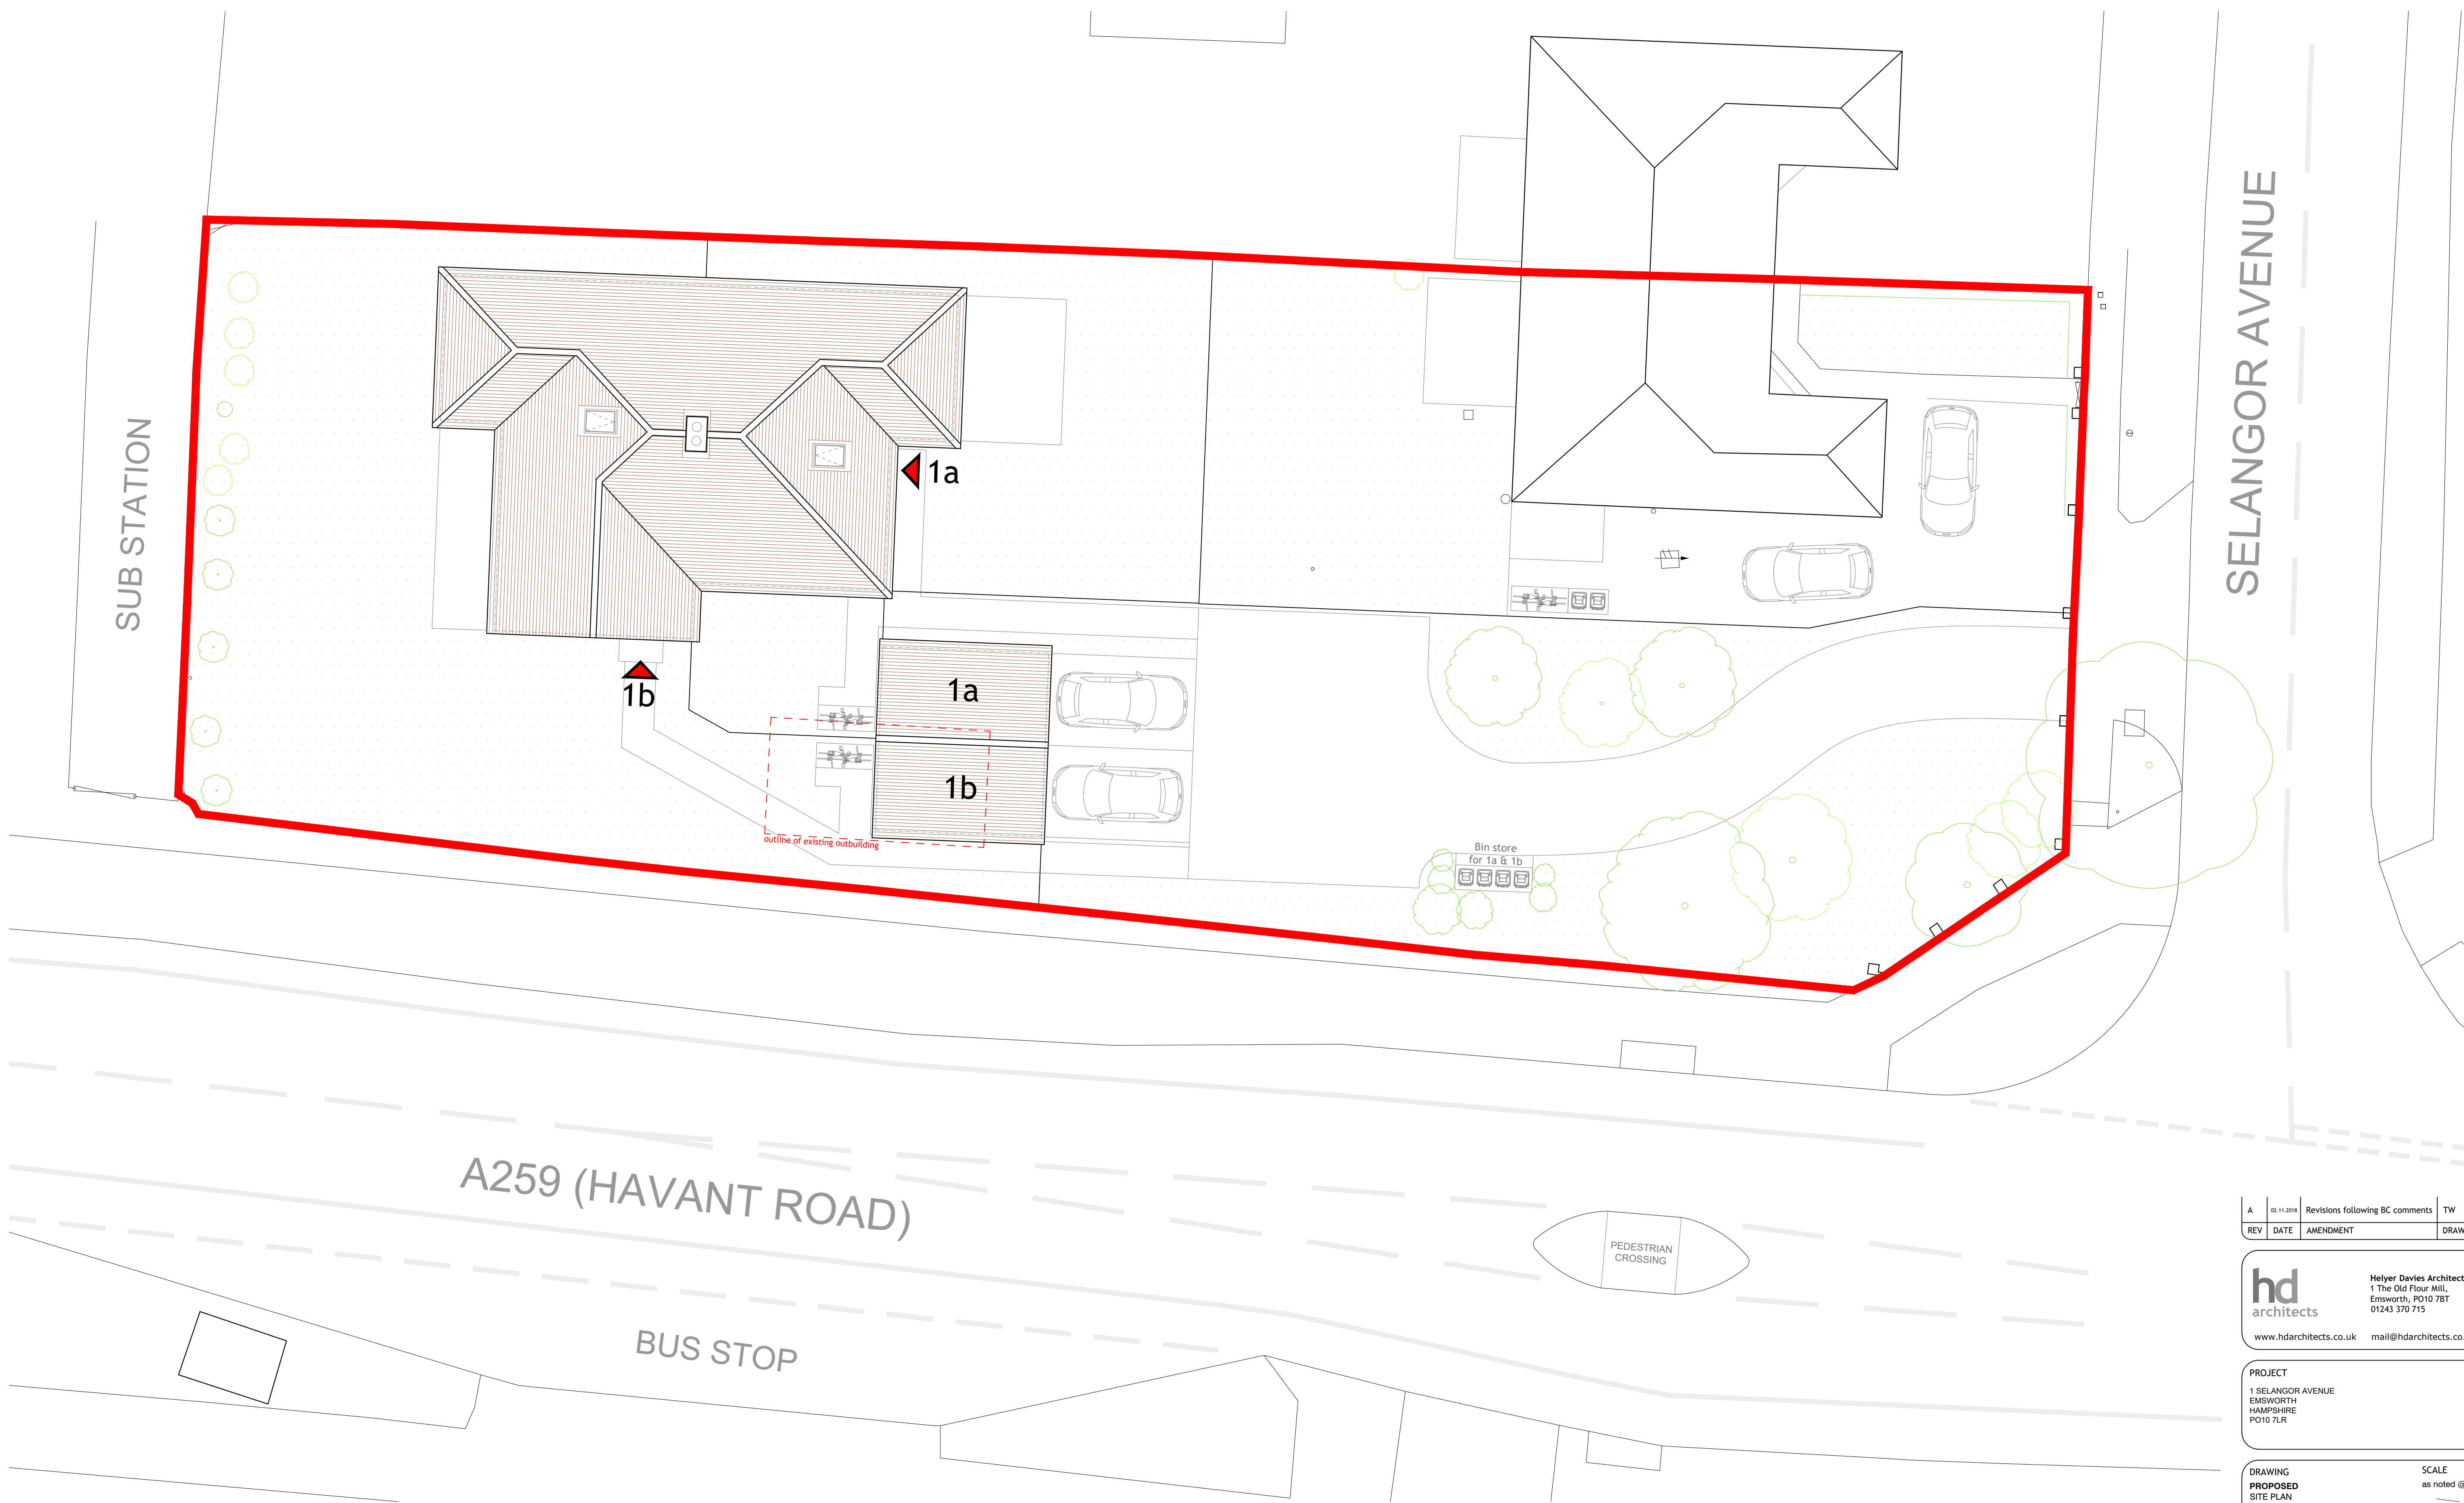

SITE PLAN
1:100

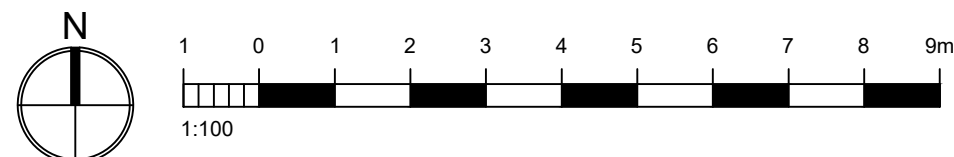

A	02.11.2018	Revisions following BC comments	TW
REV	DATE	AMENDMENT	DRAWN

Helyer Davies Architects Ltd
1 The Old Flour Mill,
Emsworth, PO10 7BT
01243 370 715
www.hdarchitects.co.uk mail@hdarchitects.co.uk

PROJECT
1 SELANGOR AVENUE
EMSWORTH
HAMPSHIRE
PO10 7LR

DRAWING PROPOSED SITE PLAN	SCALE as noted @A1
--	------------------------------

DATE SEPT 2018	DRAWN TW
DRAWING NUMBER 18088-03	REVISION A