



South-West Elevation

1:100

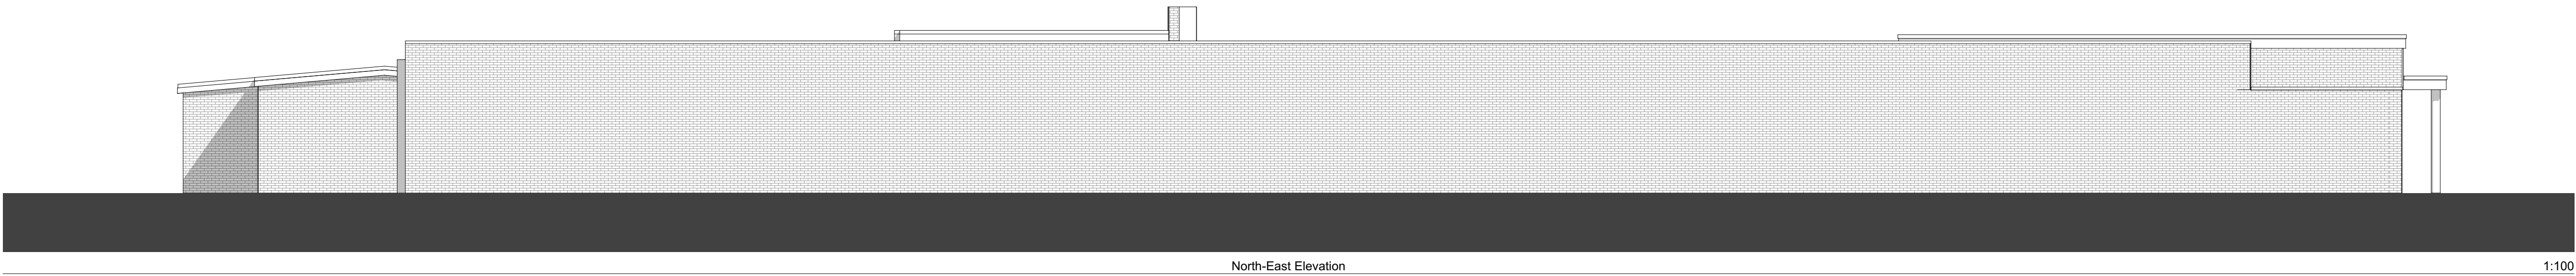


North-East Elevation

1:100

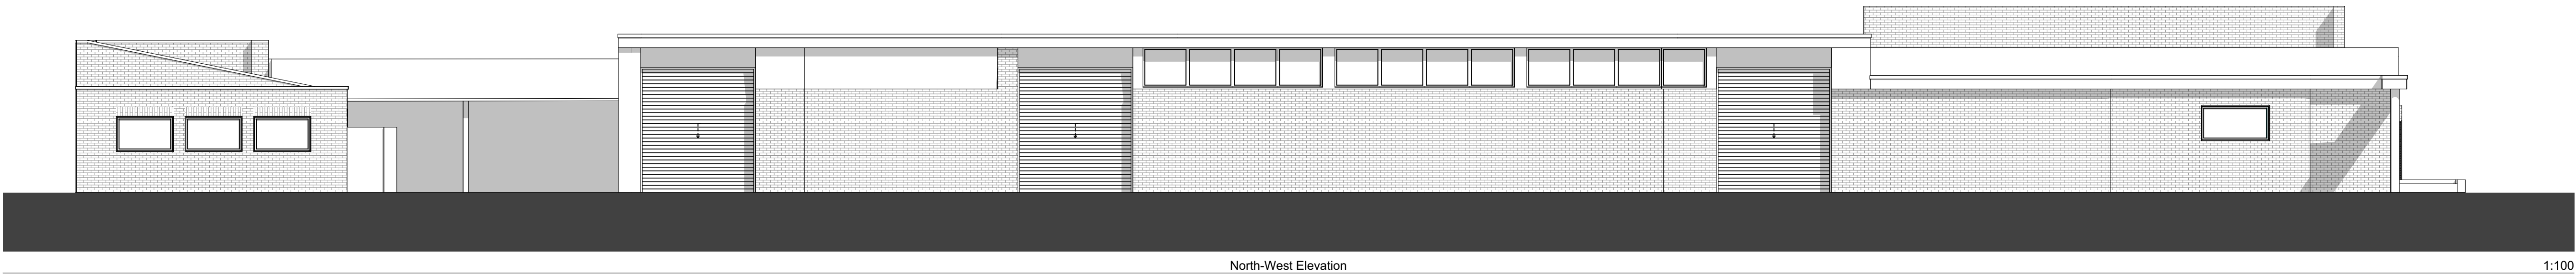

North-West Elevation

1:100

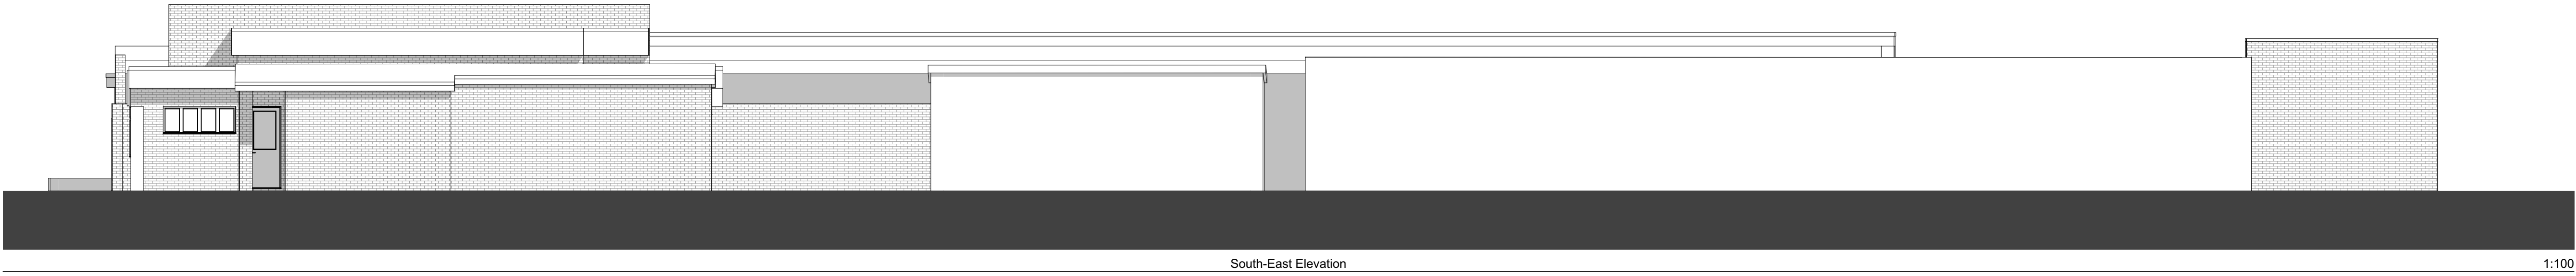

South-East Elevation

1:100

revisions & notes: A 19.10.2018 LMW Issued to JLL

project: **The Southern Cooperative**
222-224 Dunsbury Way
Havant
PO9 5BQ

drawing name: Existing Elevations

status: **PLANNING**
date: February 2018
scale: 1:100
drawn: LMW

pwparchitects
61 South Street, Havant, Hampshire PO9 1BZ
t: 023 9248 2494
e: design@pwp-architects.com
w: www.pwp-architects.com

Project No. **5264**

drawing No. **1300**

rev **A**

0 100mm @A1

Note: All dimensions to be checked on site by the contractor before fabrication and erection. Figured dimensions to be taken in preference to scaled dimensions. This drawing is the copyright of the architects and must not be reproduced or used without their express consent, except for the purposes of a planning application. Electronic issue of this drawing to be confirmed by paper hard copy only.