



NOTES


- 1. DO NOT SCALE FROM THIS DRAWING.
- 2. ALL DIMENSIONS ARE TO BE CHECKED ON SITE, PRIOR TO COMMENCING ANY WORKS.
- 3. ALL BOUNDARIES ARE ASSUMED AND WE ACCEPT NO LIABILITY FOR BOUNDARY INACCURACY
- 4. THESE ARE NOT WORKING DRAWINGS AND ARE FOR PLANNING PURPOSE ONLY

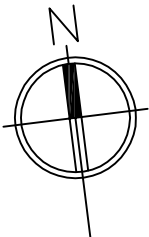

ROOF PLAN

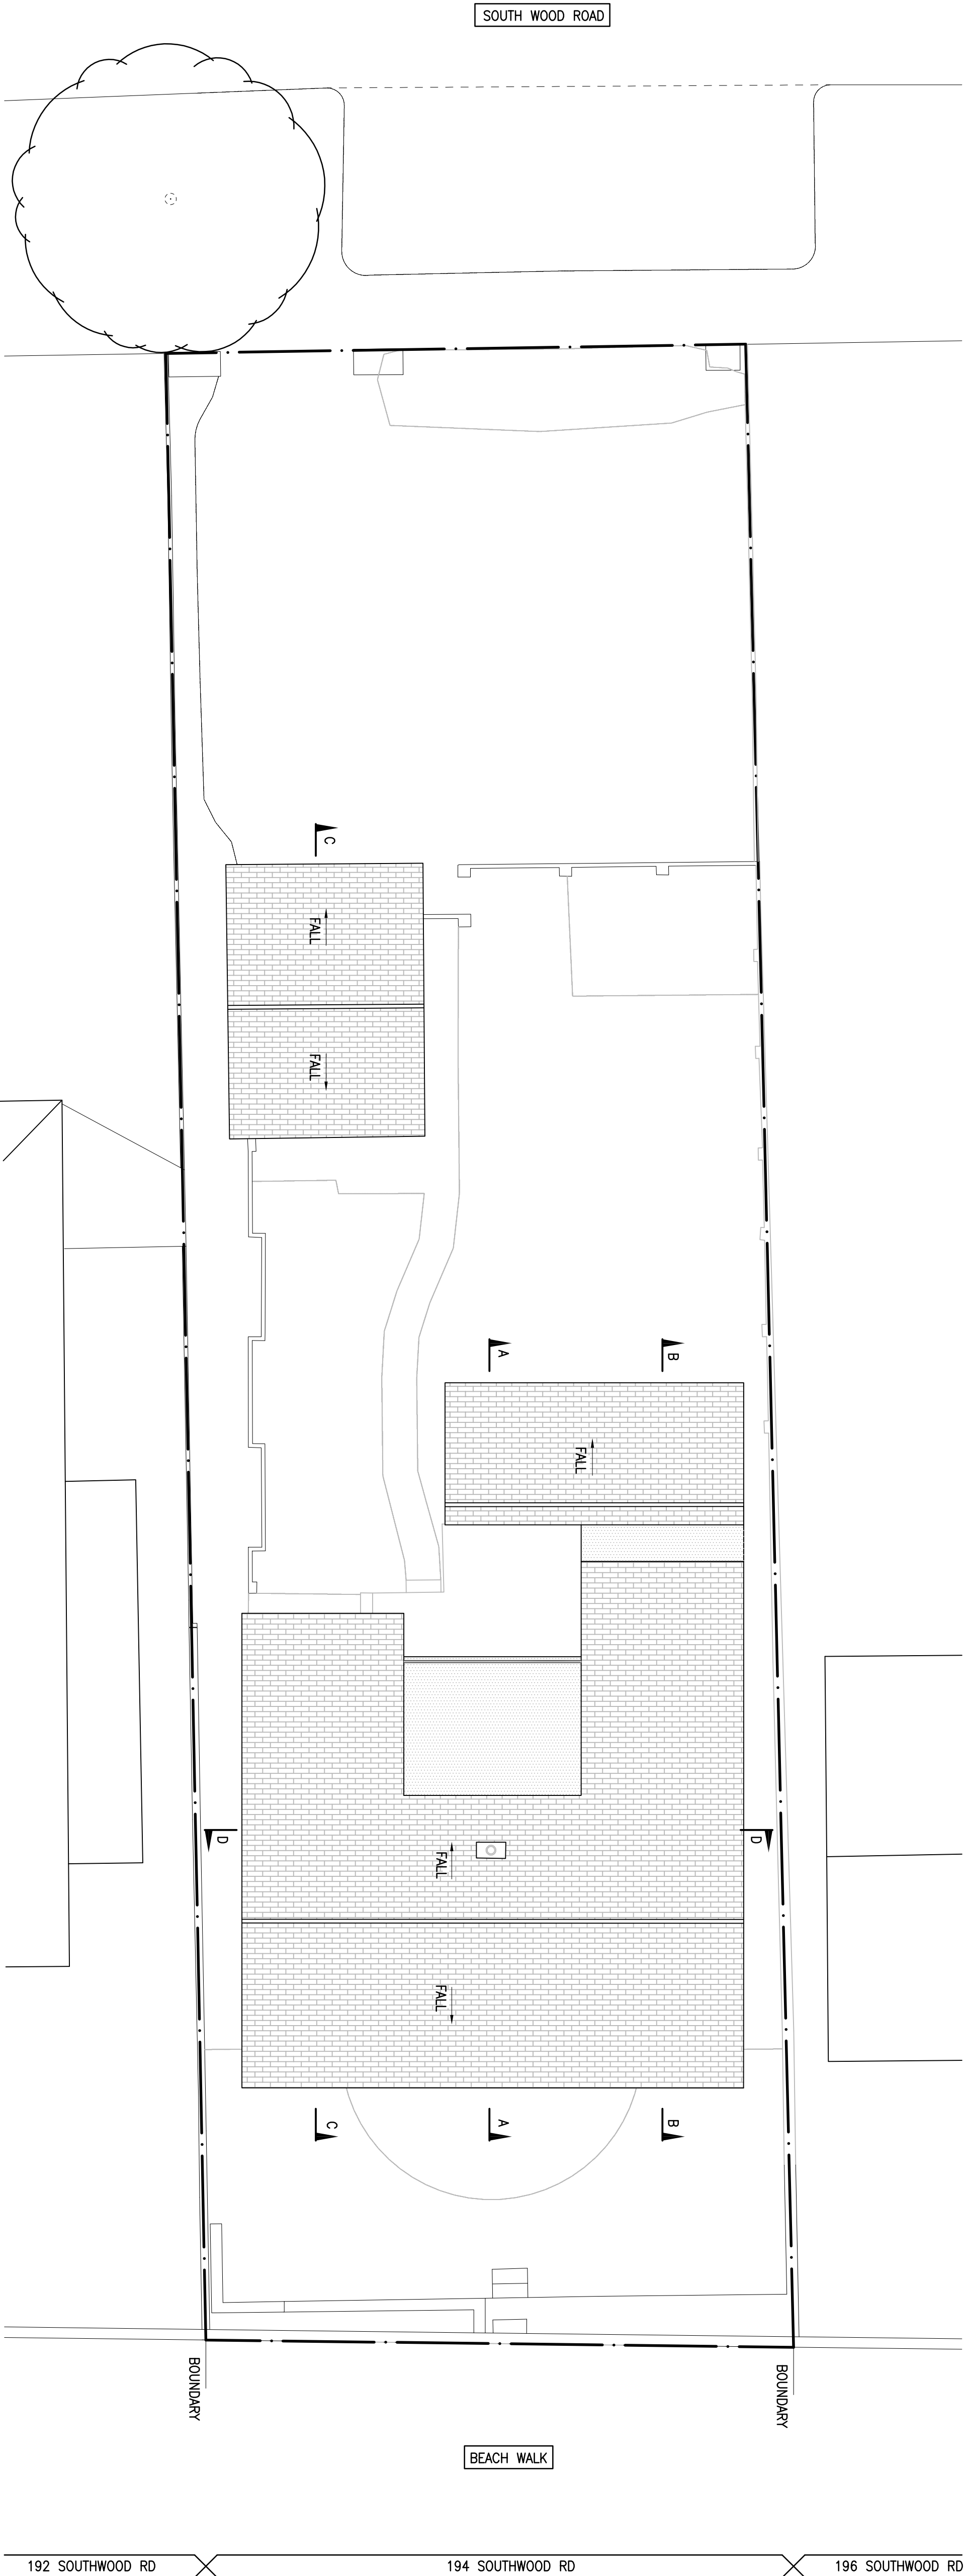

FIRST FLOOR PLAN

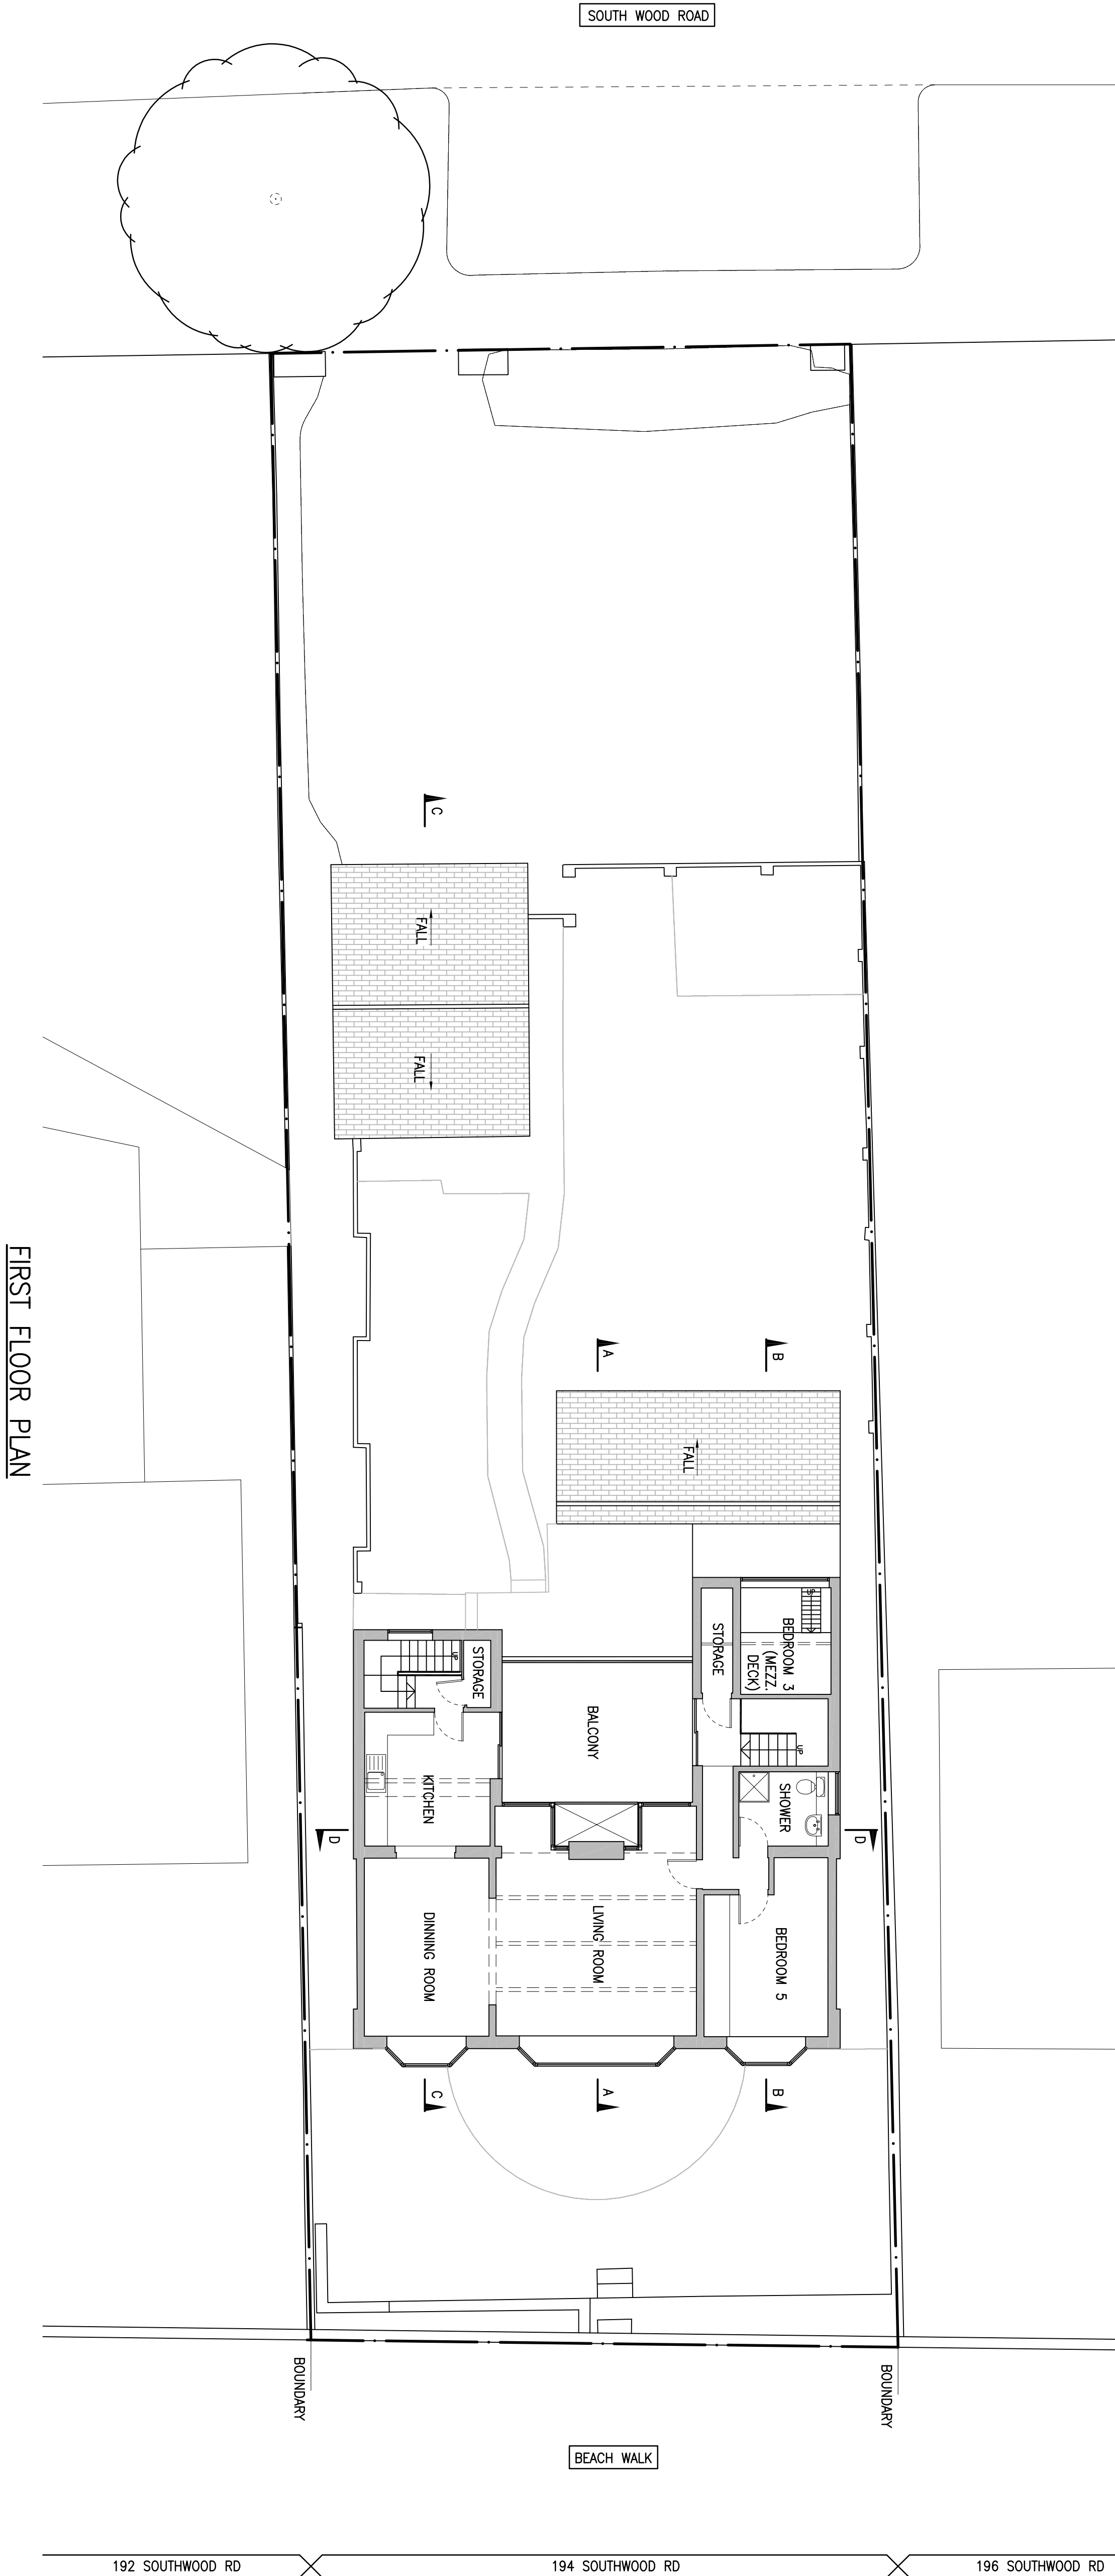

COPYRIGHT				All rights reserved			
These drawings, plans and specifications and the copyright therein are the property of David Dexter Associates and must not be used, reproduced or copied in any form without the written permission of David Dexter Associates.							
Project							
BALABOOREY							
194 SOUTHWOOD ROAD							
HAYLING ISLAND							
Client							
R.STEUL							
associates							
david dexter associates, Unit G East, Castle House, 133 Odele Street, London, E2 6AG t: 020 7606 0000 www.daviddexter.co.uk							
Title							
EXISTING FIRST FLOOR AND ROOF PLAN							
PLANNING DRAWING							
Designed		Approved		Date		Issue	
Drawn	J.M	Project Engineer/Director					
Scale	1:50@A1 UNO.	Drawing No:					
Date	MARCH '18						