

material key:


- 1

Standard portacabins - colour TBC
- 2


UPVC double glazed windows with trickle vents, restrictors and locks
- 3

UPVC and/ or steel entrance door with vision panels and eurocylinder lock


- Note:
- Based on standard sized portacabins - supplier to be confirmed.
 - Safety glazing to be installed where applicable.
 - Ground FFL to be confirmed.
 - Shims / ground works to be confirmed.

 


scale 1:200

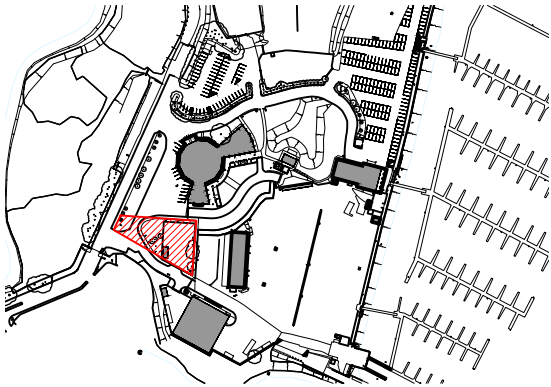

key plan 1:5000

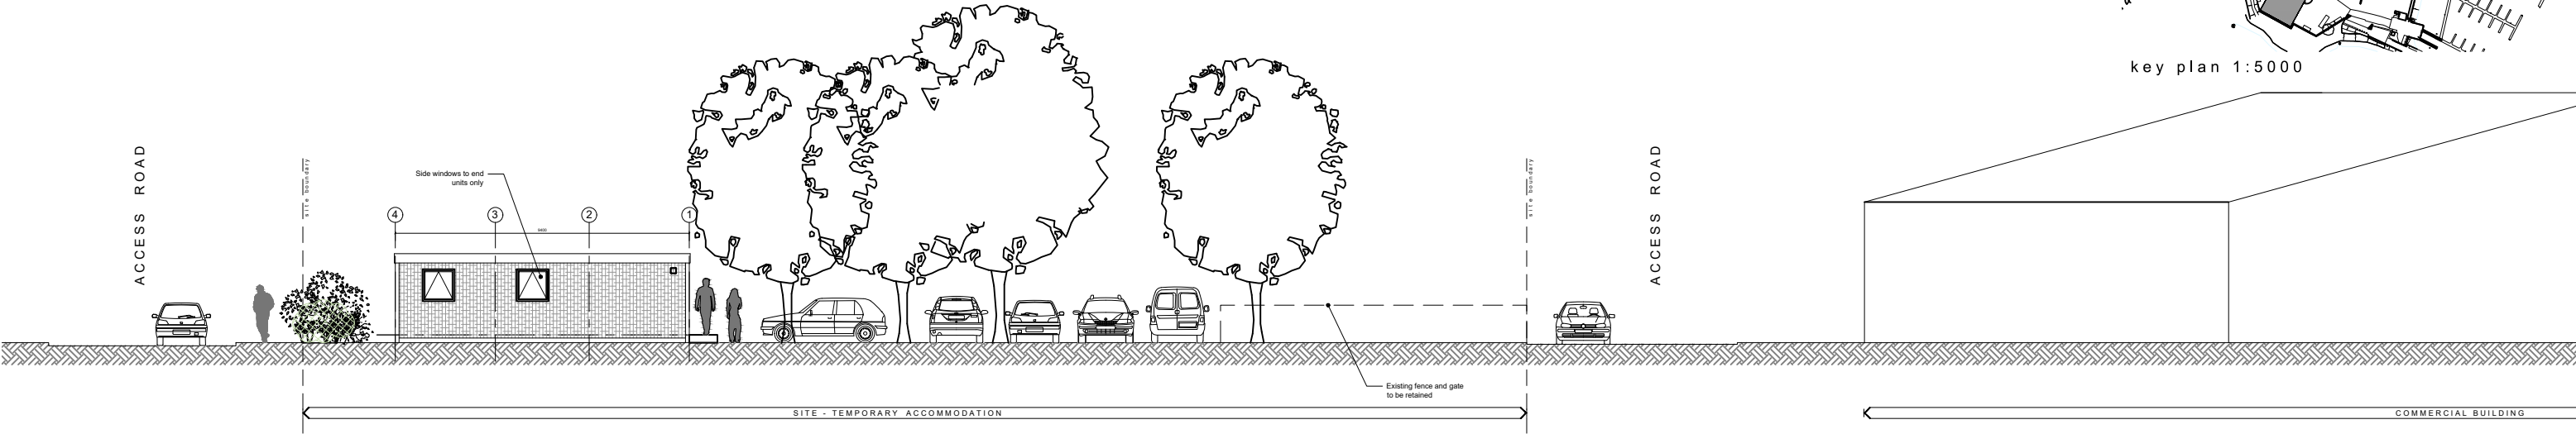

west elevation - 1:200

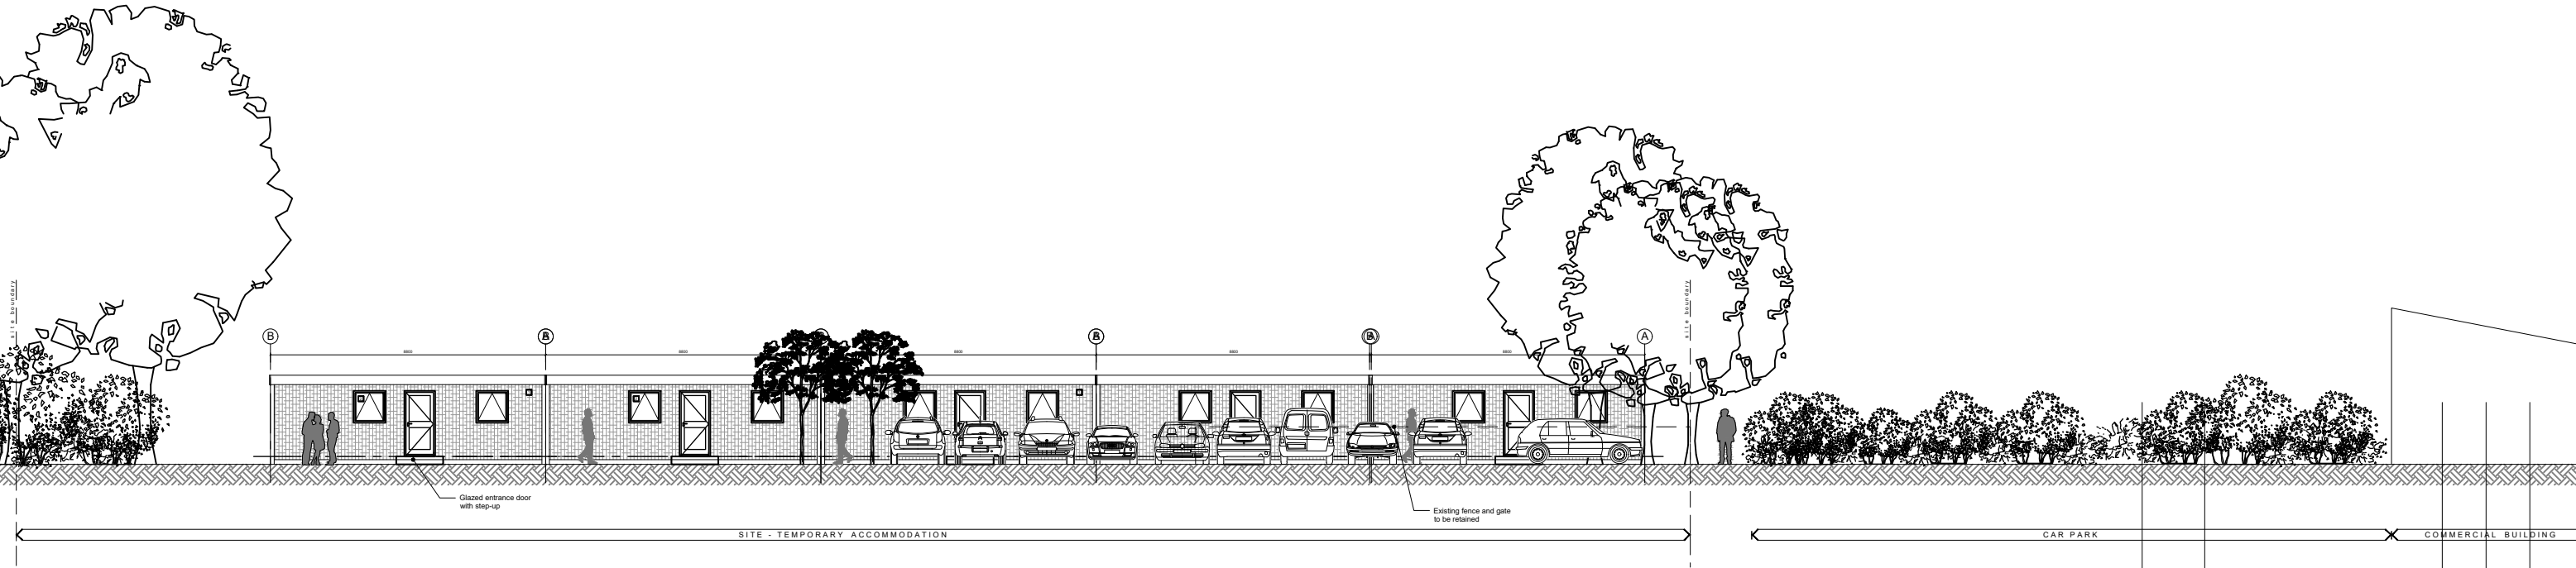

south elevation - 1:200

Rev.	Description	by	check	date
------	-------------	----	-------	------

REVISIONS

Project name:
The Drakes, Northney Marina, Hayling Island PO11 0NH

Project no.:
18001

Drawing no.:
P246

Revision:
/

Status:
PLANNING

This drawing is copyright of Cover Storey Architects LLP

All dimensions must be verified on site prior to construction

Do not scale this drawing except for planning application purposes

Drawing name:
Proposed Typical Site Elevations West & South - Temporary Accom. - Portacabins

Scale @ A3
1:200

Drawn by
JLB

Checked by
DJS

Date
MARCH 2018

Cover Storey
Architects
Cover Storey Architects LLP
Tel. 02392 006266
The Studio, 18 St Georges Avenue, Havant
info@coverstorey.co.uk
PO9 2RX
www.coverstorey.co.uk