


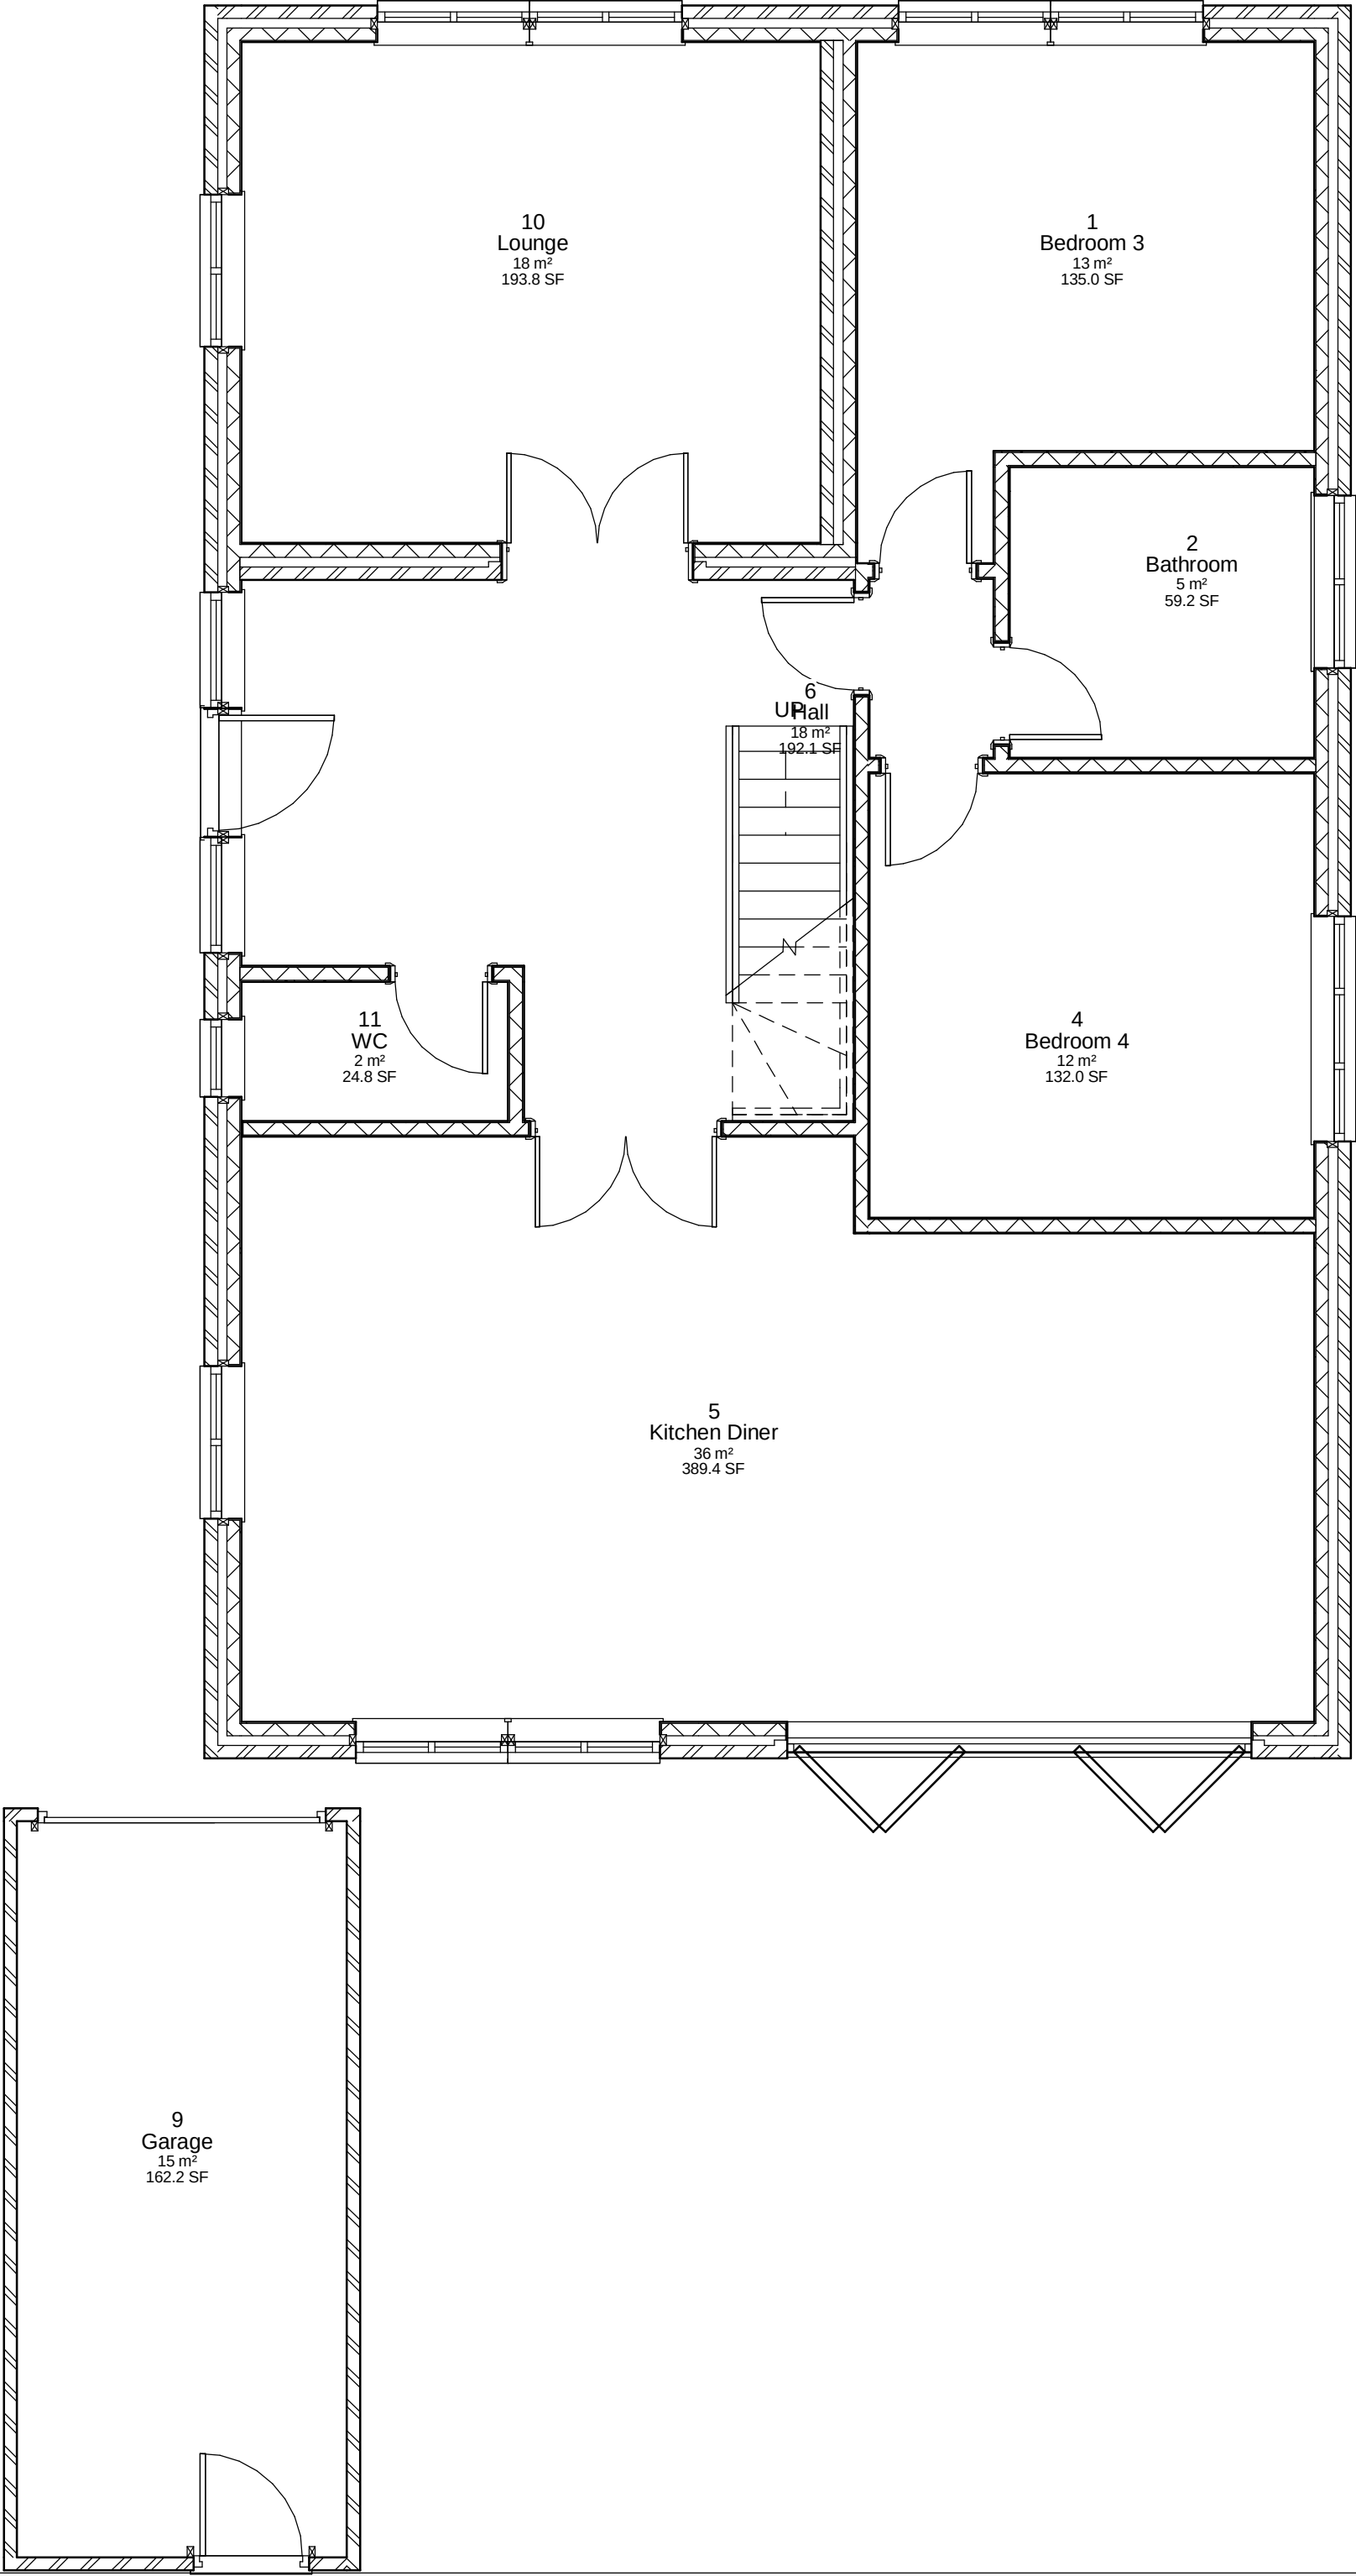

Ground floor Plan Scale 1 :50

IJ Murray Associates

www.ijma.co.uk

No.	Description	Date

Jeff Mould

7 Hart Plain Ave

Waterlooville

Proposed Ground Floor Plan				
Project number	Project Number		A106 v2	
Date	Issue Date			
Drawn by	Author			
Checked by	Checker			
			Scale	1 : 50