

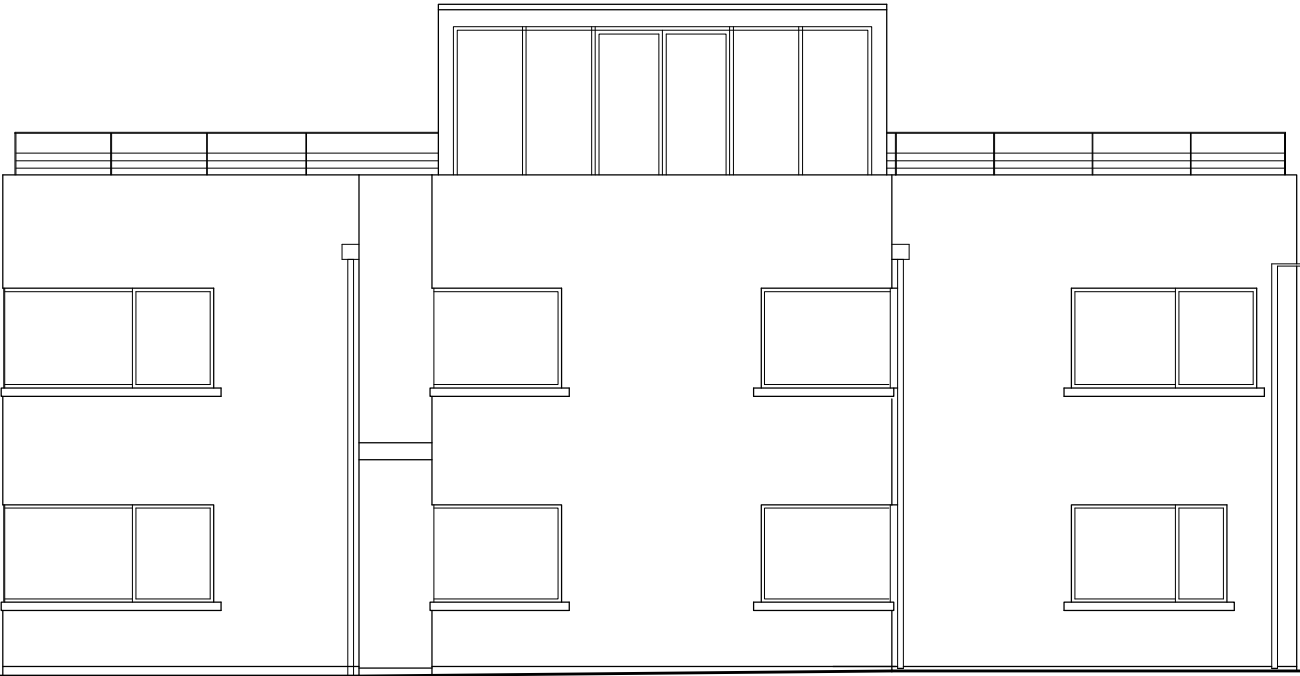
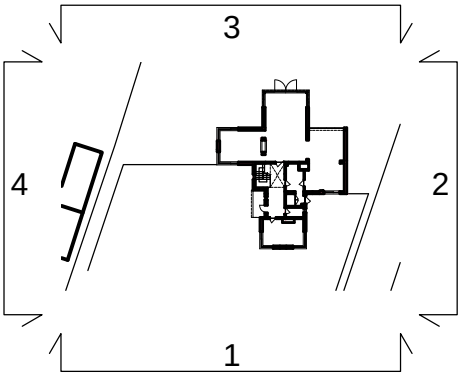


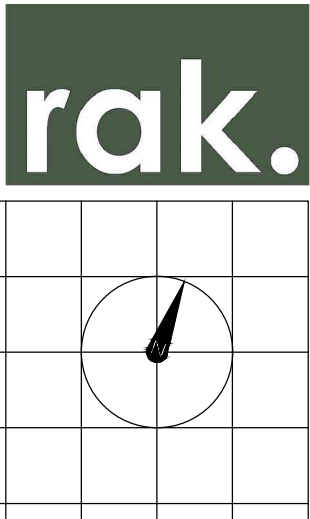

1. SOUTH ELEVATION

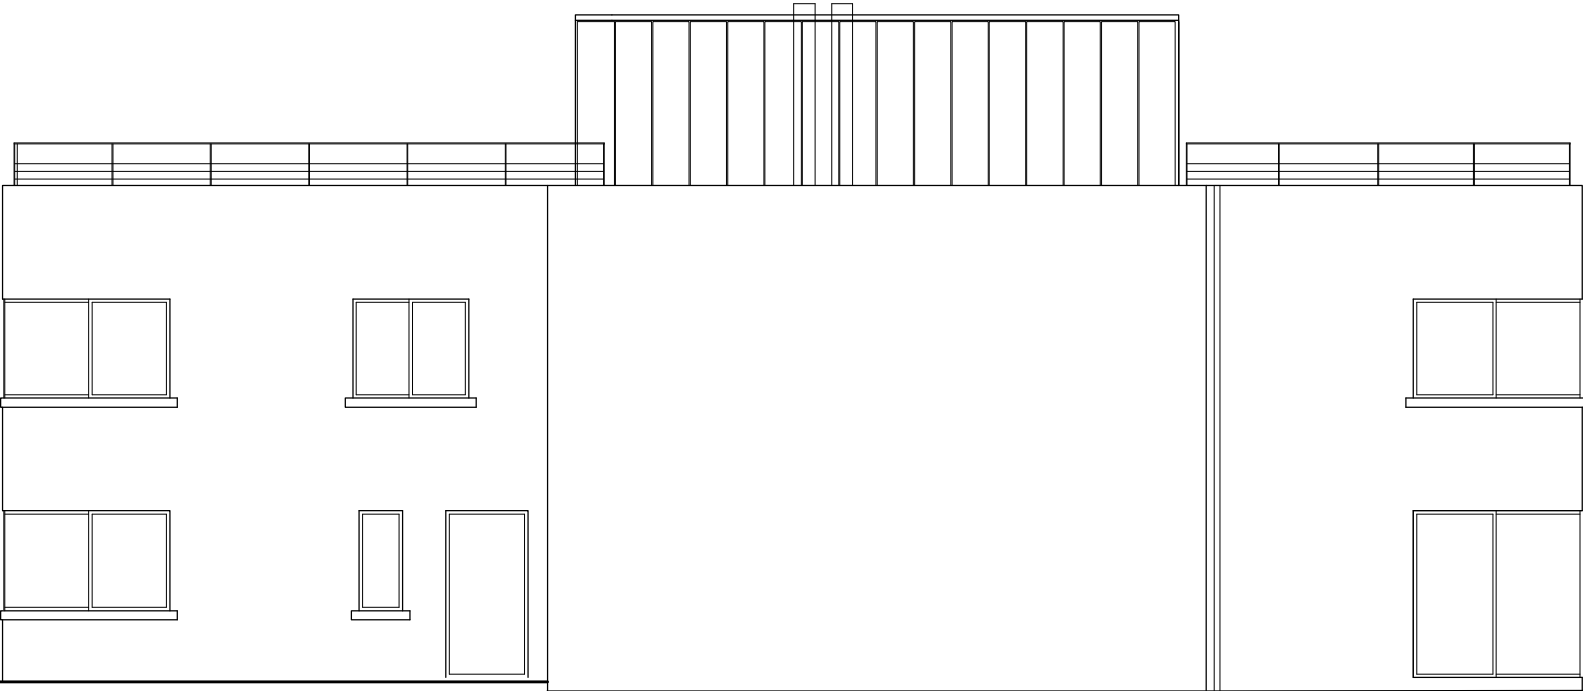

2. EAST ELEVATION

Rev.A 2018.06.14 Planning Application	
Revision	
Project title:	
Northshore 40 Sinah Lane Hayling Island, PO11 0HH	
Drawing title	
Existing - Elevations	
Client	
Mr and Mrs Nunn	
Date 01.02.2018	
Scale	
1:100 @ a3 or 1:50 @ a1	
Status	
Planning	
Drg. no.	
1032-100-009 Rev.A	
Notes	
<i>Do not scale this drawing All dimensions must be checked and rak architects are to be informed of any discrepancies prior to construction. this drawing and any of the details therein remain the copyright of rak architecture ltd.</i>	

