


Plots  
As - 26, 35, 45, 47  
Opp - 25, 44, 46,

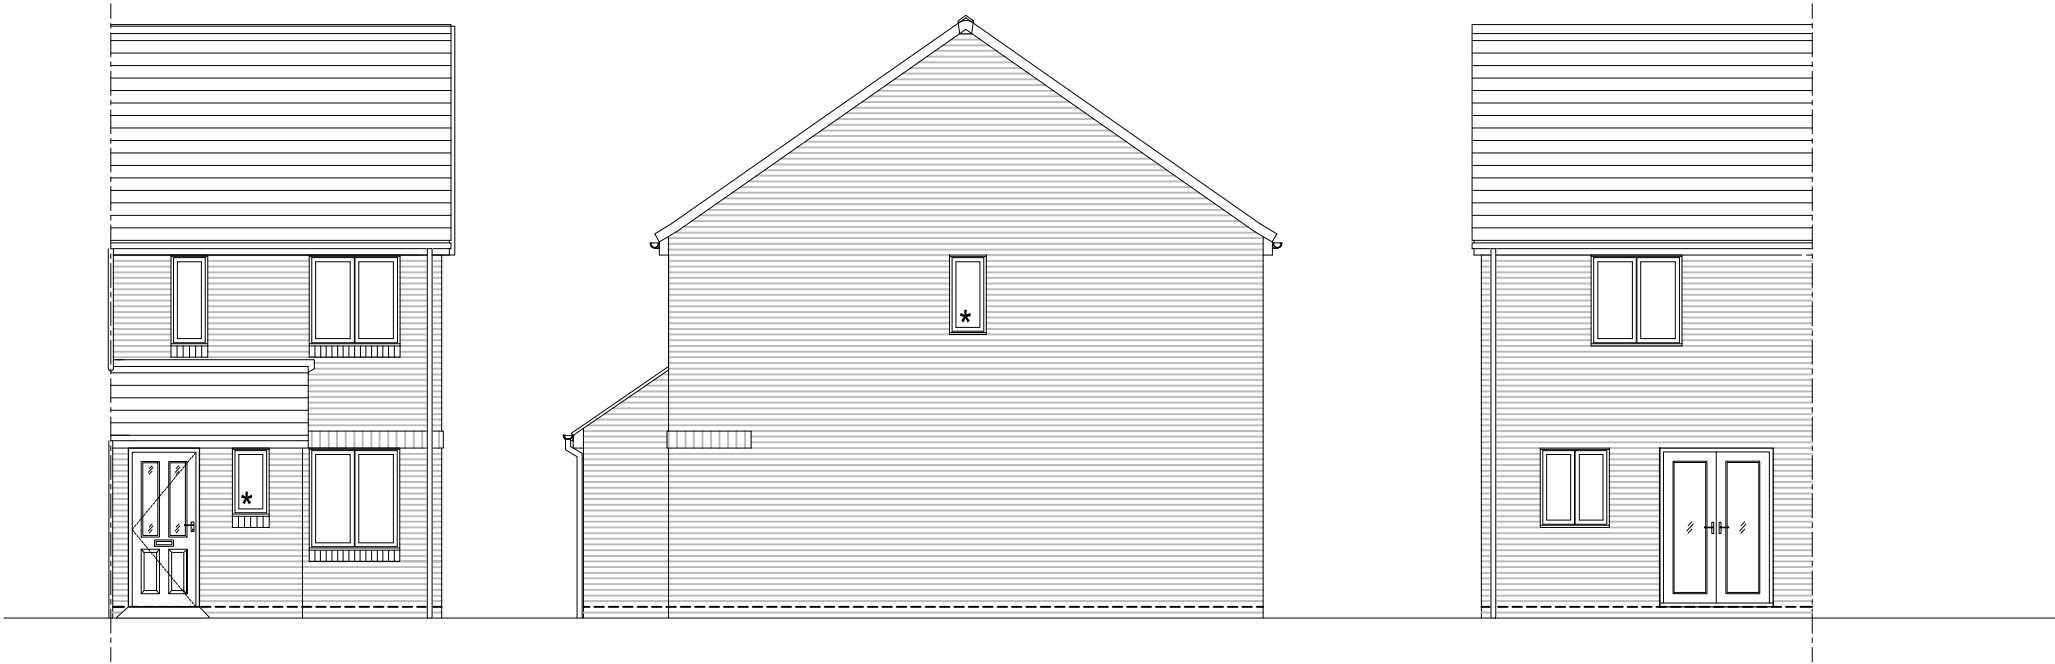


Front Elevation

\* Obscure glass


Side Elevation

\* Obscure glass

Rear Elevation

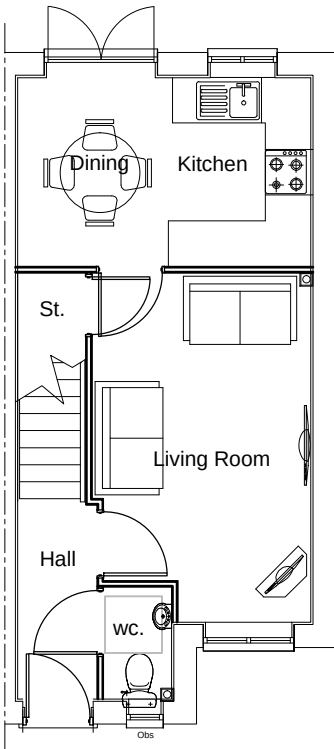

Ground Floor Plan

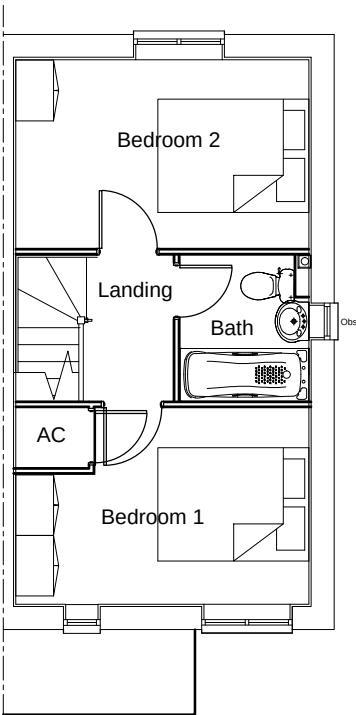

First Floor Plan

|   |  |             |               |                  |     |      |                                                                                       |  |                                              |    |
|---|--|-------------|---------------|------------------|-----|------|---------------------------------------------------------------------------------------|--|----------------------------------------------|----|
| Drawing Title                                                                                       |  | Job No      | Drawing No    | Rev              | Rev | Date | Revision Details                                                                      |  | Dr                                           | Ch |
| Alnwick - HA                                                                                        |  | -           | ALN-HA-002    | -                |     |      |  |  | <b>PERSIMMON</b><br>Together, we make a home |    |
|   |  | Drawn<br>CD | Checked<br>BR | Date<br>25.06.18 |     |      |                                                                                       |  |                                              |    |
| Scale                                                                                               |  | Status      |               |                  |     |      |                                                                                       |  |                                              |    |
| 1:100 @ A3<br> |  | APPROVAL    |               |                  |     |      |                                                                                       |  |                                              |    |



**PERSIMMON**  
Together, we make a home