



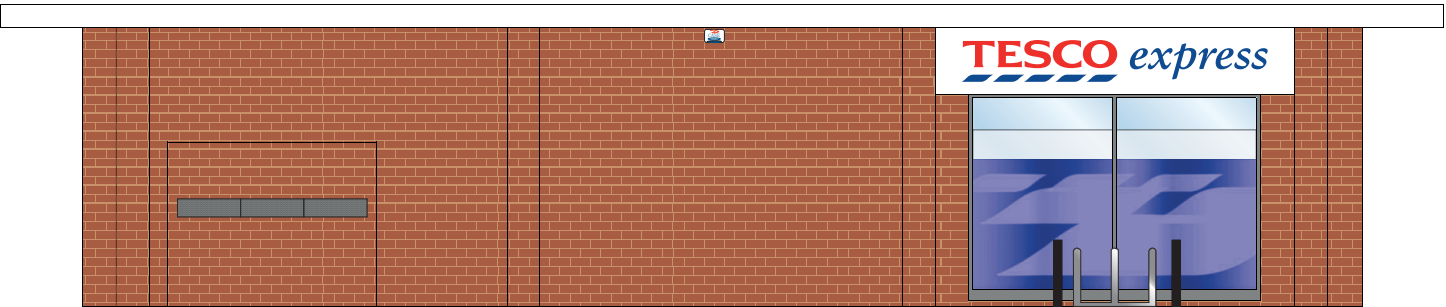

EXISTING FRONT ELEVATION




EXISTING SIDE ELEVATION


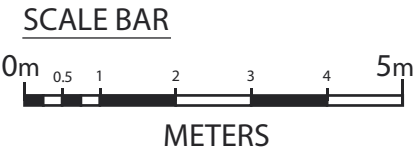


TESCO BENGALURU	
STORE TYPE Express	
STORE NAME Hayling Island	
CONTENT External Elevation	
DATE 17.10.18	SCALE 1:100@A3
DRAWING No. 02_2609_02a	
DRAWN BY Ramya	
REVISION External	

PROPOSED FRONT ELEVATION

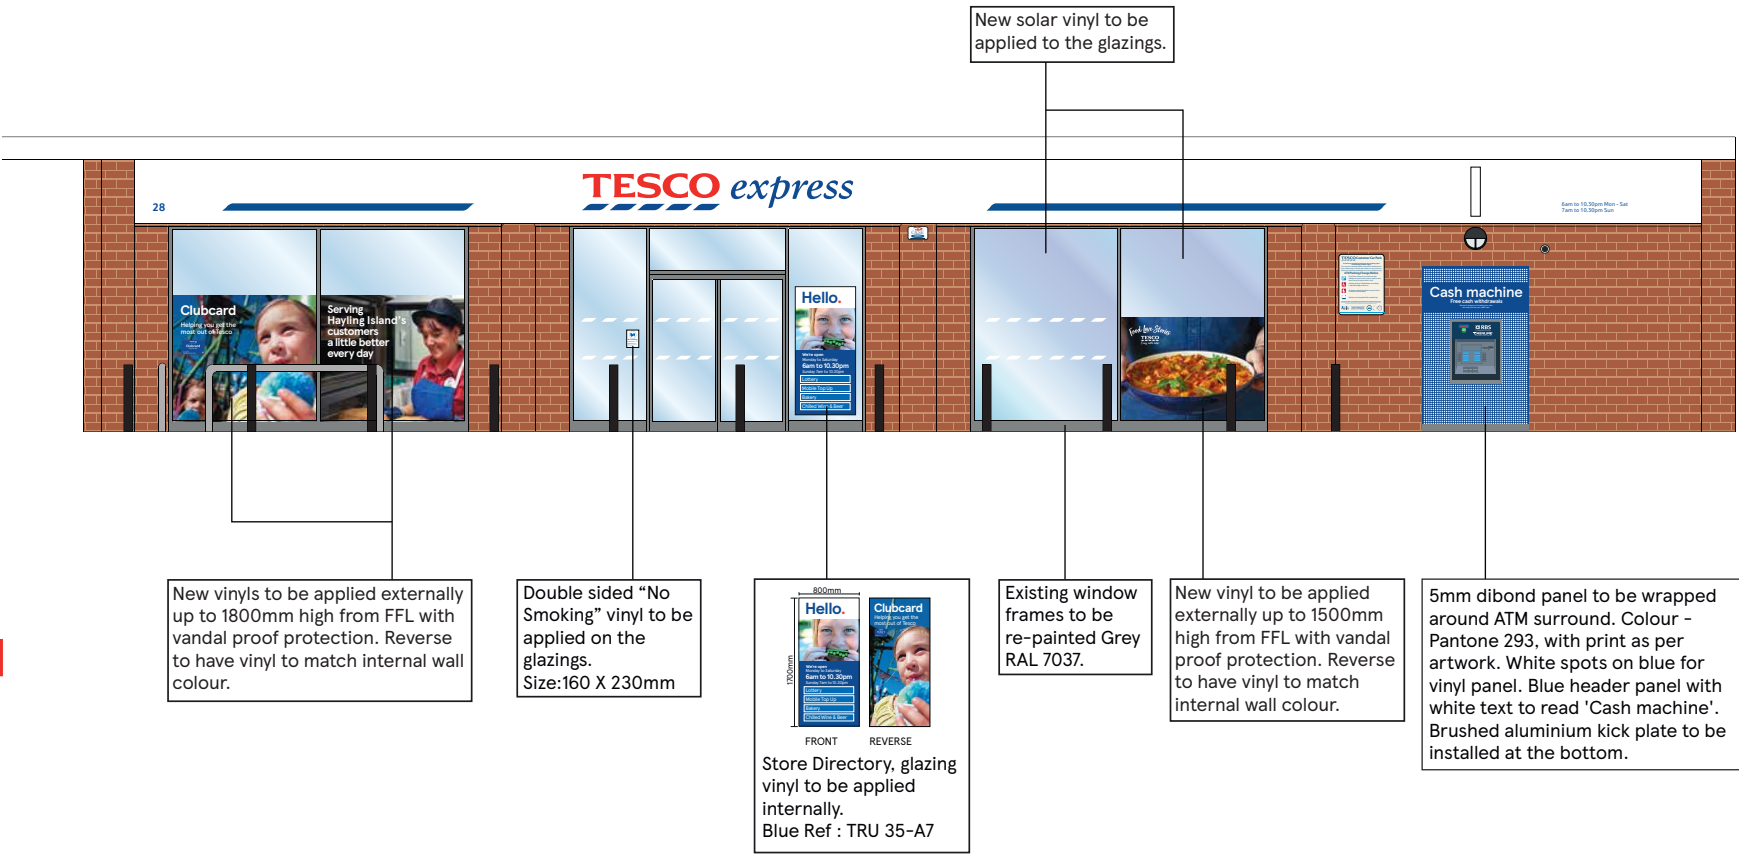

PROPOSED SIDE ELEVATION

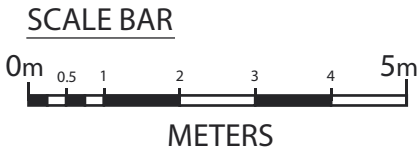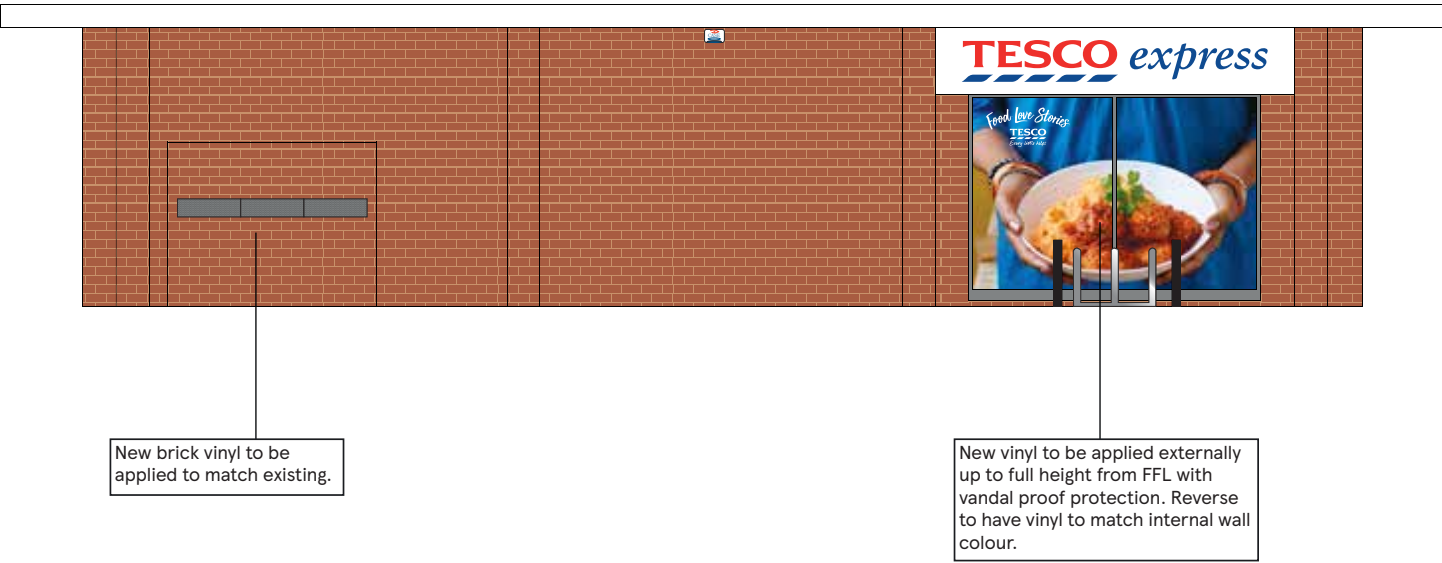

TESCO BENGALURU	
STORE TYPE Express	
STORE NAME Hayling Island	
CONTENT External Elevation	
DATE 17.10.18	SCALE 1:100@A3
DRAWING No. 02_2609_02b	
DRAWN BY Ramya	
REVISION External	