




Proposed Elevations

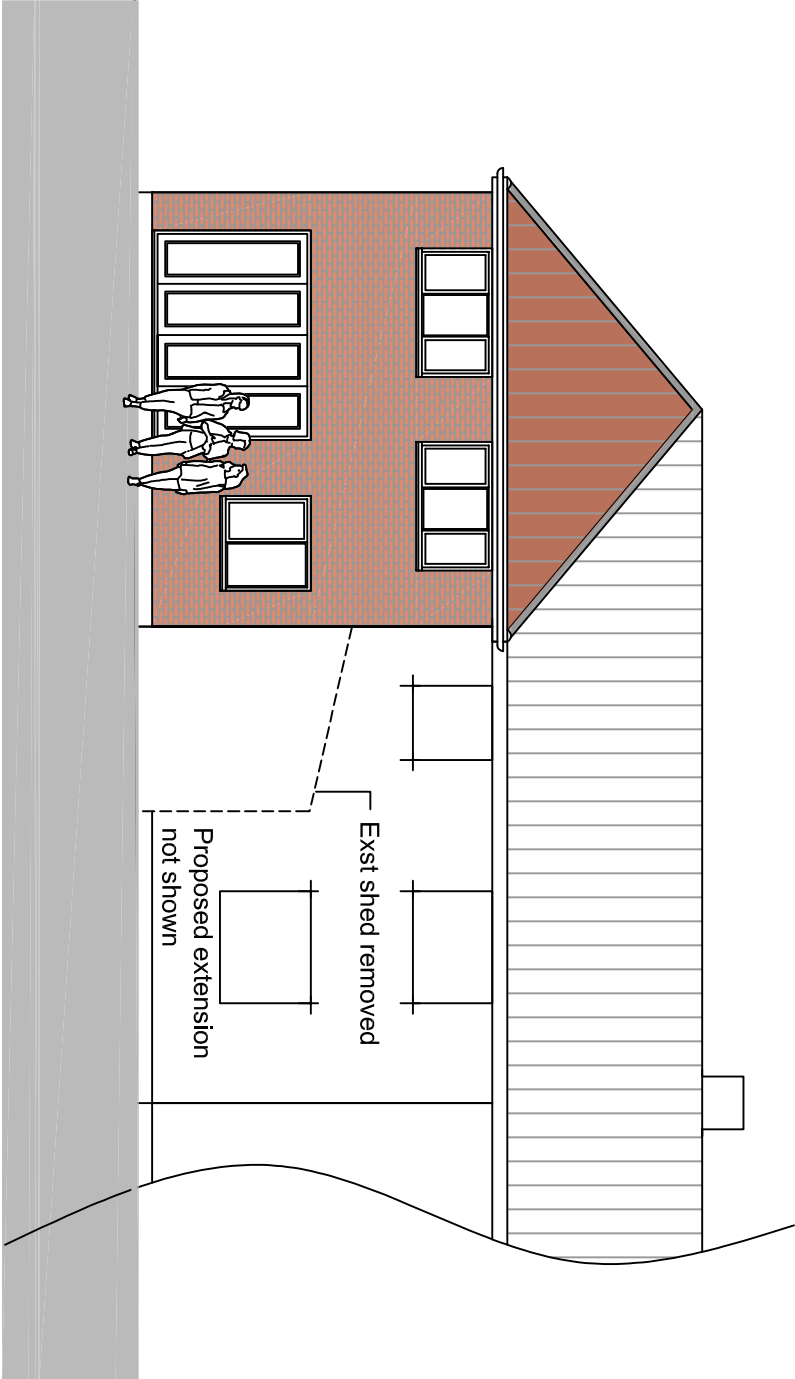

West Elevation

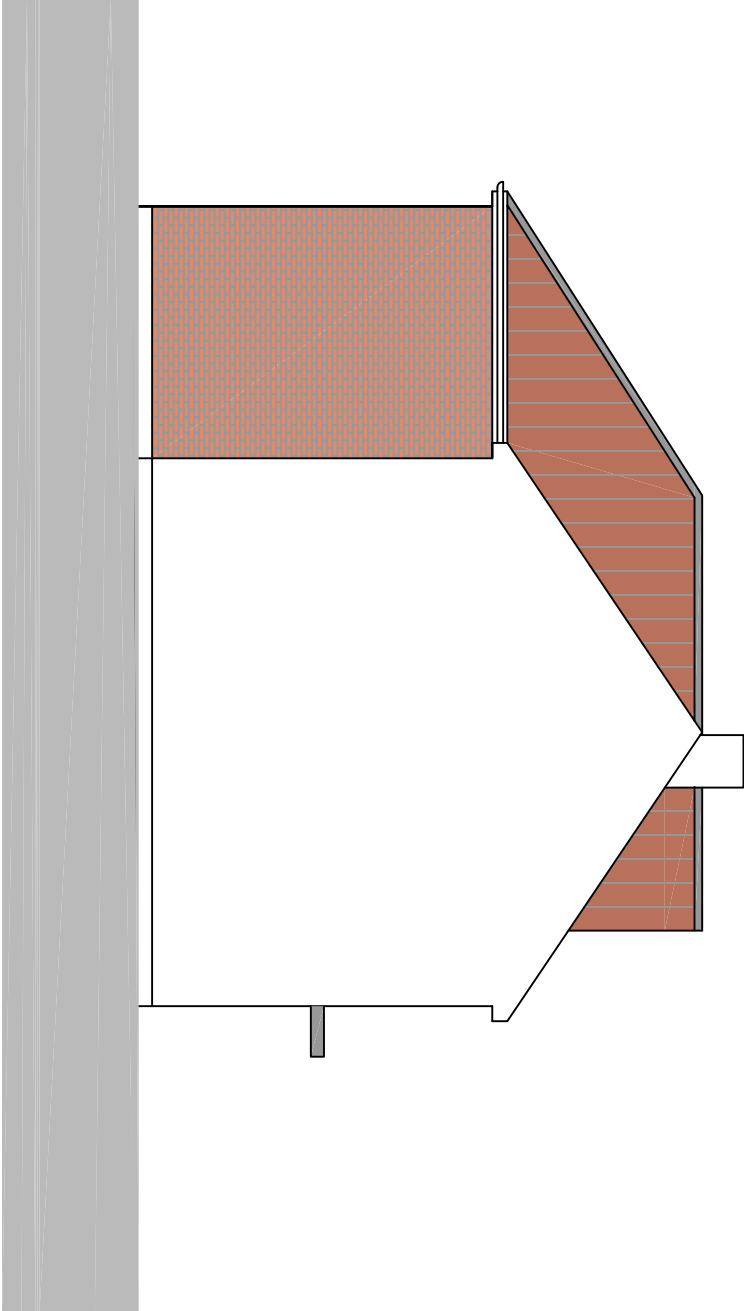





South Elevation

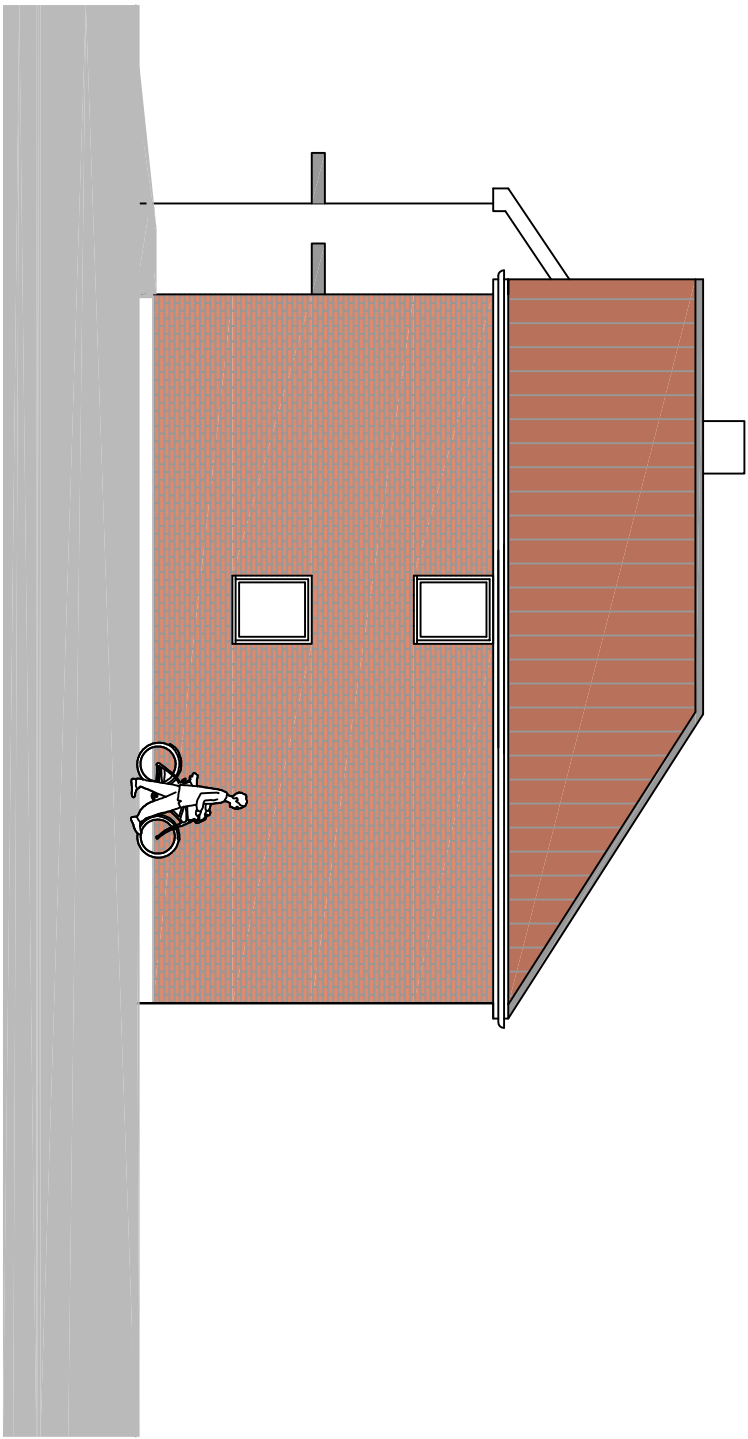

North Elevation



East Elevation

 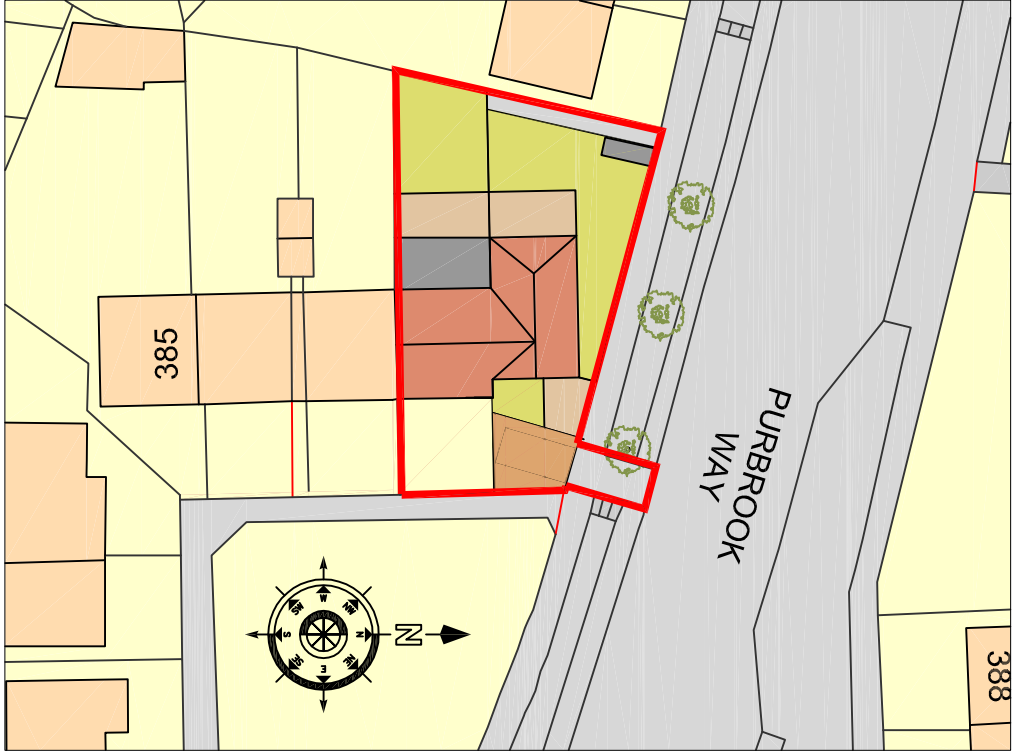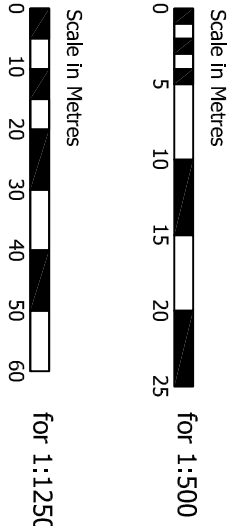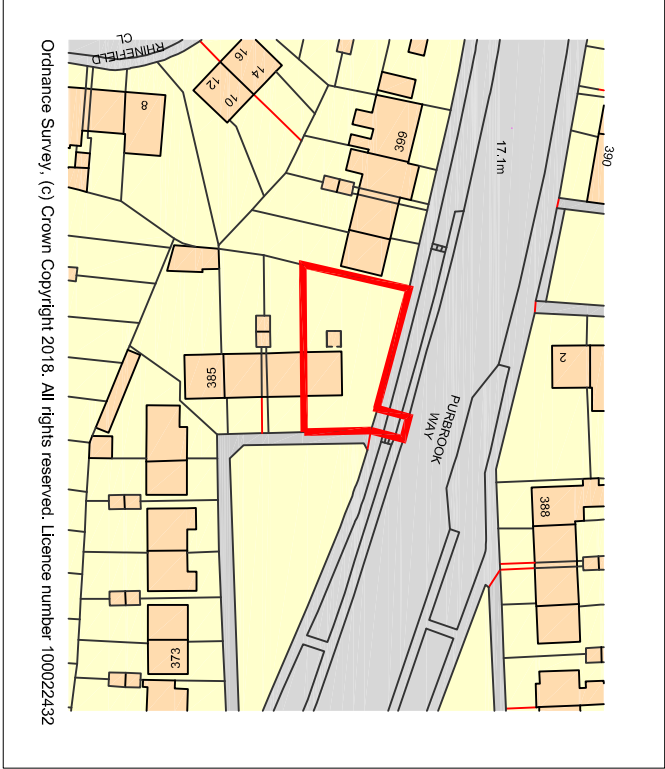

REVISION:

Drawing Title :

Proposed Elevations,
Site Plan & Location Plan

Project :

Land Adjacent
391 Purbrook Way
Havant

Drawn By

CRF

Date

10/10/18

SHEET SIZE

A2

Approved By

Date

CRF

Drawing No.

FULL

Revision:

BS

Scale:

1-100

PLANNING

Chris Flint Associates Ltd

CHARTERED SURVEYORS - PROJECT MANAGERS

DEVELOPMENT CONSULTANTS

2 Emerald Close Waterlooville Hants PO7 8NZ
tel: 023 92 432484 fax: 023 92 355554
Email: chrisflintassociates@gmail.com