


NOTES:

Dimensions to be checked on site before commencing work. Any discrepancies shall be reported to the architect immediately.



Do not scale from these drawings except for planning purposes. Use figured dimensions only.

Where applicable this drawing is to be read in conjunction with other consultants' drawings.


Ordnance Survey, (c) Crown Copyright 2018.
All rights reserved. Licence number 100022432

 

Location plan scale 1:1250

 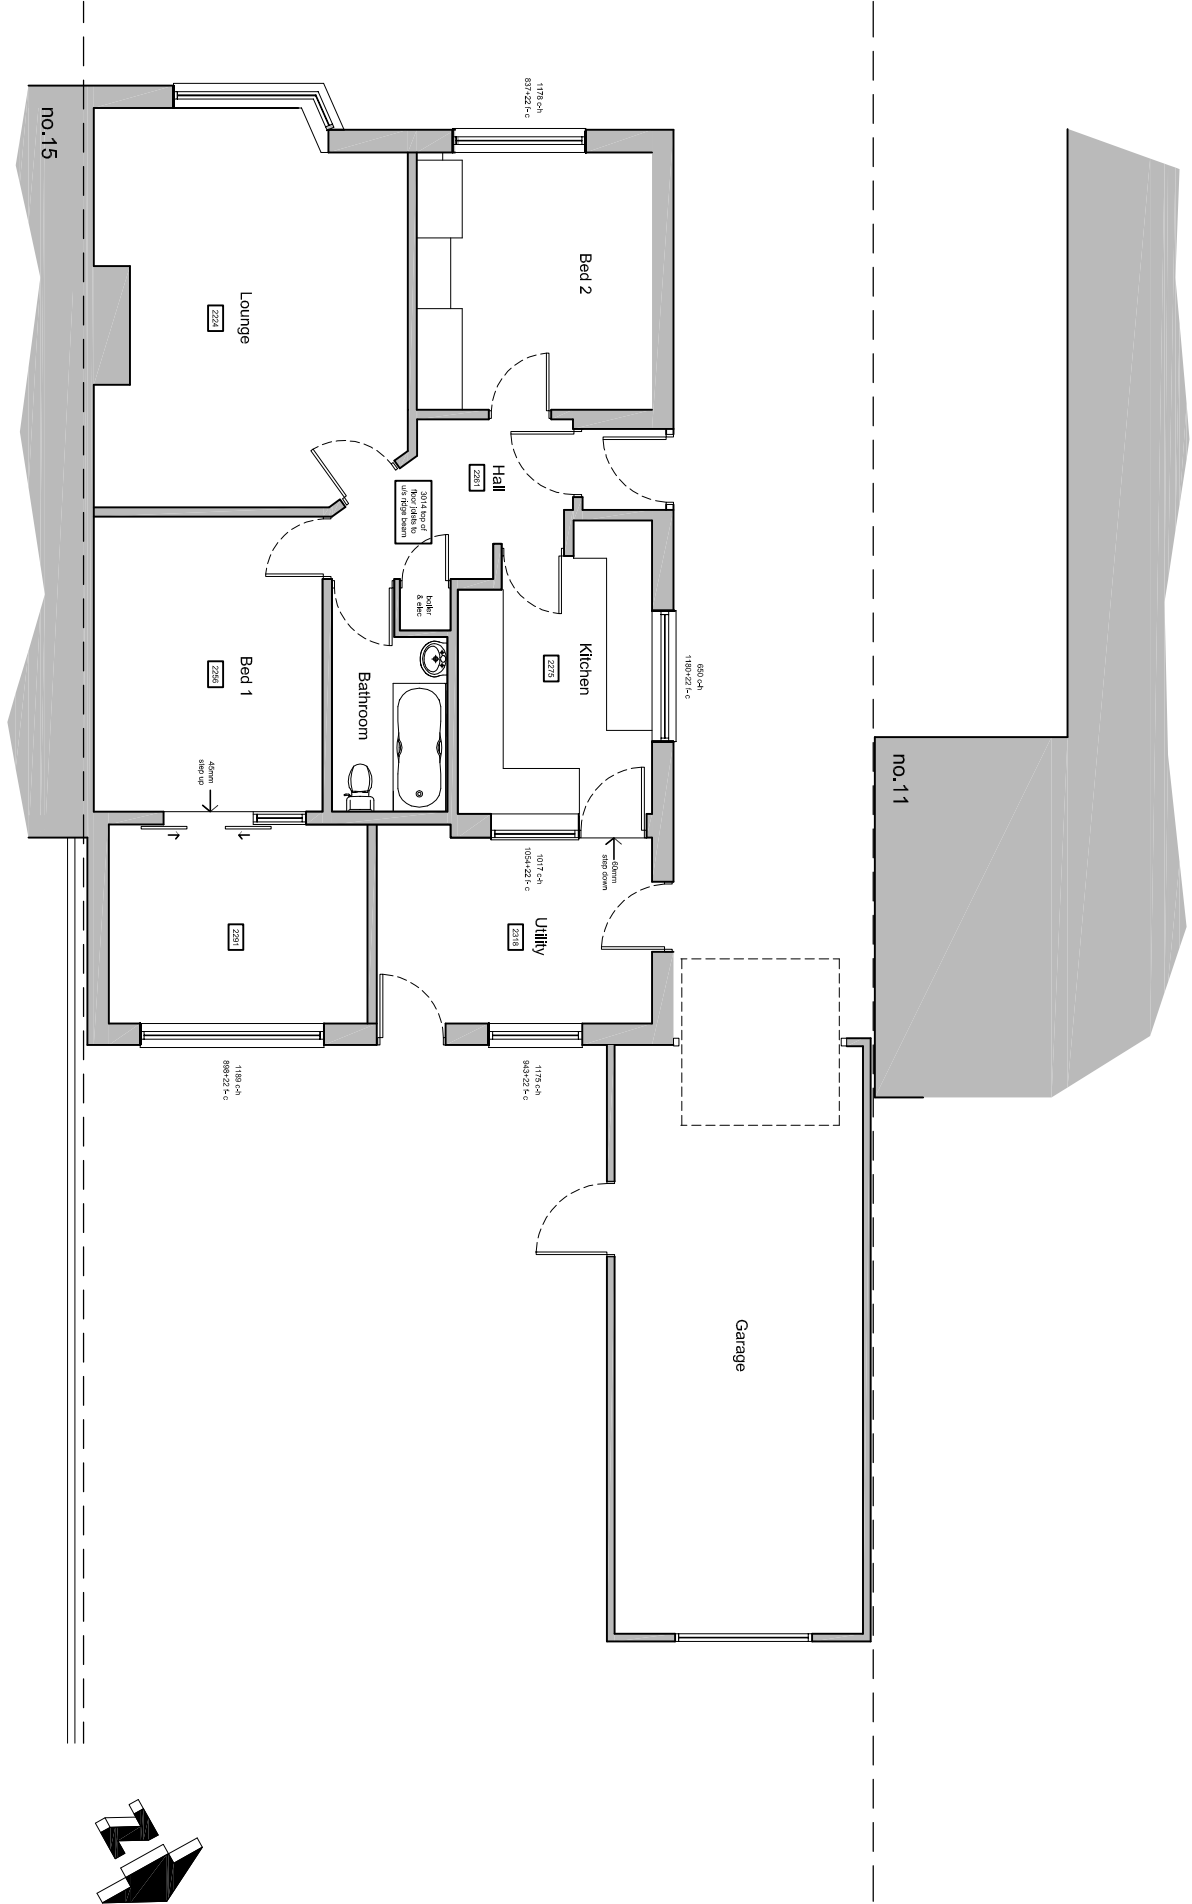

Existing ground floor plan scale 1:100

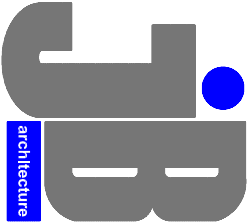

JIMMY BESSANT ARCHITECTURE
TEL: 01243 373620 M: 07769904282
E: jimmy@jb-architecture.co.uk
Web: www.jb-architecture.co.uk

For
MRS FARROW & MRS HASTIE

Project
**PROPOSED SINGLE STOREY
SIDE EXTENSION AT
11A WILLOW TREE AVENUE,
COWPLAIN, PO8 8AL**

Title
**EXISTING FLOOR PLAN
& LOCATION PLAN**

Date	Drawn	Scale	Checked
MAY 2018	JB	1:100 @ A3	-
Job Number	Drawing Number	Revision	
PL17318	401		