


Proposed 'indicative' site plan



Proposed site plan (partial)

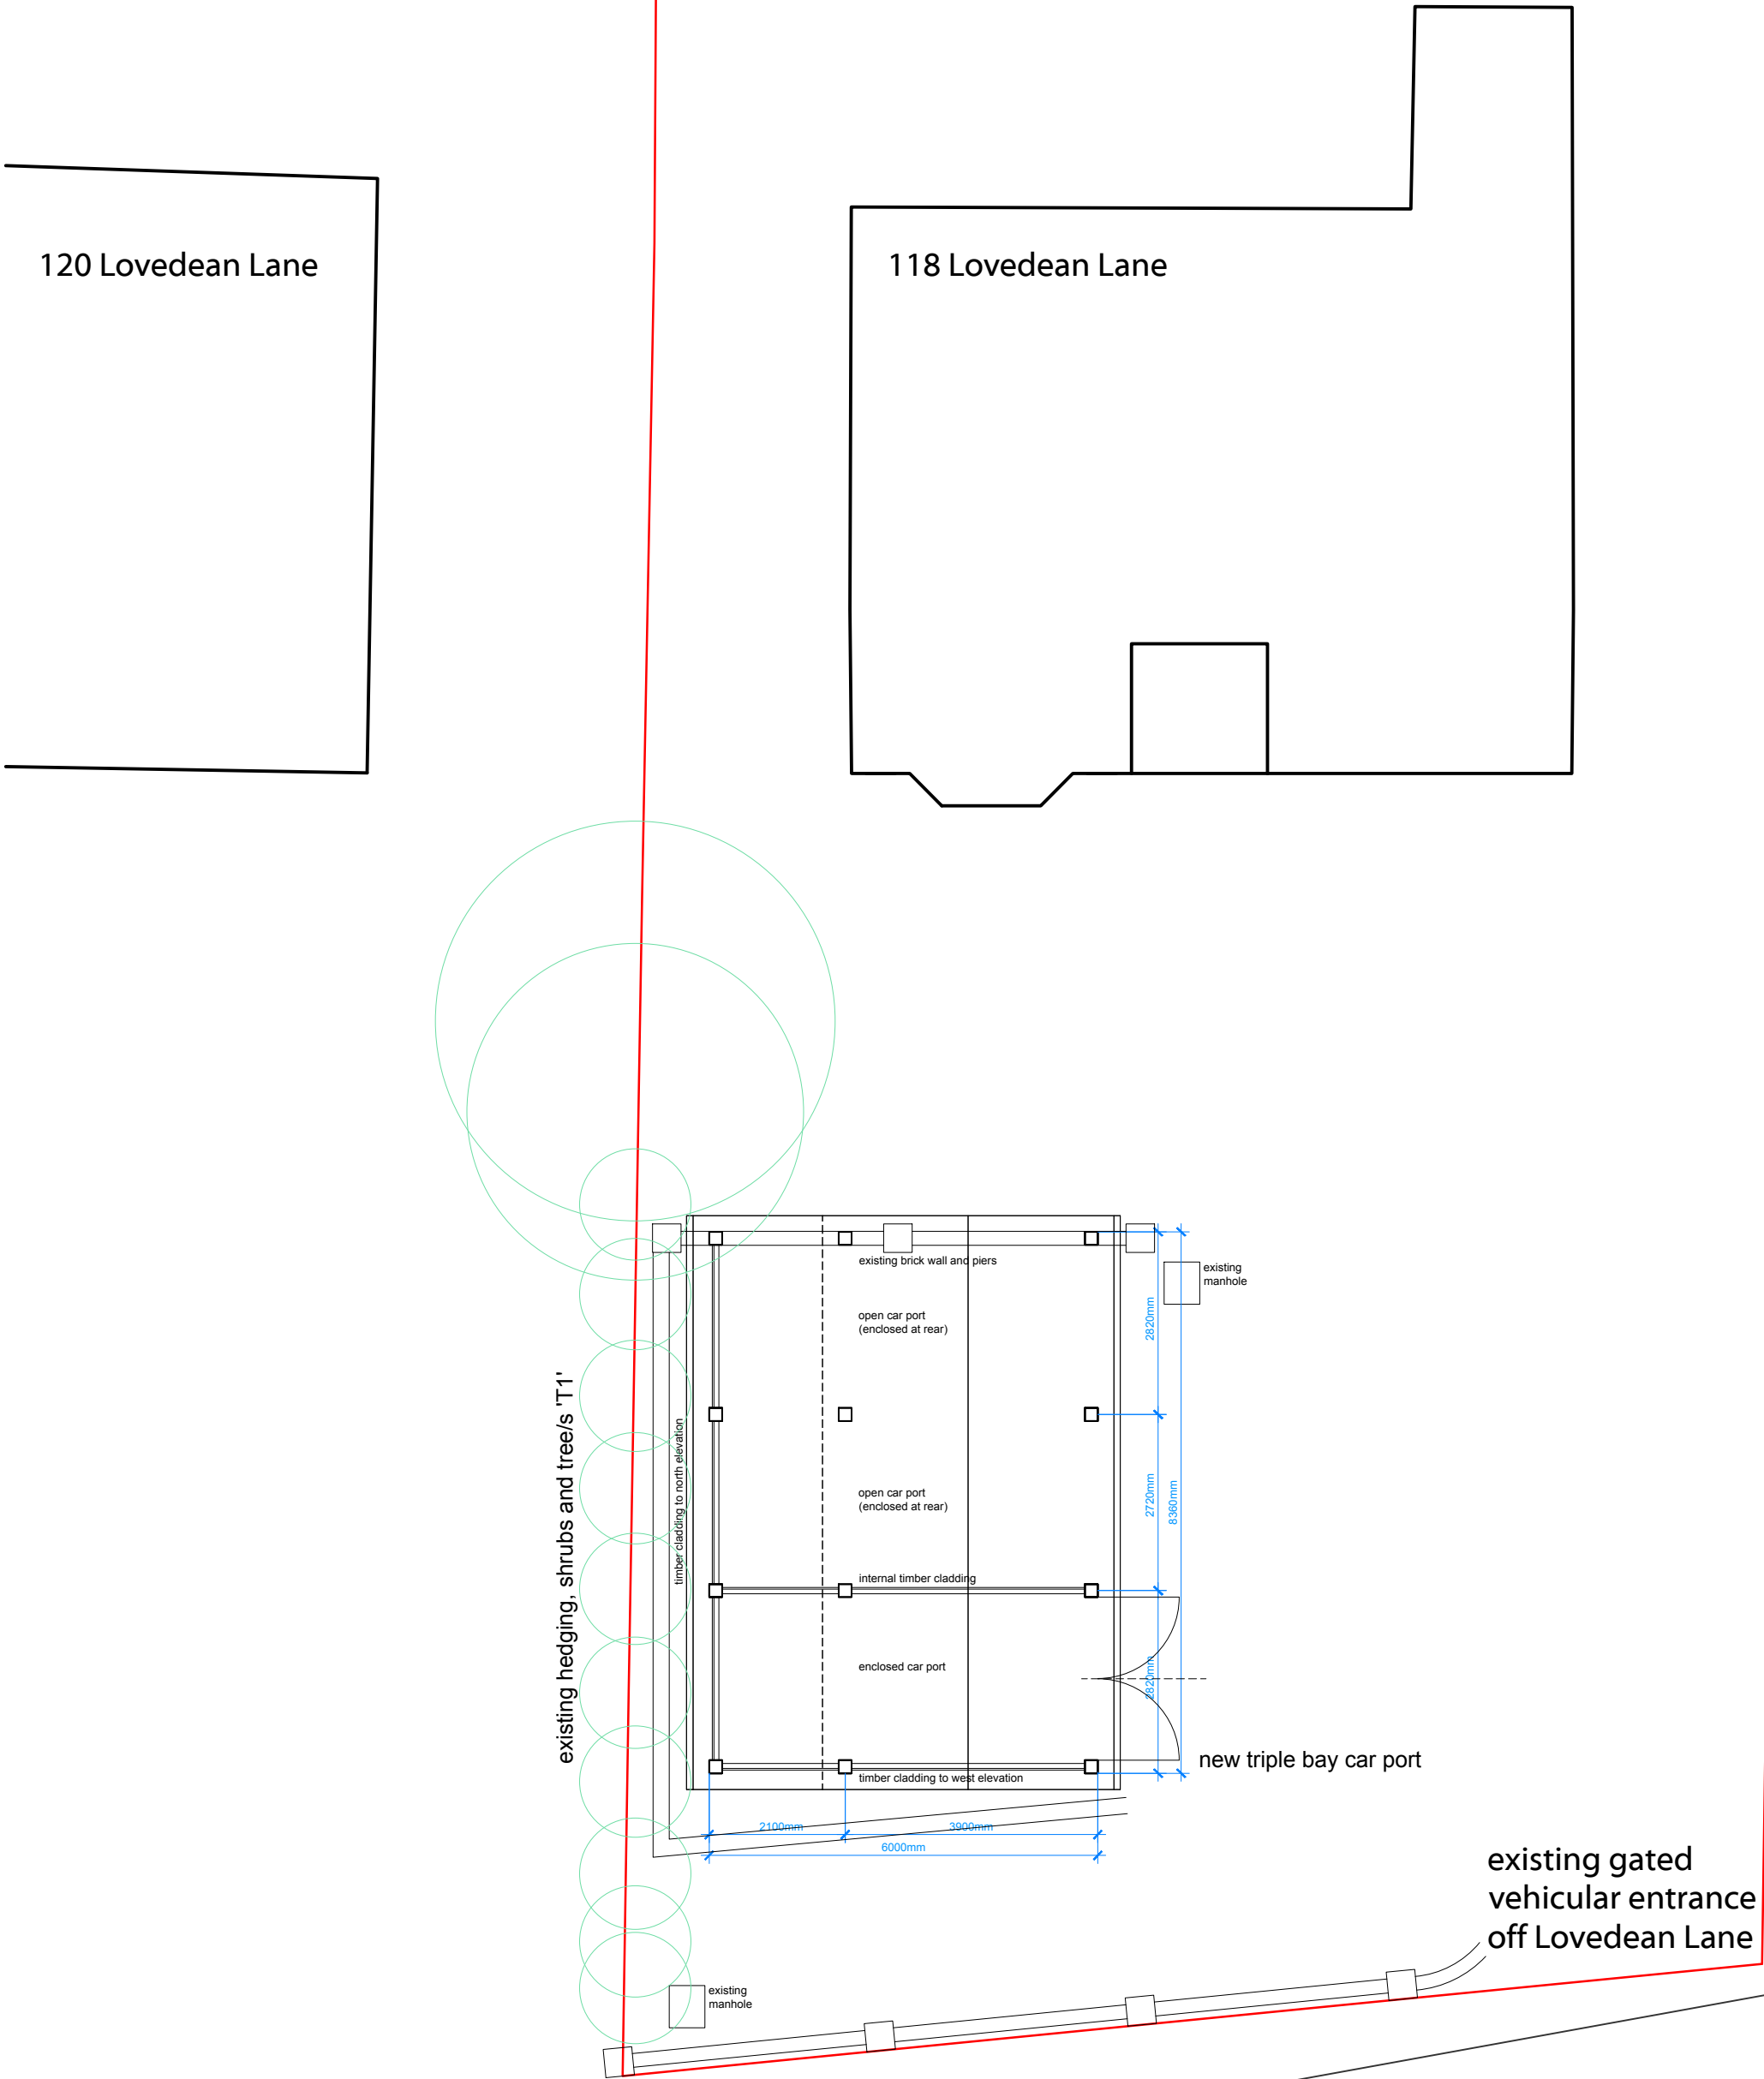

Street scene view
(Lovedean Lane)



Street scene view
(Lovedean Lane)



Street scene view
(Lovedean Lane)



Street scene view
(Lovedean Lane)



Existing car parking area

legend

New walls

Existing walls

SVP

Soil and Vent pipe

RWP

Rainwater downpipe/Gully hopper

E

Existing foulwater drainage

N

New foulwater drainage

E

Existing surfacewater drainage

N

New surfacewater drainage

AAV/RE

Air Admittance Valve/Rodding Eye Access

+ 9.850


New levels

+ 9.646

Existing levels

© THE STEVEN BARLOW PARTNERSHIP (UK) 2018

TSBP architecture

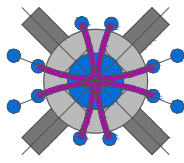

The Steven Barlow Partnership

81 Manor Road Kingston Portsmouth Hampshire PO1 6LB United Kingdom

+44(0)800 756 9776 info@tsbp-architecture.co.uk www.tsbp-architecture.co.uk

Chartered Institute of Architectural Technologists Registered Practice

Principal: Steven V. Barlow MCIAT

disclaimer

This drawing is protected by copyright of THE STEVEN BARLOW PARTNERSHIP under The Copyright, Designs and Patents Act 1988 and the reproduction or use in any form without prior written consent from THE STEVEN BARLOW PARTNERSHIP will be an infringement of copyright.

Only the original drawing should be relied on. Plans are liable to distortion in transmission to the web. Do not scale off this drawing in any event except for planning application purposes. Figure dimensions must be used if in doubt contact THE STEVEN BARLOW PARTNERSHIP.

Contractor to check and verify all levels, datum's and dimensions on site and shall report any discrepancies or omissions to THE STEVEN BARLOW PARTNERSHIP prior to commencement of work and during construction phase. This drawing is to be read and understood in conjunction with structural, mechanical, electrical and/or any other consultants' documentation as may be applicable to the project prior to the commencement of work and its duration.

This drawing including notes has been prepared and produced for the client named for the project detailed and solely for the purposes indicated and is not intended for use by any other person or for any other purpose.

scale bar

1:100

0 1 2 3 4m

north (indicative only)

client

Mr. Paul Bentley

project

Proposed car port,
118 Lovedean Lane, Waterlooville. PO8 9SN.

drawing title

Proposed 'indicative' site plan

date

05 APR 2018

work stage

project

drawing number

D.0595.003

revision

scale

1:100

paper size

A2

revisions

planning