



26 Bound Lane, Hayling Island _ Proposed


NOTES:
Dimensions to be checked on site before commencing work. Any discrepancies shall be reported to the architect immediately.
Do not scale from these drawings except for planning purposes.
Use figured dimensions only.
Where applicable this drawing is to be read in conjunction with other consultants' drawings.
All drawings to be read in conjunction with specification and all other drawings including structural engineer and mechanical and electrical drawings / specification

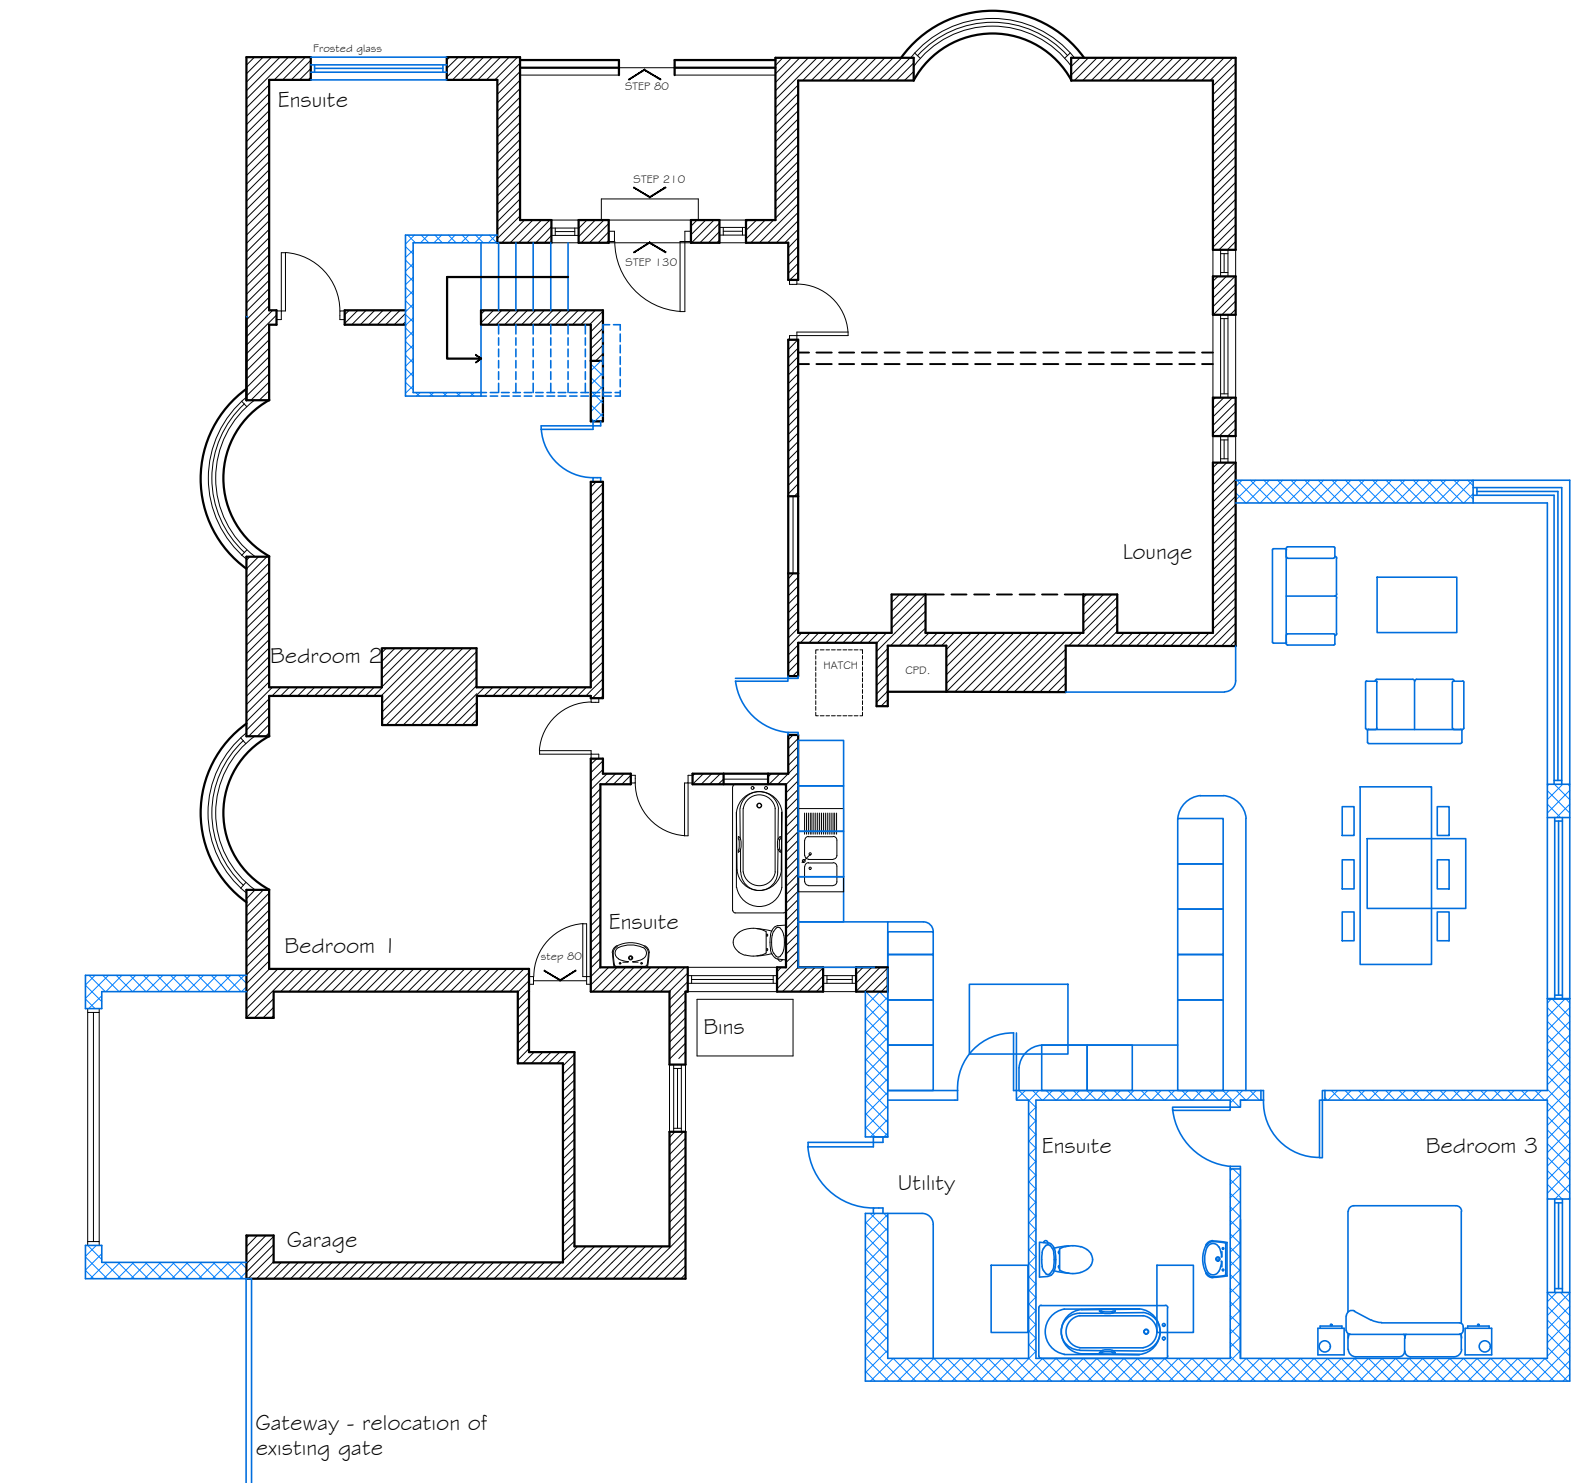


Proposed Ground Floor Plan
1:100

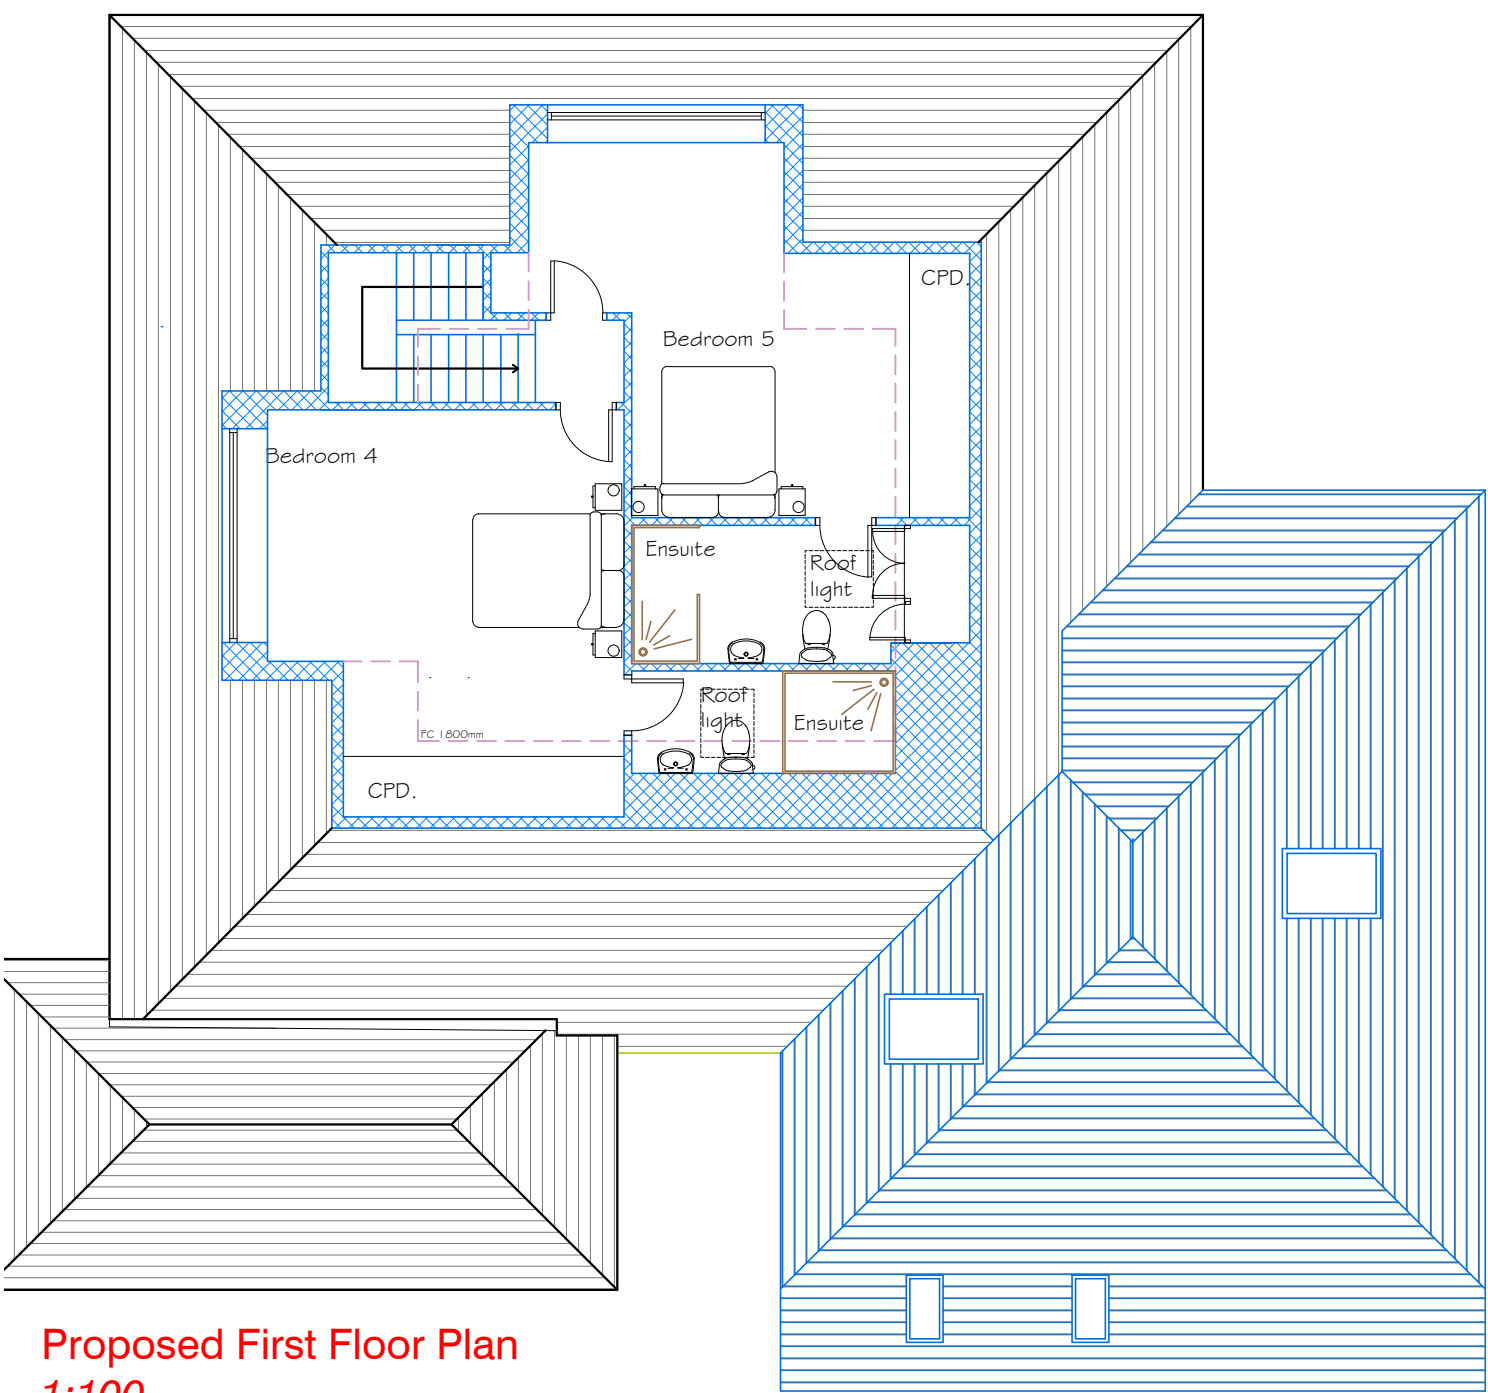


Proposed First Floor Plan
1:100

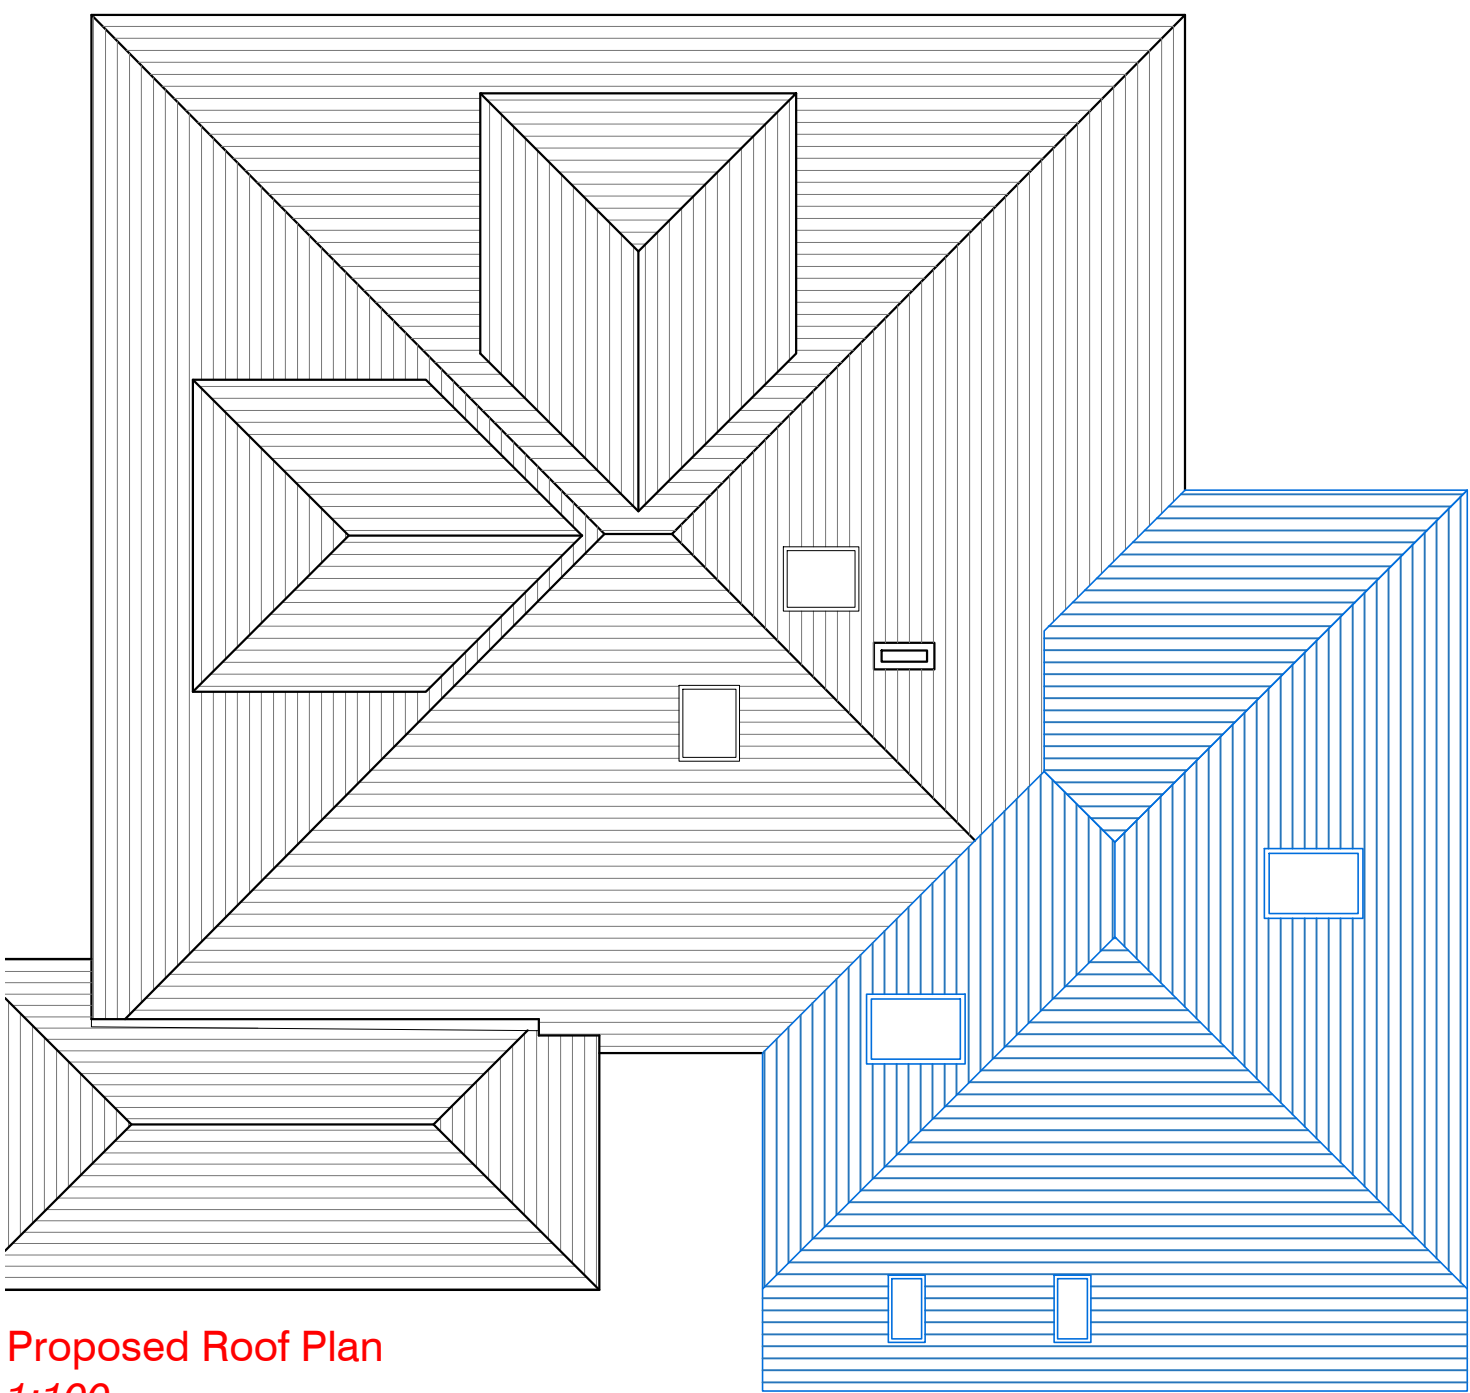

Proposed Roof Plan
1:100

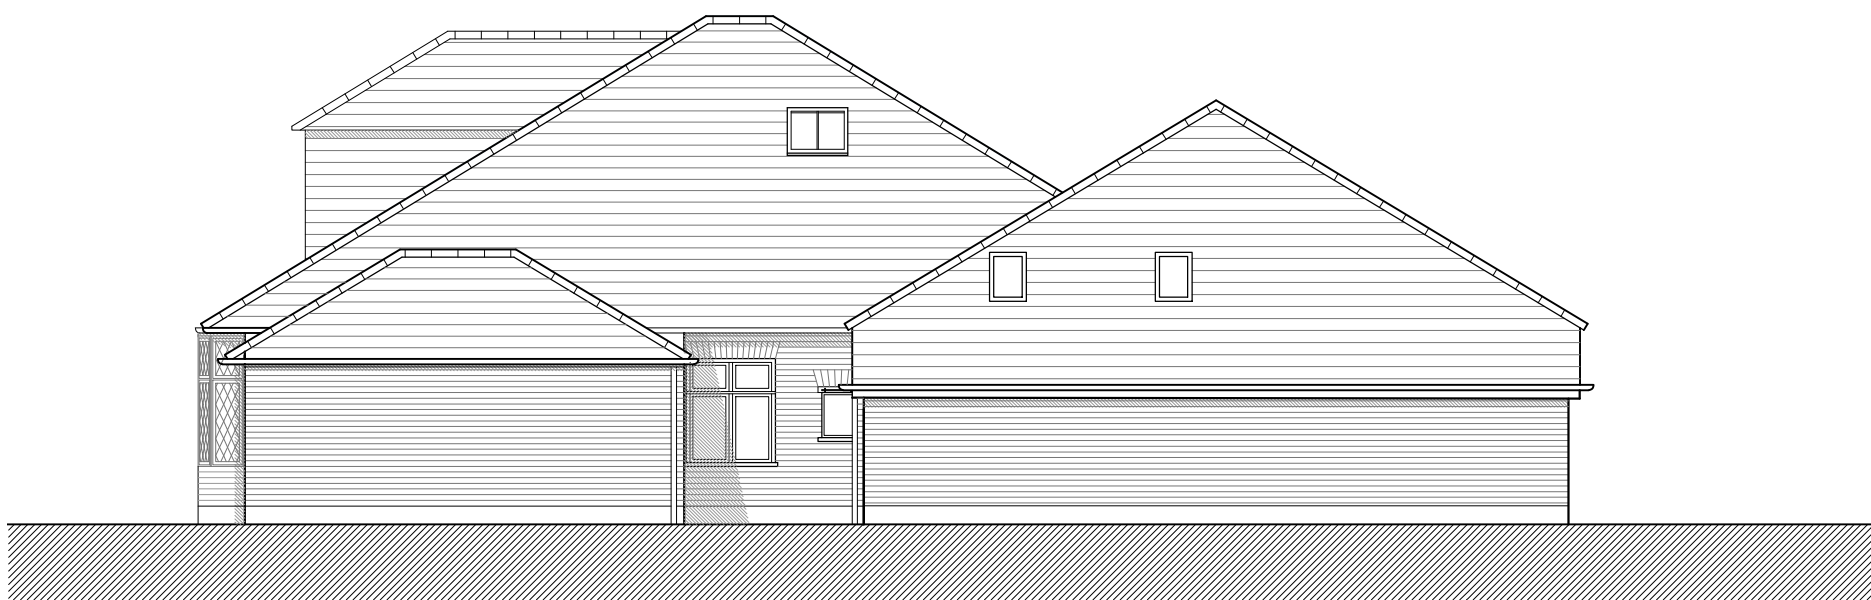

Proposed North Elevation
1:100

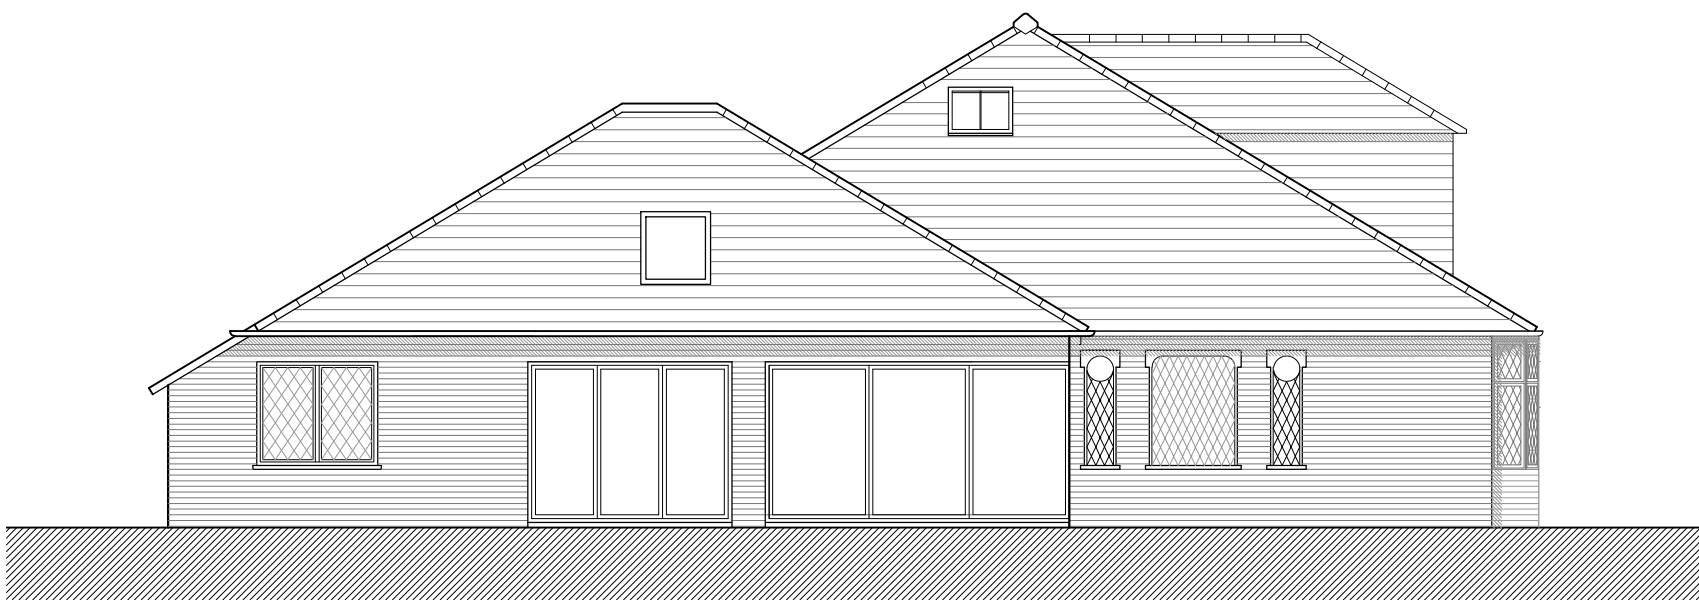


Proposed West Elevation
1:100




Proposed South Elevation
1:100




Proposed East Elevation
1:100

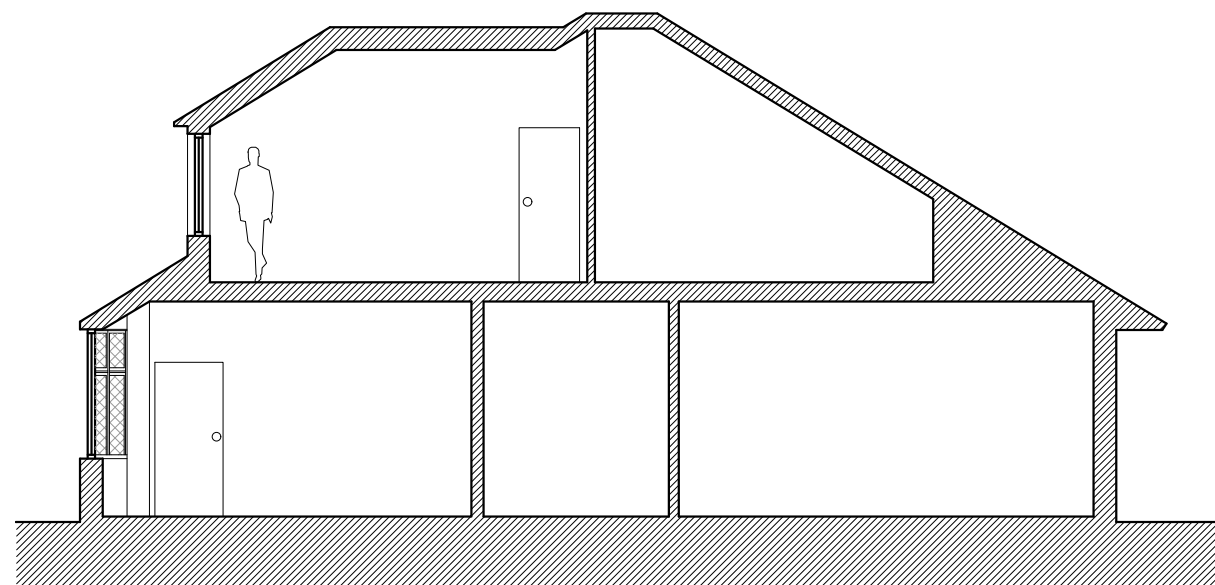


Proposed Section A - A
1:100

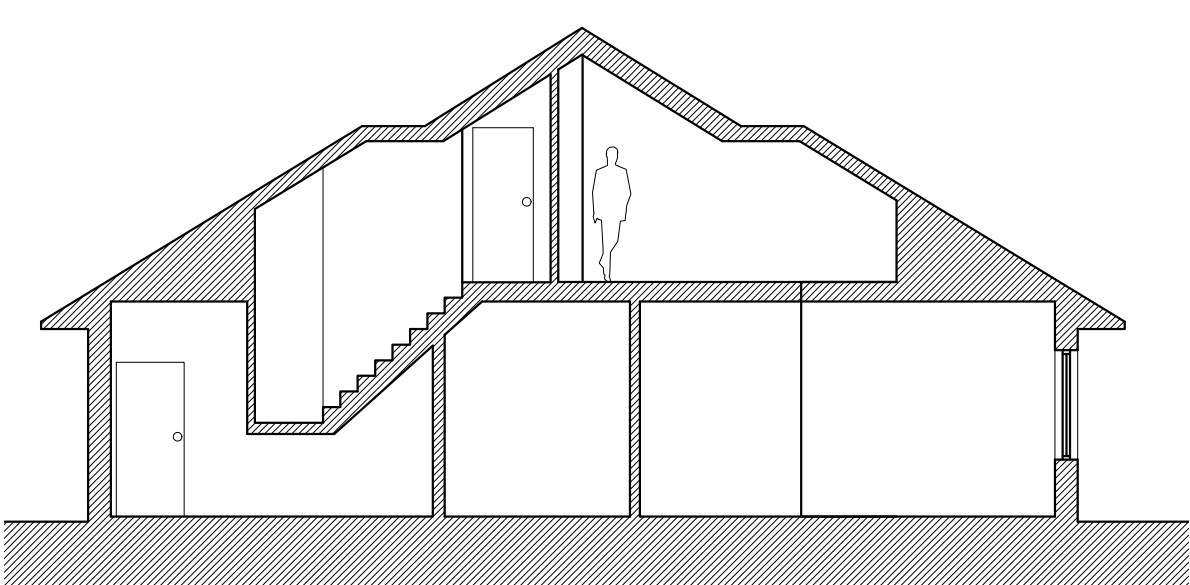

Proposed Section B - B through staircase and dormer
1:100

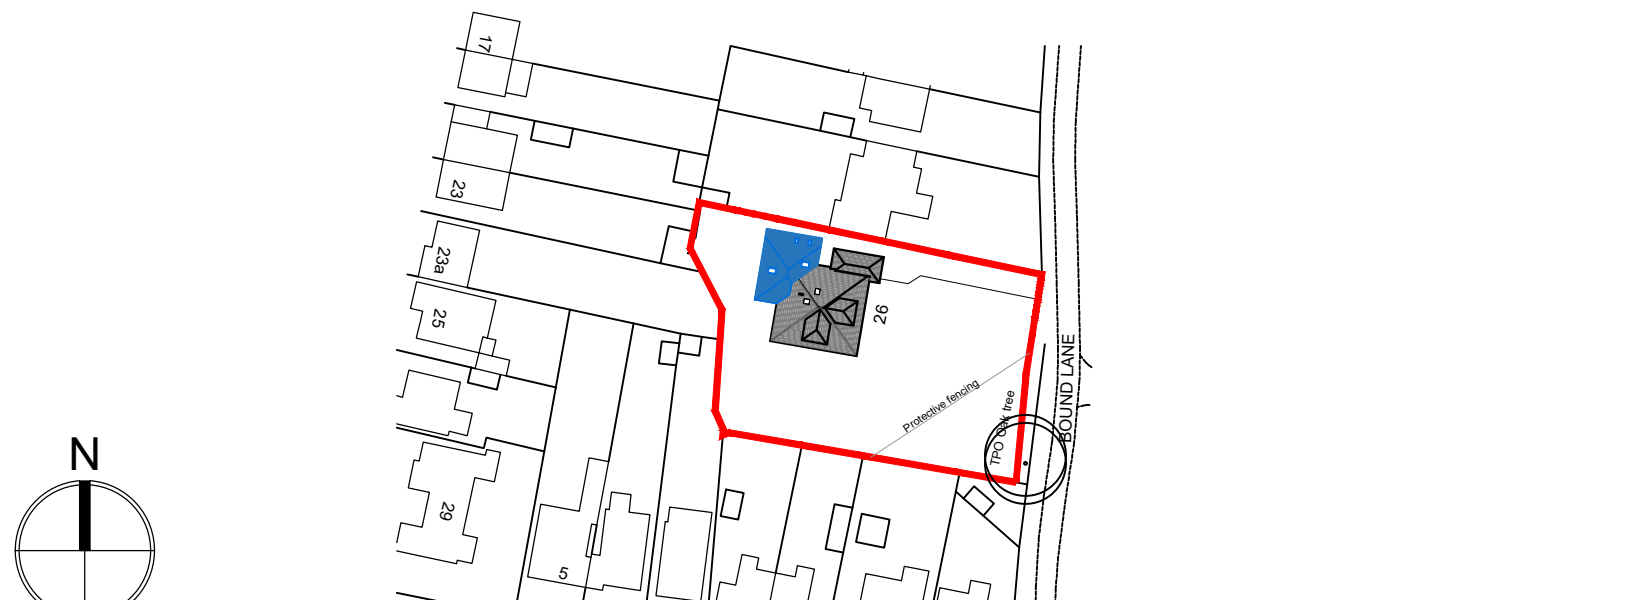

Proposed Location Plan
1:1250

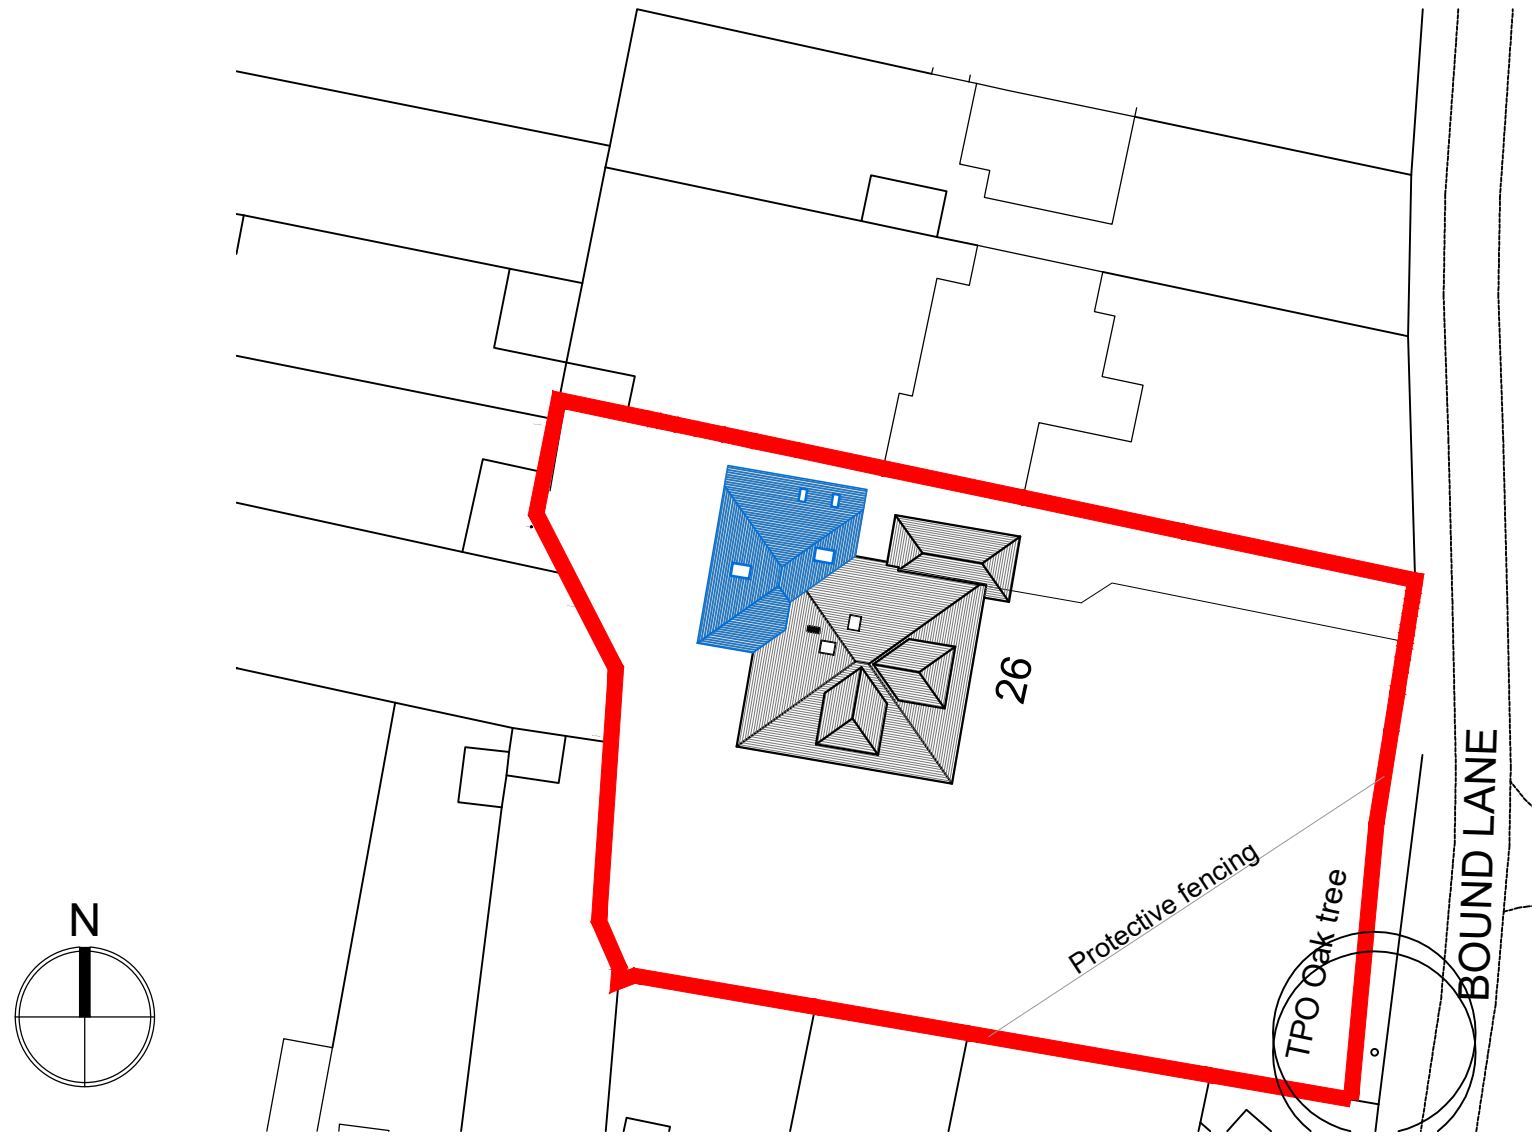

Proposed Block Plan
1:500

REV	DATE	AMENDMENT	DRAWN
hd			
architects			
www.hdarchitects.co.uk			
mail@hdarchitects.co.uk			
CLIENT	Mr Tony Johns		
PROJECT	26 Bound Lane Hayling Island Hampshire PO13 9HU		
DRAWING	SCALE		
Proposed Plans	1:100	at A1	
Elevations & Section	1:100	at A1	
Block Plan	1:500	at A1	
Location Plan	1:1250	at A1	
DATE	February 2018	DRAWN	JF
DRAWING NUMBER	17001-202	REVISION	E