




EXISTING FRONT ELEVATION

Scale 1:50

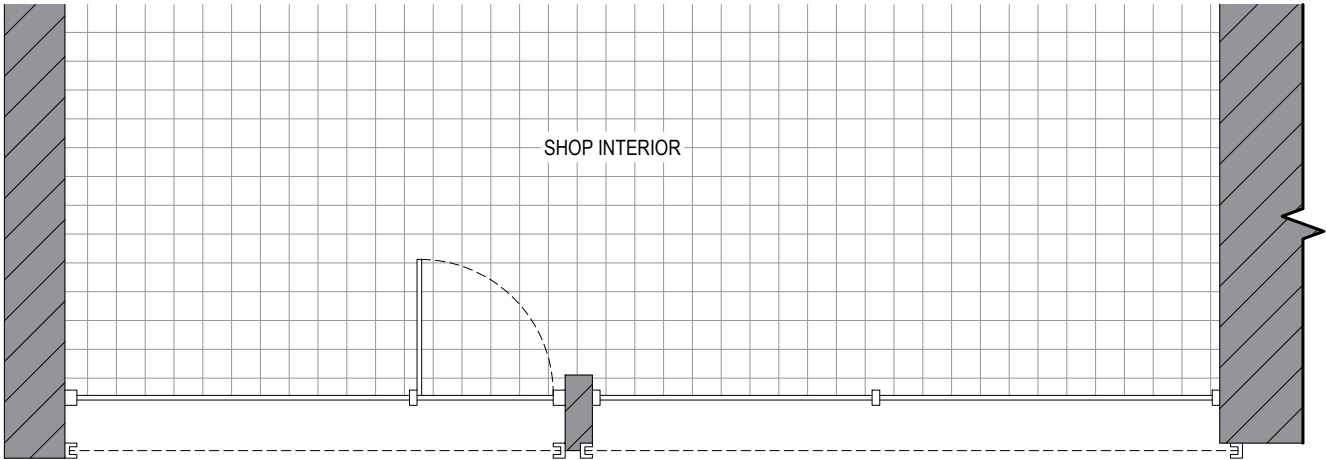

EXISTING PART PLAN

Scale 1:50

Date:	Comments:	By:
-------	-----------	-----

GENERAL NOTES:
1) All dimensions in millimeters unless otherwise stated.

Site:
Shop Local - Mill Road Best One News Limited, 39 Mill Road, Waterlooville, Hampshire

Drawing Title:
Existing Plan and Elevation

Ref:	Date: 14/12/2018	Rev:
Scale: 1:50	Paper: A3	Date Rev: