


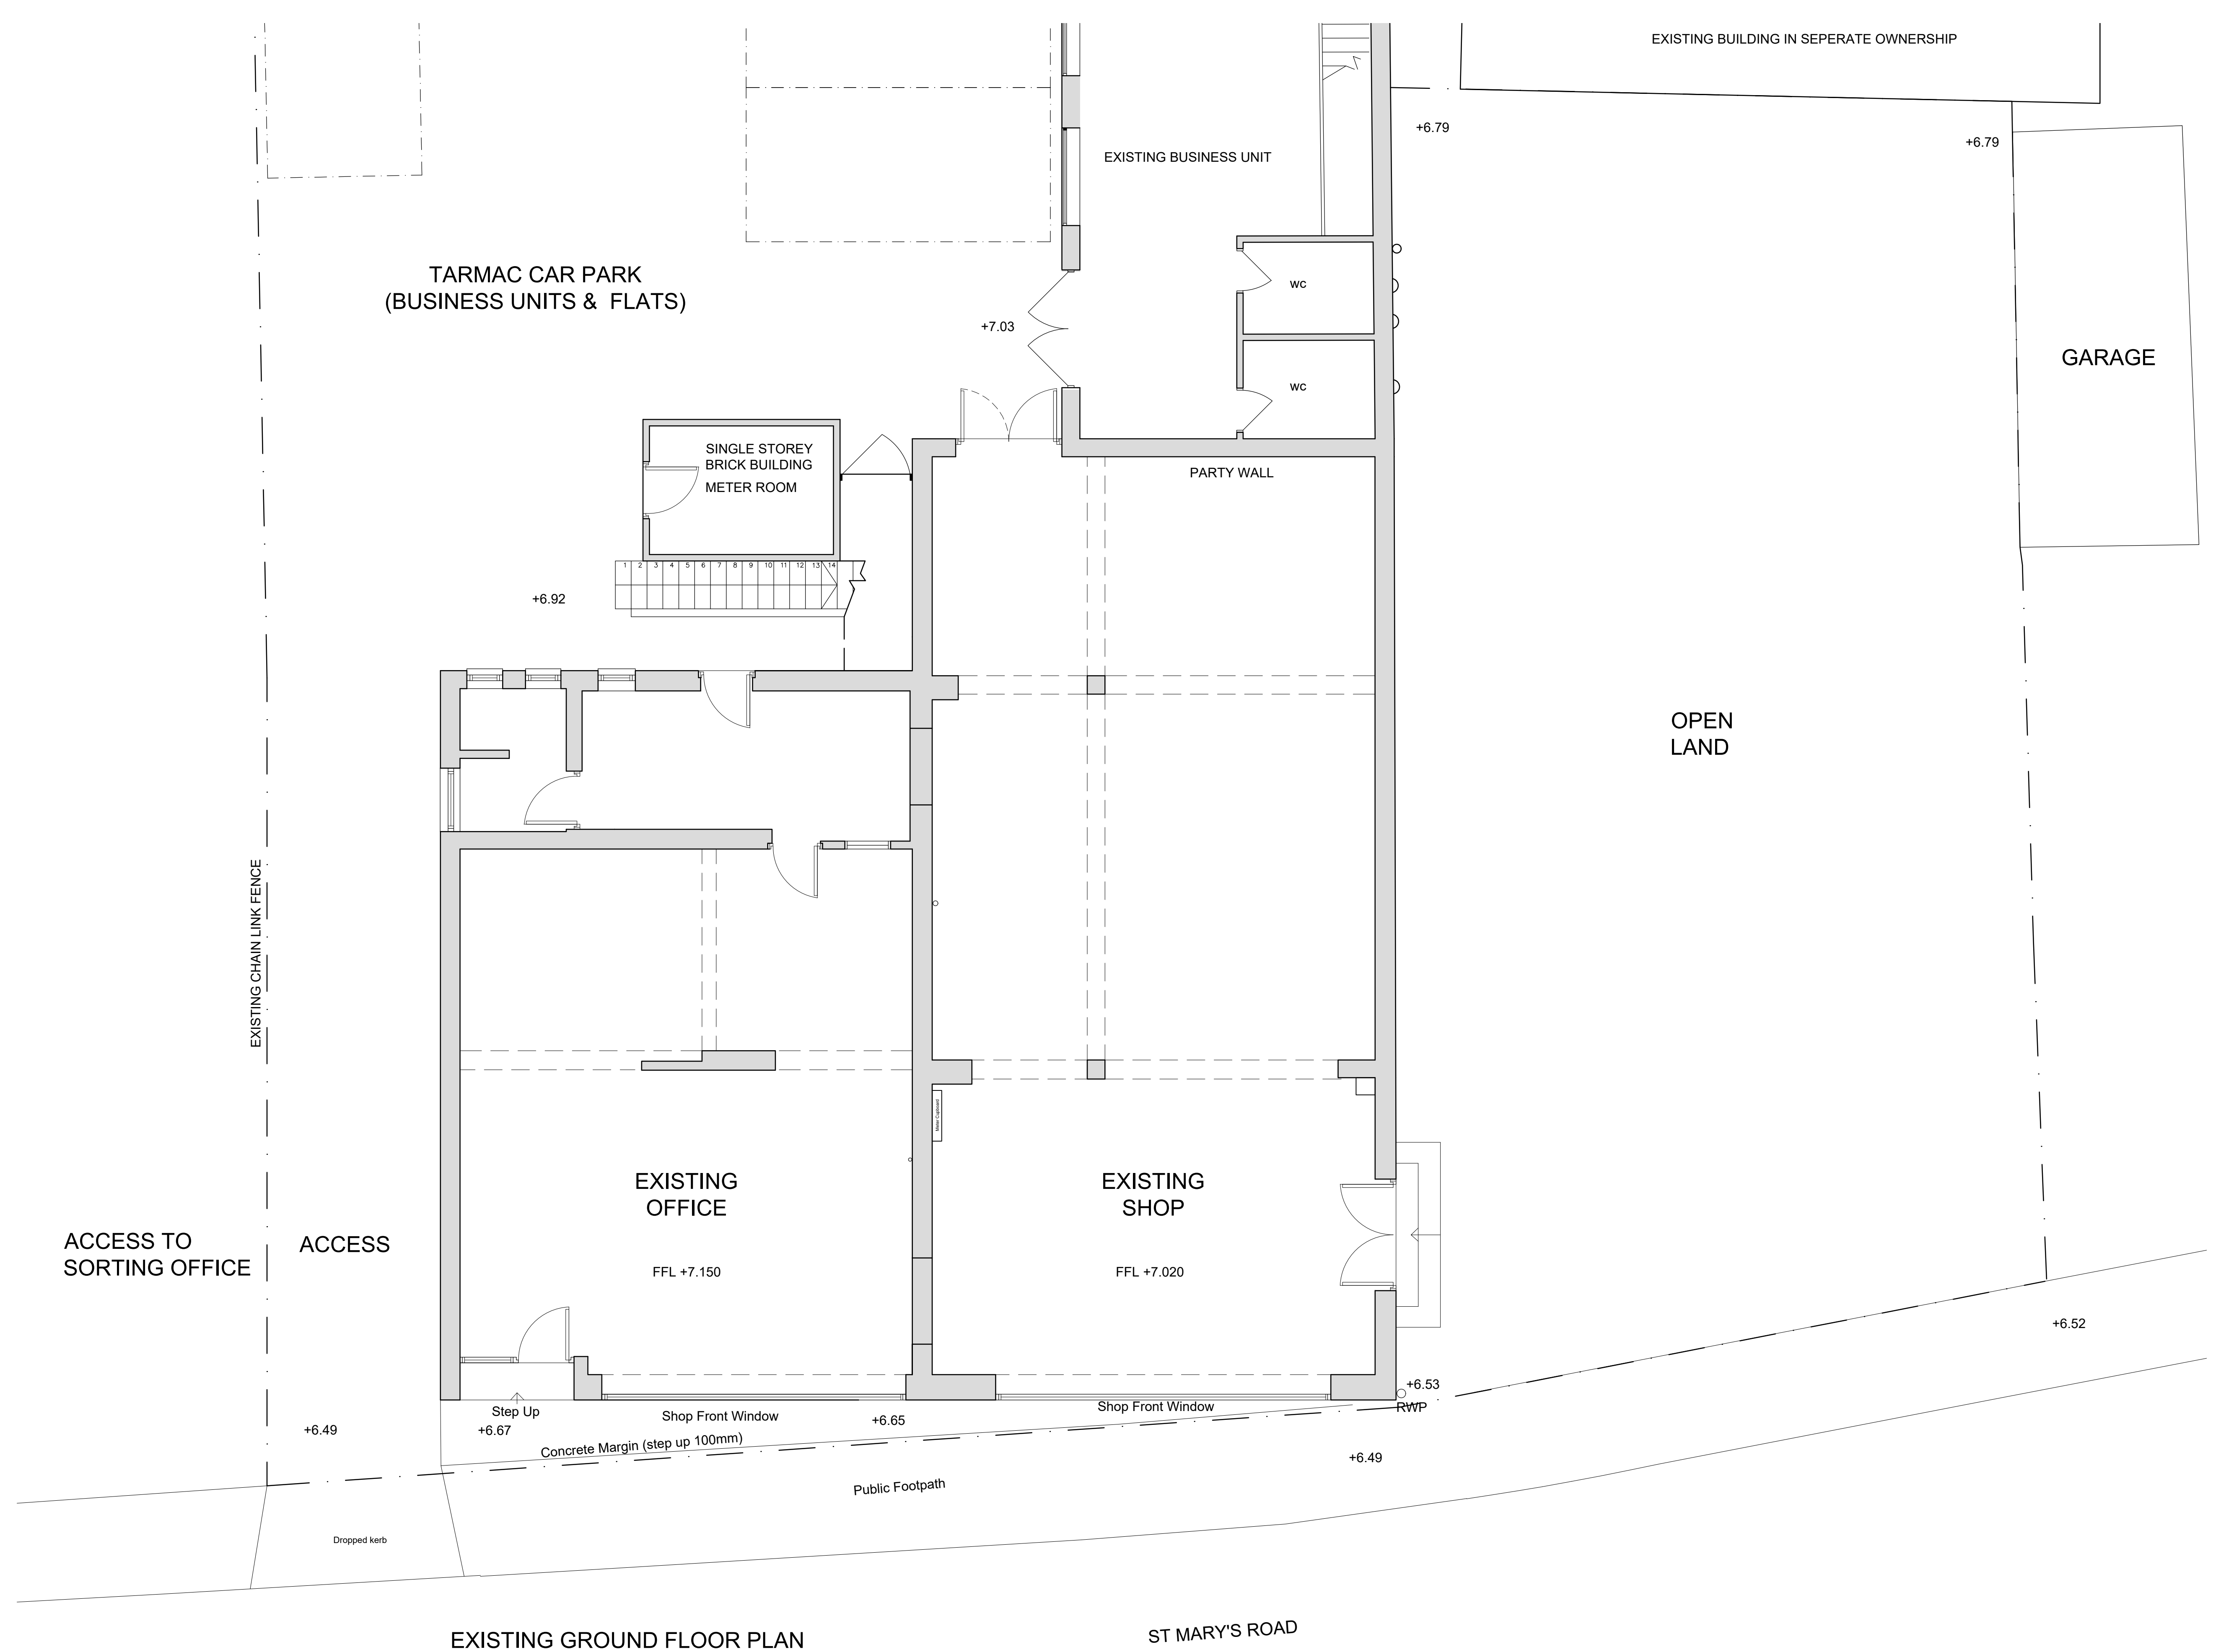

EXISTING GROUND FLOOR PLAN

ST MARY'S ROAD

notes: KEY revisions: A | 24.10.2018 | AT | Issued for planning

- KEY
- OWNERSHIP BOUNDARY
 - OVERHEAD BEAMS
 - EXISTING WALLS

100mm @A1 / 50mm @A3

NOTE: The contractor is responsible for checking all site dimensions and levels. These should be checked prior to the ordering of any components and before the commencement of the works. All discrepancies should be brought to the attention of the Contract Administrator.

Tony Howard
Residential Development
2 St. Mary's Road, Hayling Island

drawing information
title : Existing Ground Floor Plan
status : Planning
date : June 18
scale : 1:50 @ A1
drawn : AT
checked : JS

revisions:
5526 1200 A

pwparchitects
PWP Architects Ltd 61 South Street, Havant, Hampshire PO9 1BZ
t: 02392 482494 f: 02392 481152
e: design@pwp-architects.com
w: www.pwp-architects.com

job: 5526
dwg: 1200
rev: A